




FLOOR THK = 145mm
RAFTERS 45 x 100 400C/C
FLOOR THK = 145mm
JOISTS 45 X 100 400 C/C

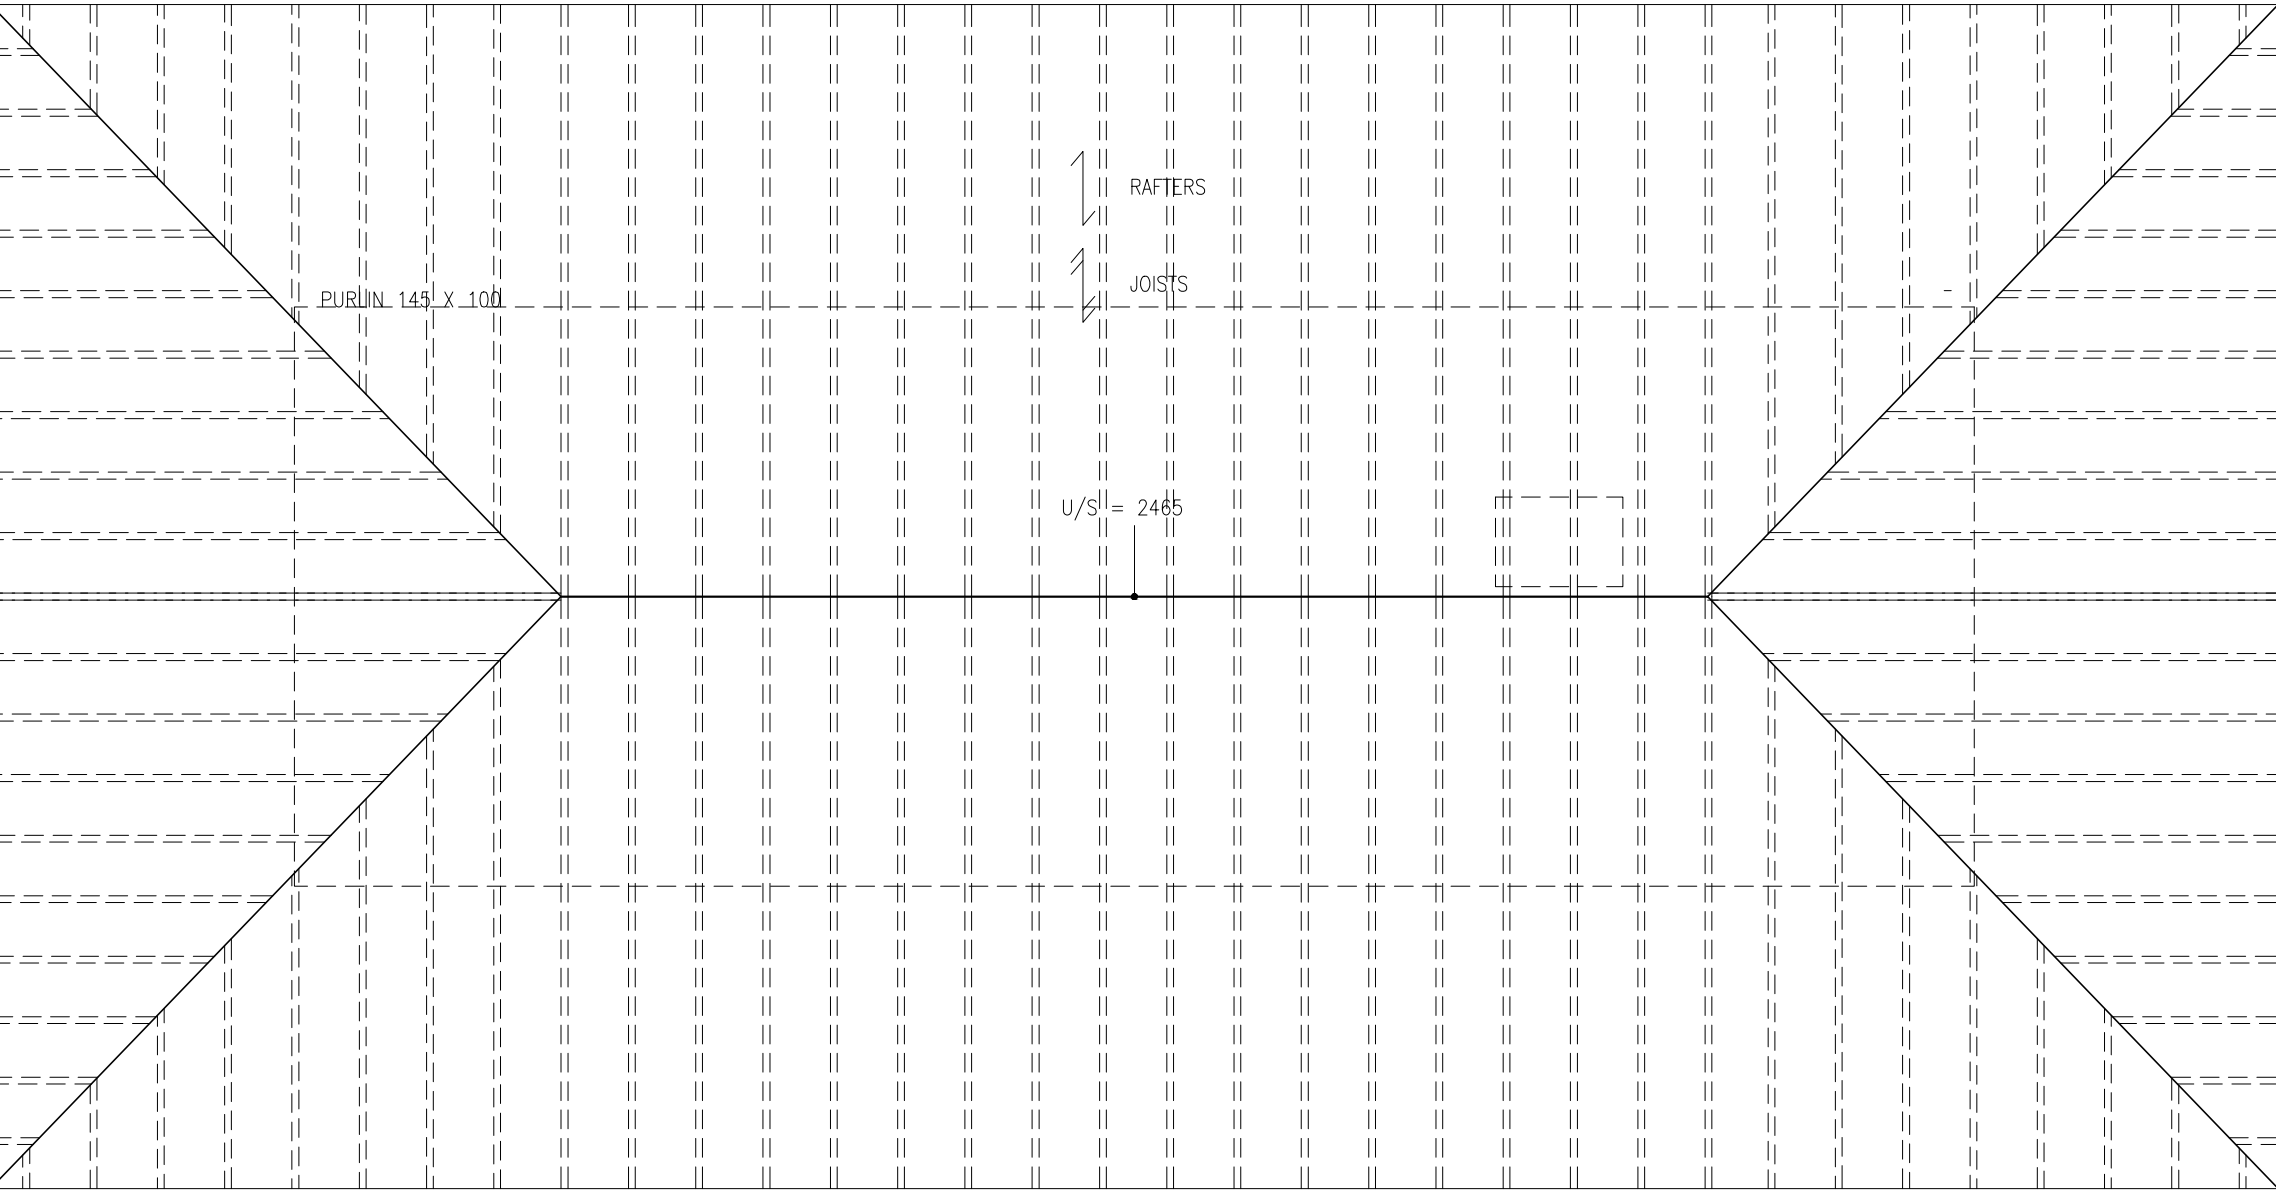

ROOF PLAN
SCALE 1:50

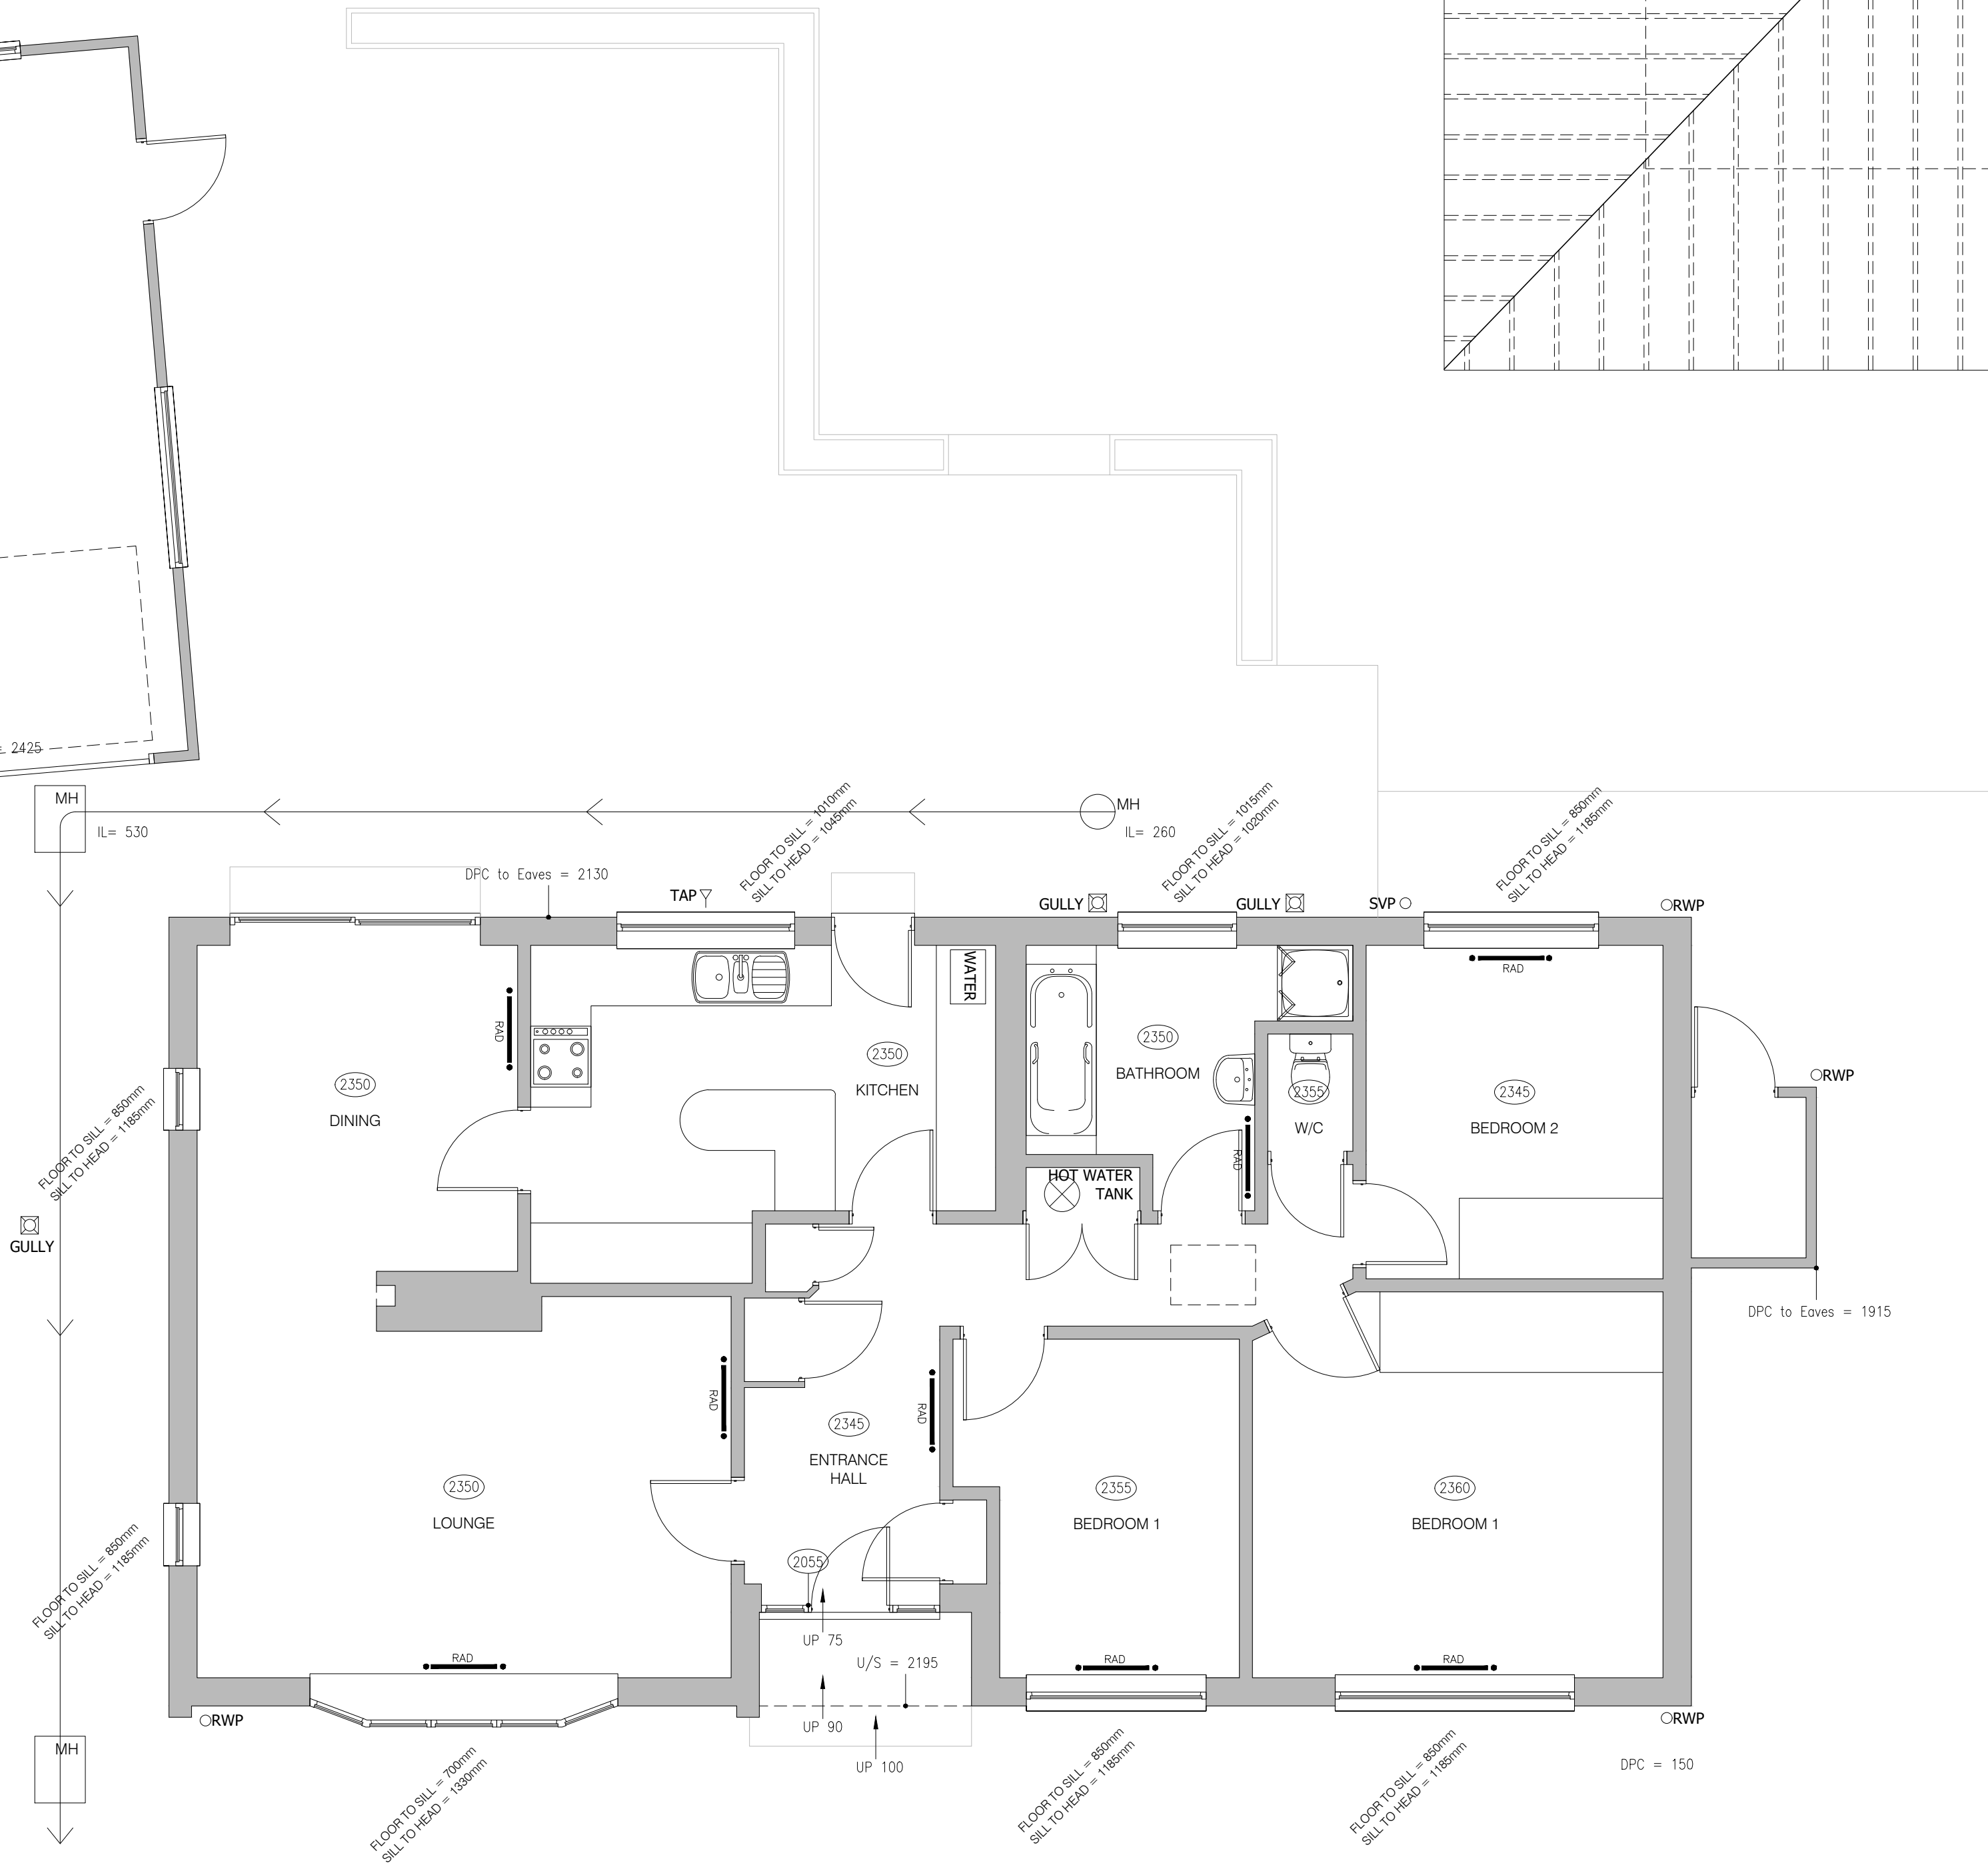

GROUND FLOOR PLAN
SCALE 1:50

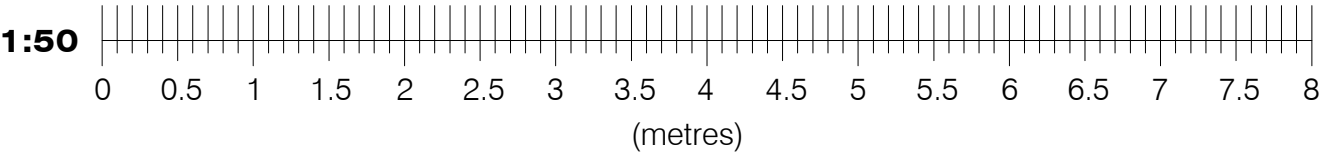

- NOTES:
- THIS DRAWING IS TO BE READ IN CONJUNCTION WITH ALL RELEVANT ARCHITECTS, SUB-CONTRACTORS AND ARCHITECTURAL DRAWINGS.
 - THIS DRAWINGS REMAINS THE COPYRIGHT OF JETARCH DESIGN LTD AND MAY NOT BE SHARED OR REPRODUCED WITHOUT THEIR KNOWLEDGE



100 Berkshire Place
Winnersh Triangle
Wokingham, Berkshire RG41 5RD
Tel: 07787296792
email: info@jetarchdesign.co.uk

Client
MR & MRS THEODORE

Property:
15 KILN RIDE
FINCHAMPSTEAD
RG40 3PN

Drawing Title:
DETAILS OF EXISTING
GROUND FLOOR PLANS

Rev.	Date	Revisions

Drawing No. A1/489/01 Rev.

Plot Date: APR 26

Scale 1:50 @ A1

Date APR 26 Drawn SA