




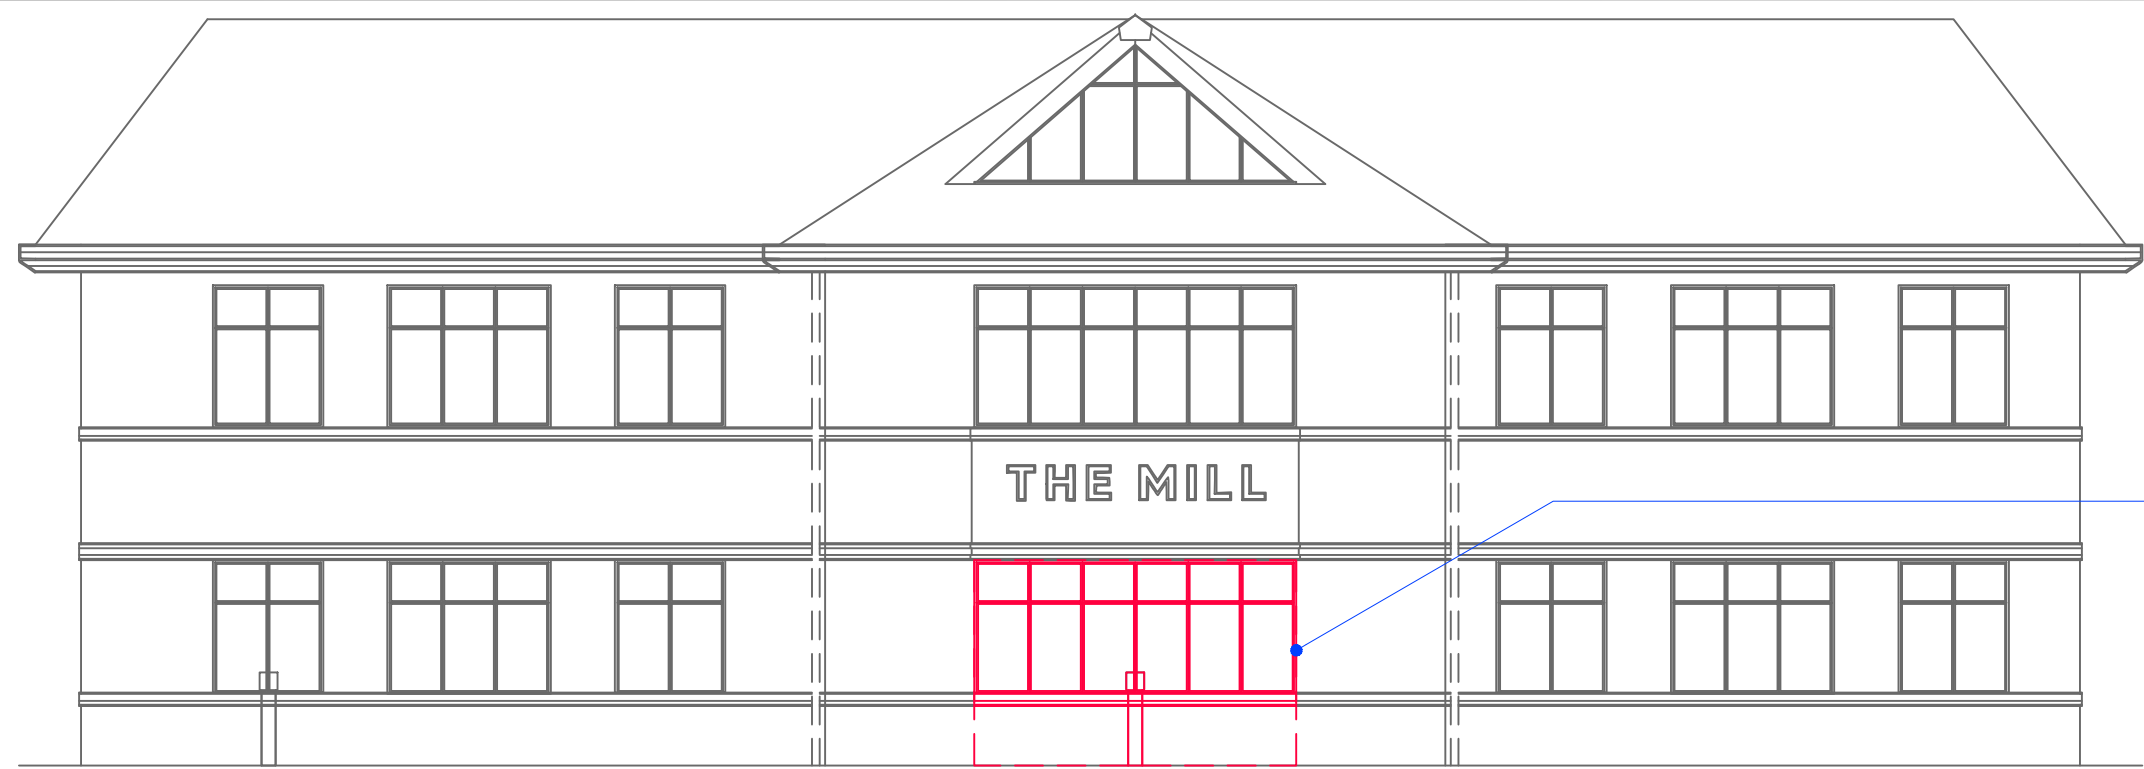


00 EXISTING RUSCOMBE LANE FACING ELEVATION
Scale: 1:100 @ A1

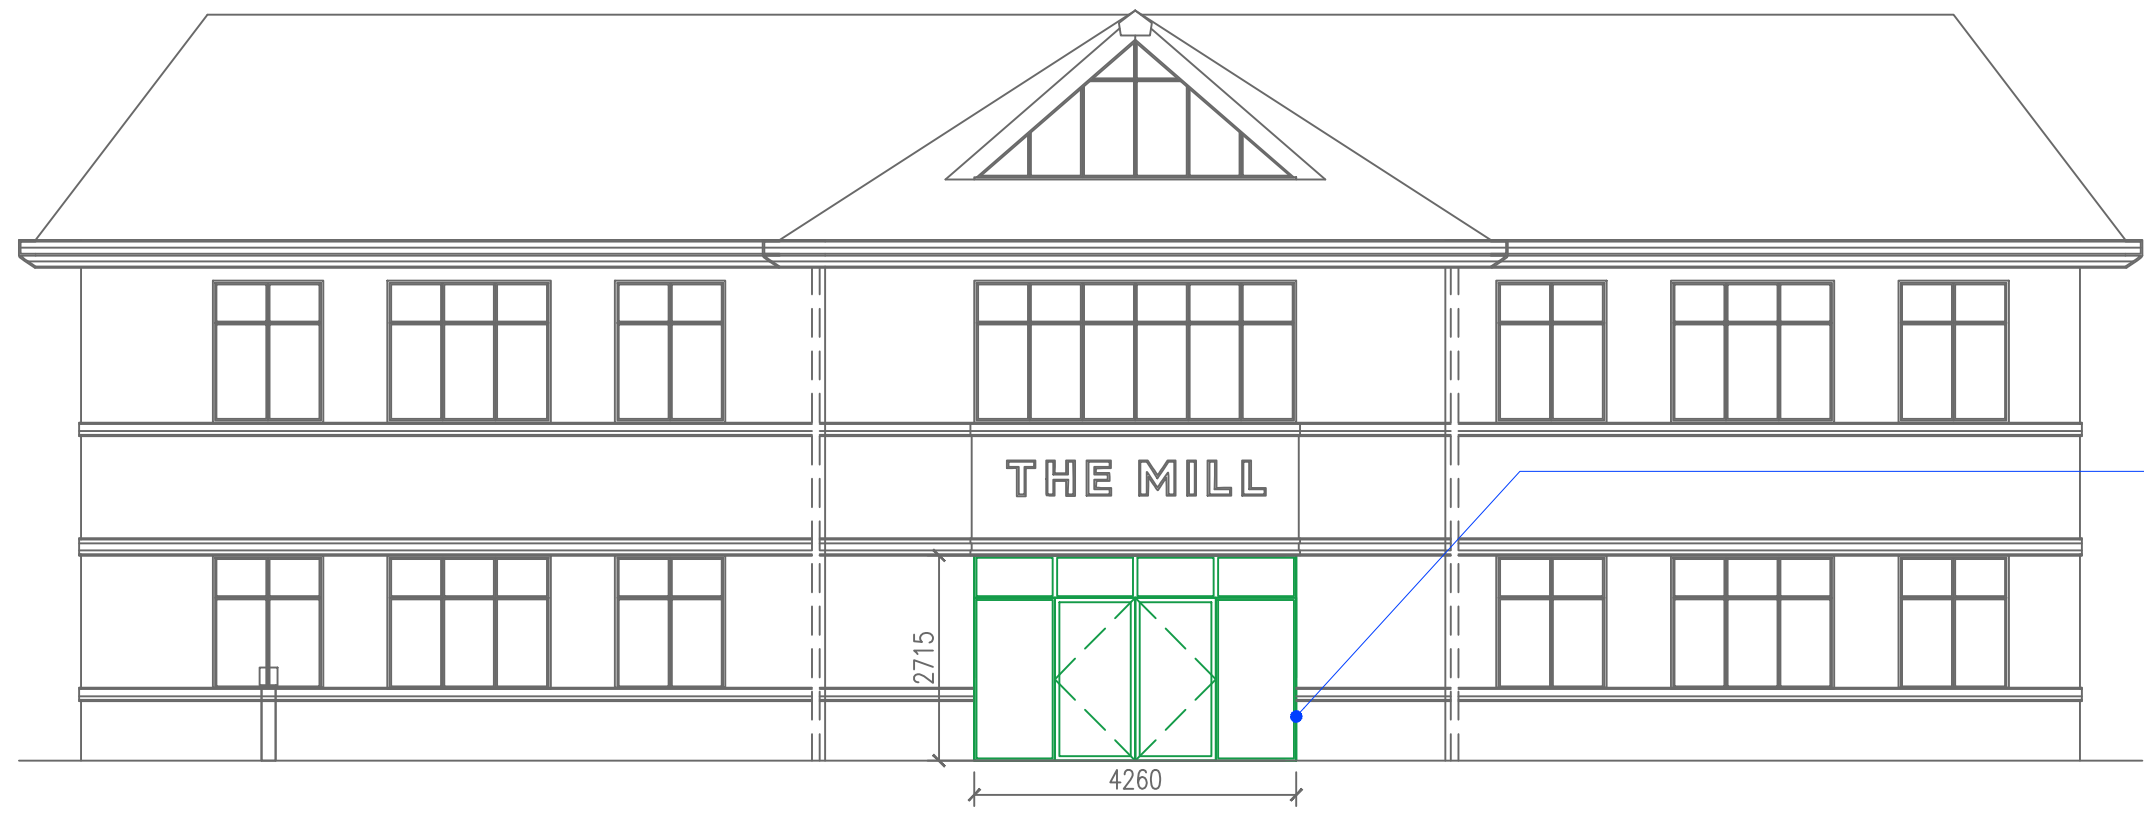


01 PROPOSED RUSCOMBE LANE FACING ELEVATION
Scale: 1:100 @ A1

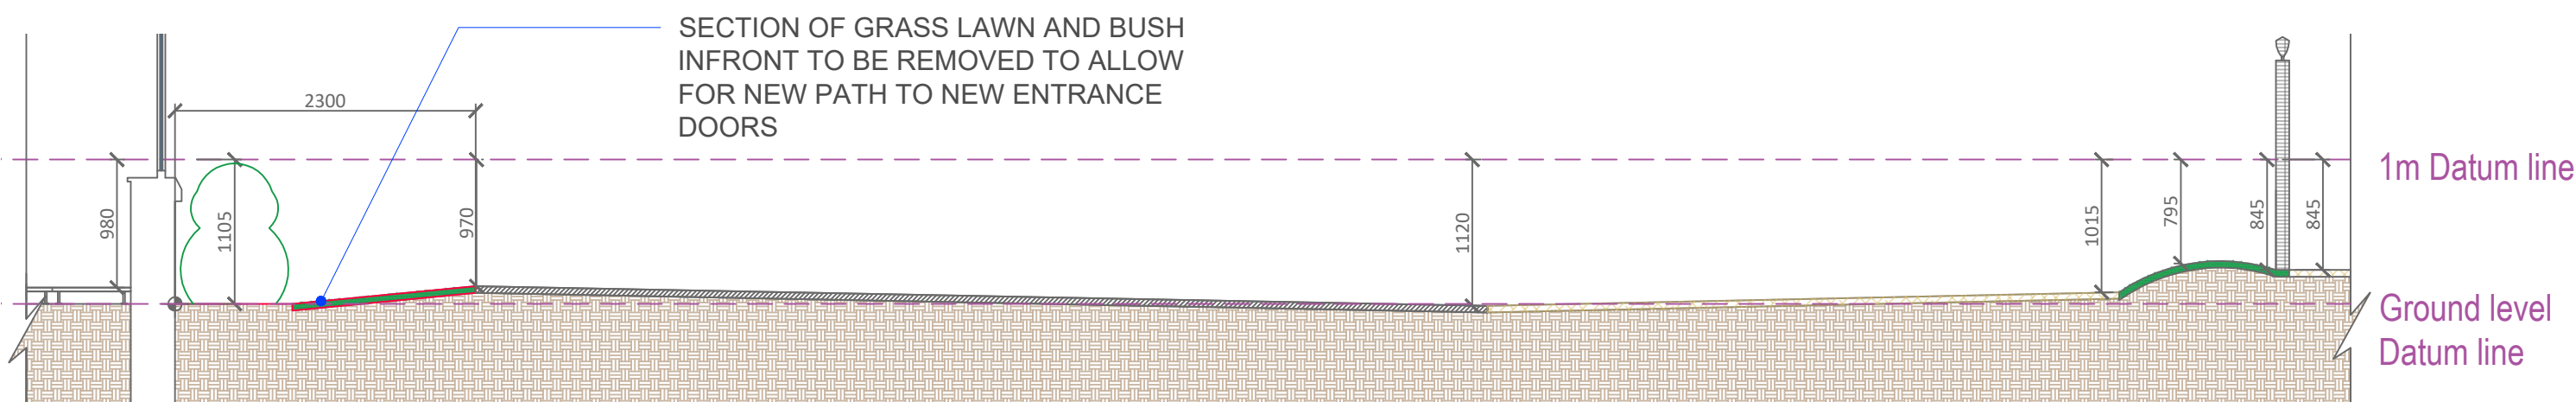


02 EXISTING EXTERNAL SECTION
Scale: 1:50 @ A1

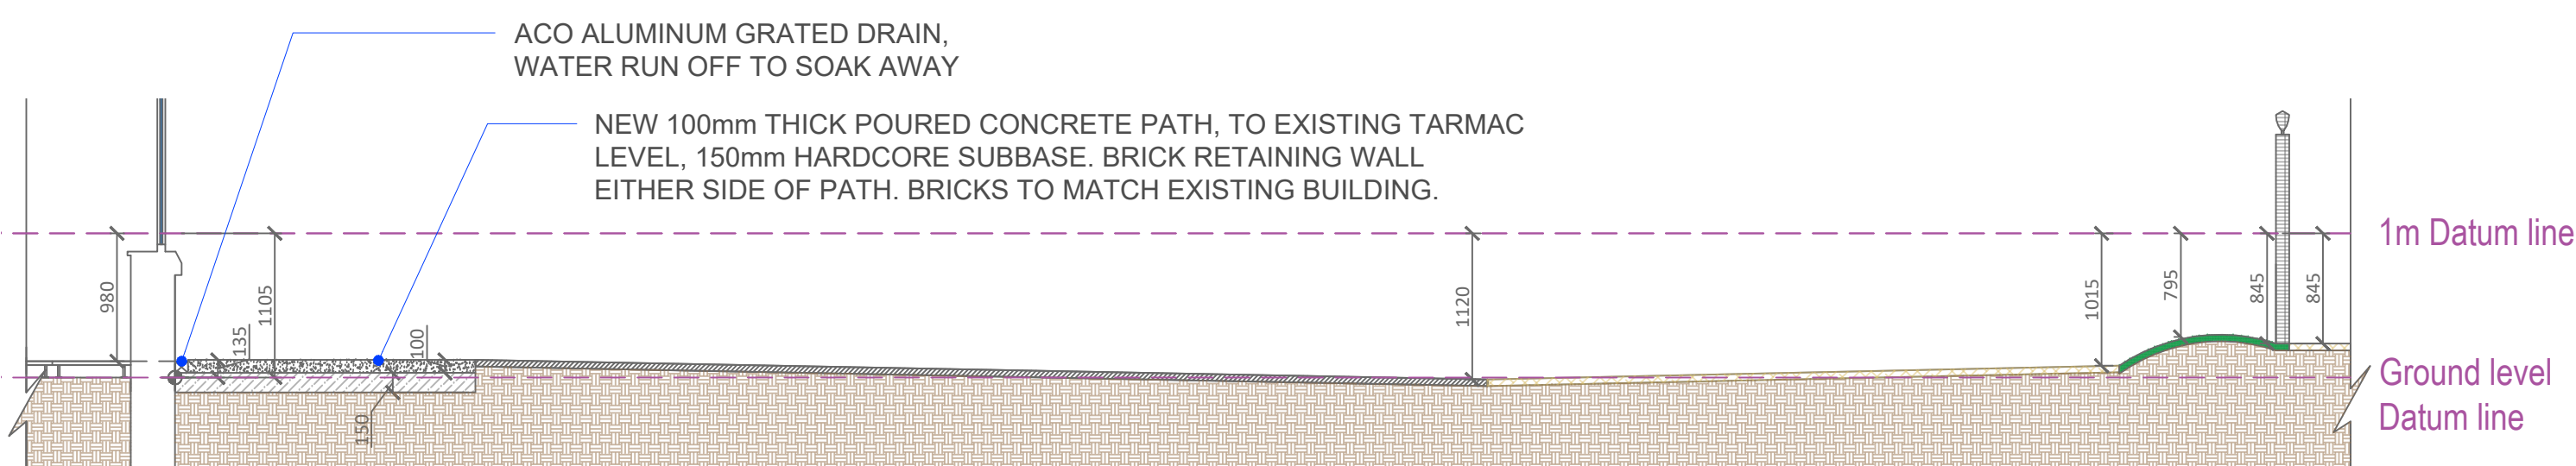


03 PROPOSED EXTERNAL SECTION
Scale: 1:50 @ A1

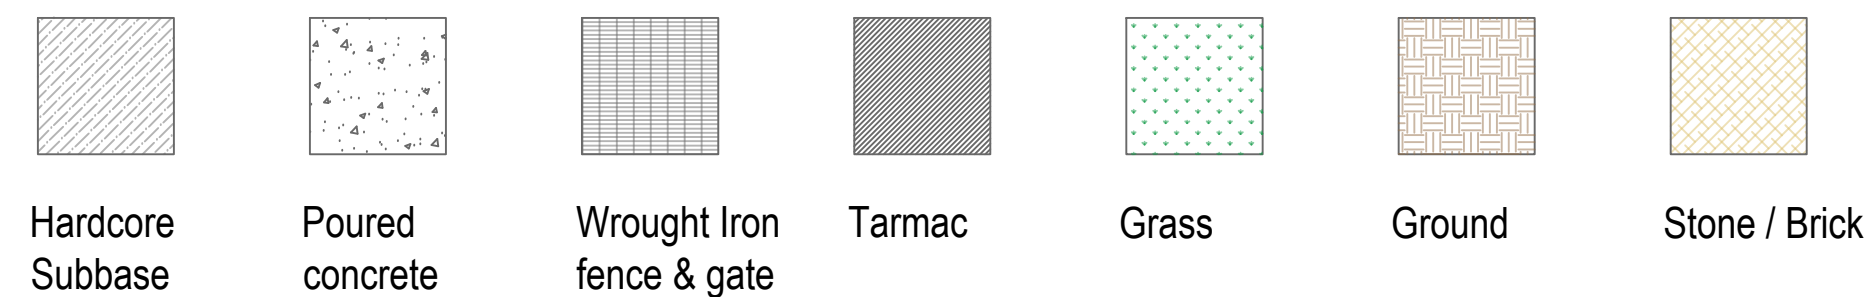

04 EXISTING GROUND FLOOR - EXTERIOR FRONT ELEVATION
Photograph

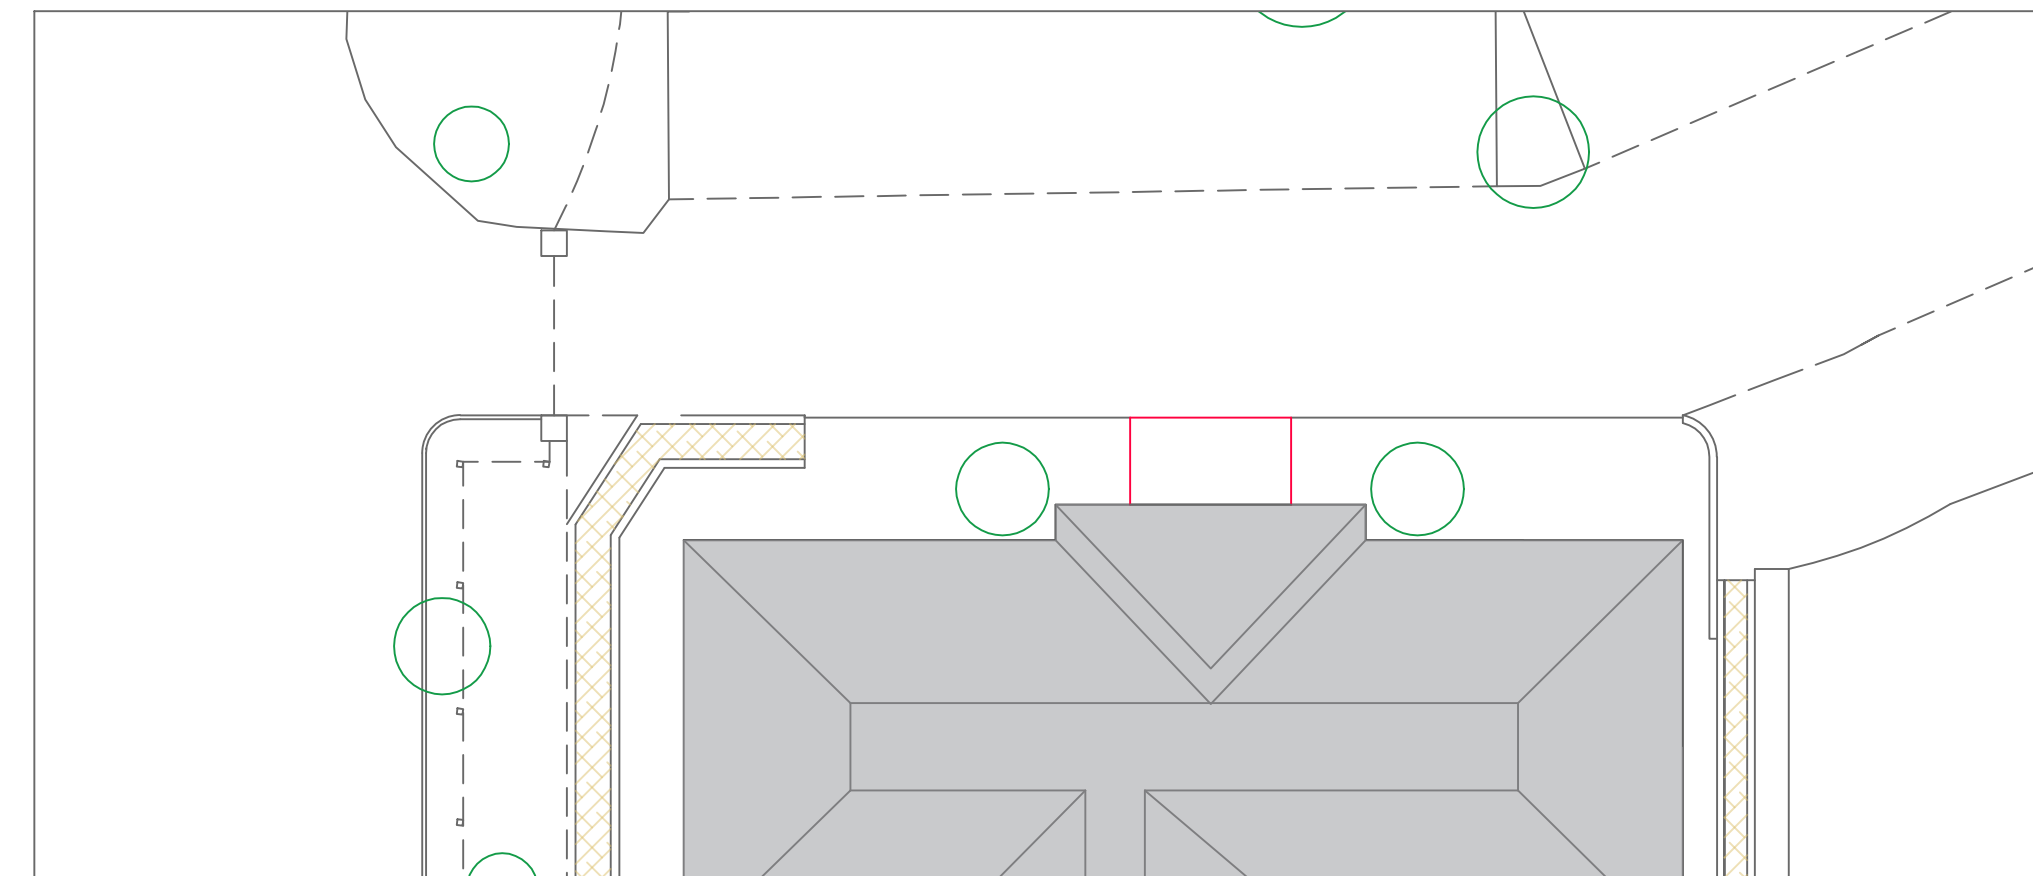

05 EXISTING SITE LAYOUT PLAN
Scale: 1:200 @ A1

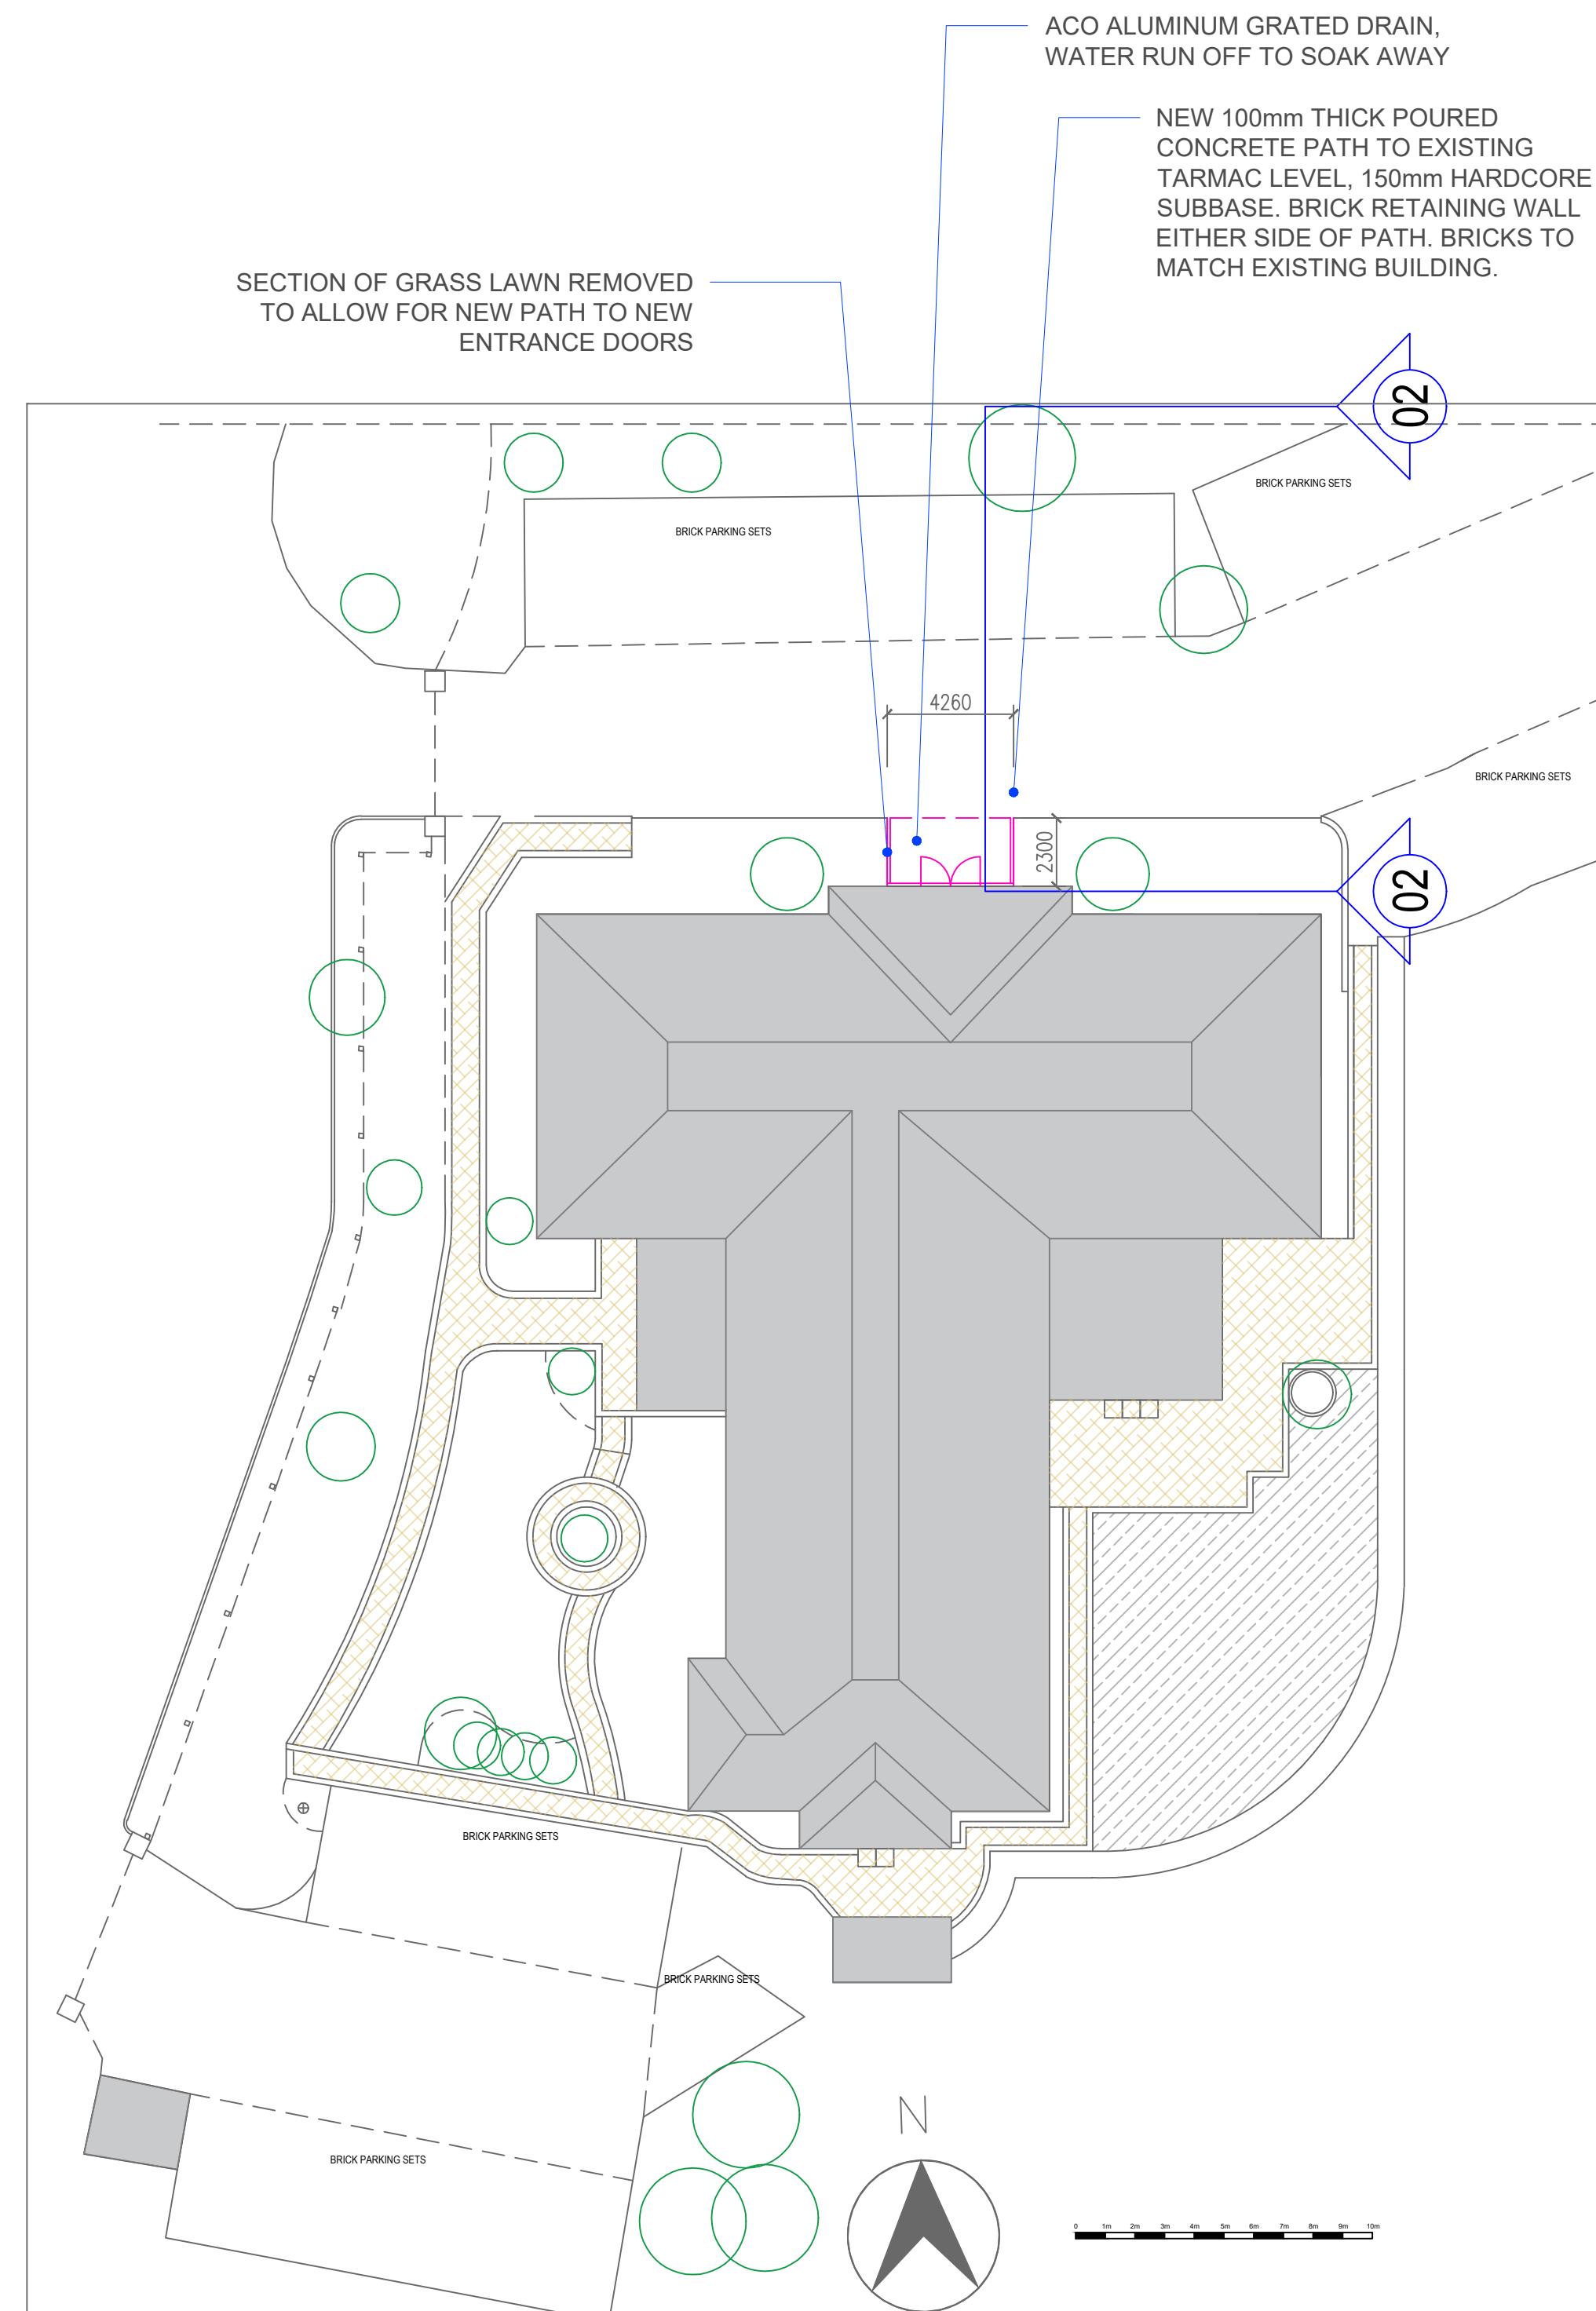

06 PROPOSED SITE LAYOUT PLAN
Scale: 1:200 @ A1

Working at height - Unless required otherwise
Design as safe as possible unless required otherwise
Weight manual handling - if equipment is required we be sure to have trained person

This drawing and the intellectual contents within remain the copyright of Form
Workplace Solutions Ltd and under no circumstances should be replicated or divulged
to a third party without the written consent of the copyright holder.
All dimensions are to be checked on site by the contractor and any discrepancies
reported to the design team

REVISION		
CO	First issue	05.05.26

SURVEY DATA BY FORM				
CLIENT:		ZETES		
SITE ADDRESS:		The Mill, Ruscombe Lane Twyford Reading RG10 9JT		
DRAWING TITLE		Proposed Exterior Works		
DRAWING NUMBER:	SCALE:	DATE:	DRAWN BY	CHECKED BY
E7866.200.00.202	1:100@A1	05.05.26	D.C	C.B



SECOND FLOOR, CHILTERN HOUSE
49-51 DEAN STREET, MARLOW
BUCKINGHAMSHIRE SL7 3AA
Tel. 01494 454066
www.formsws.co.uk