


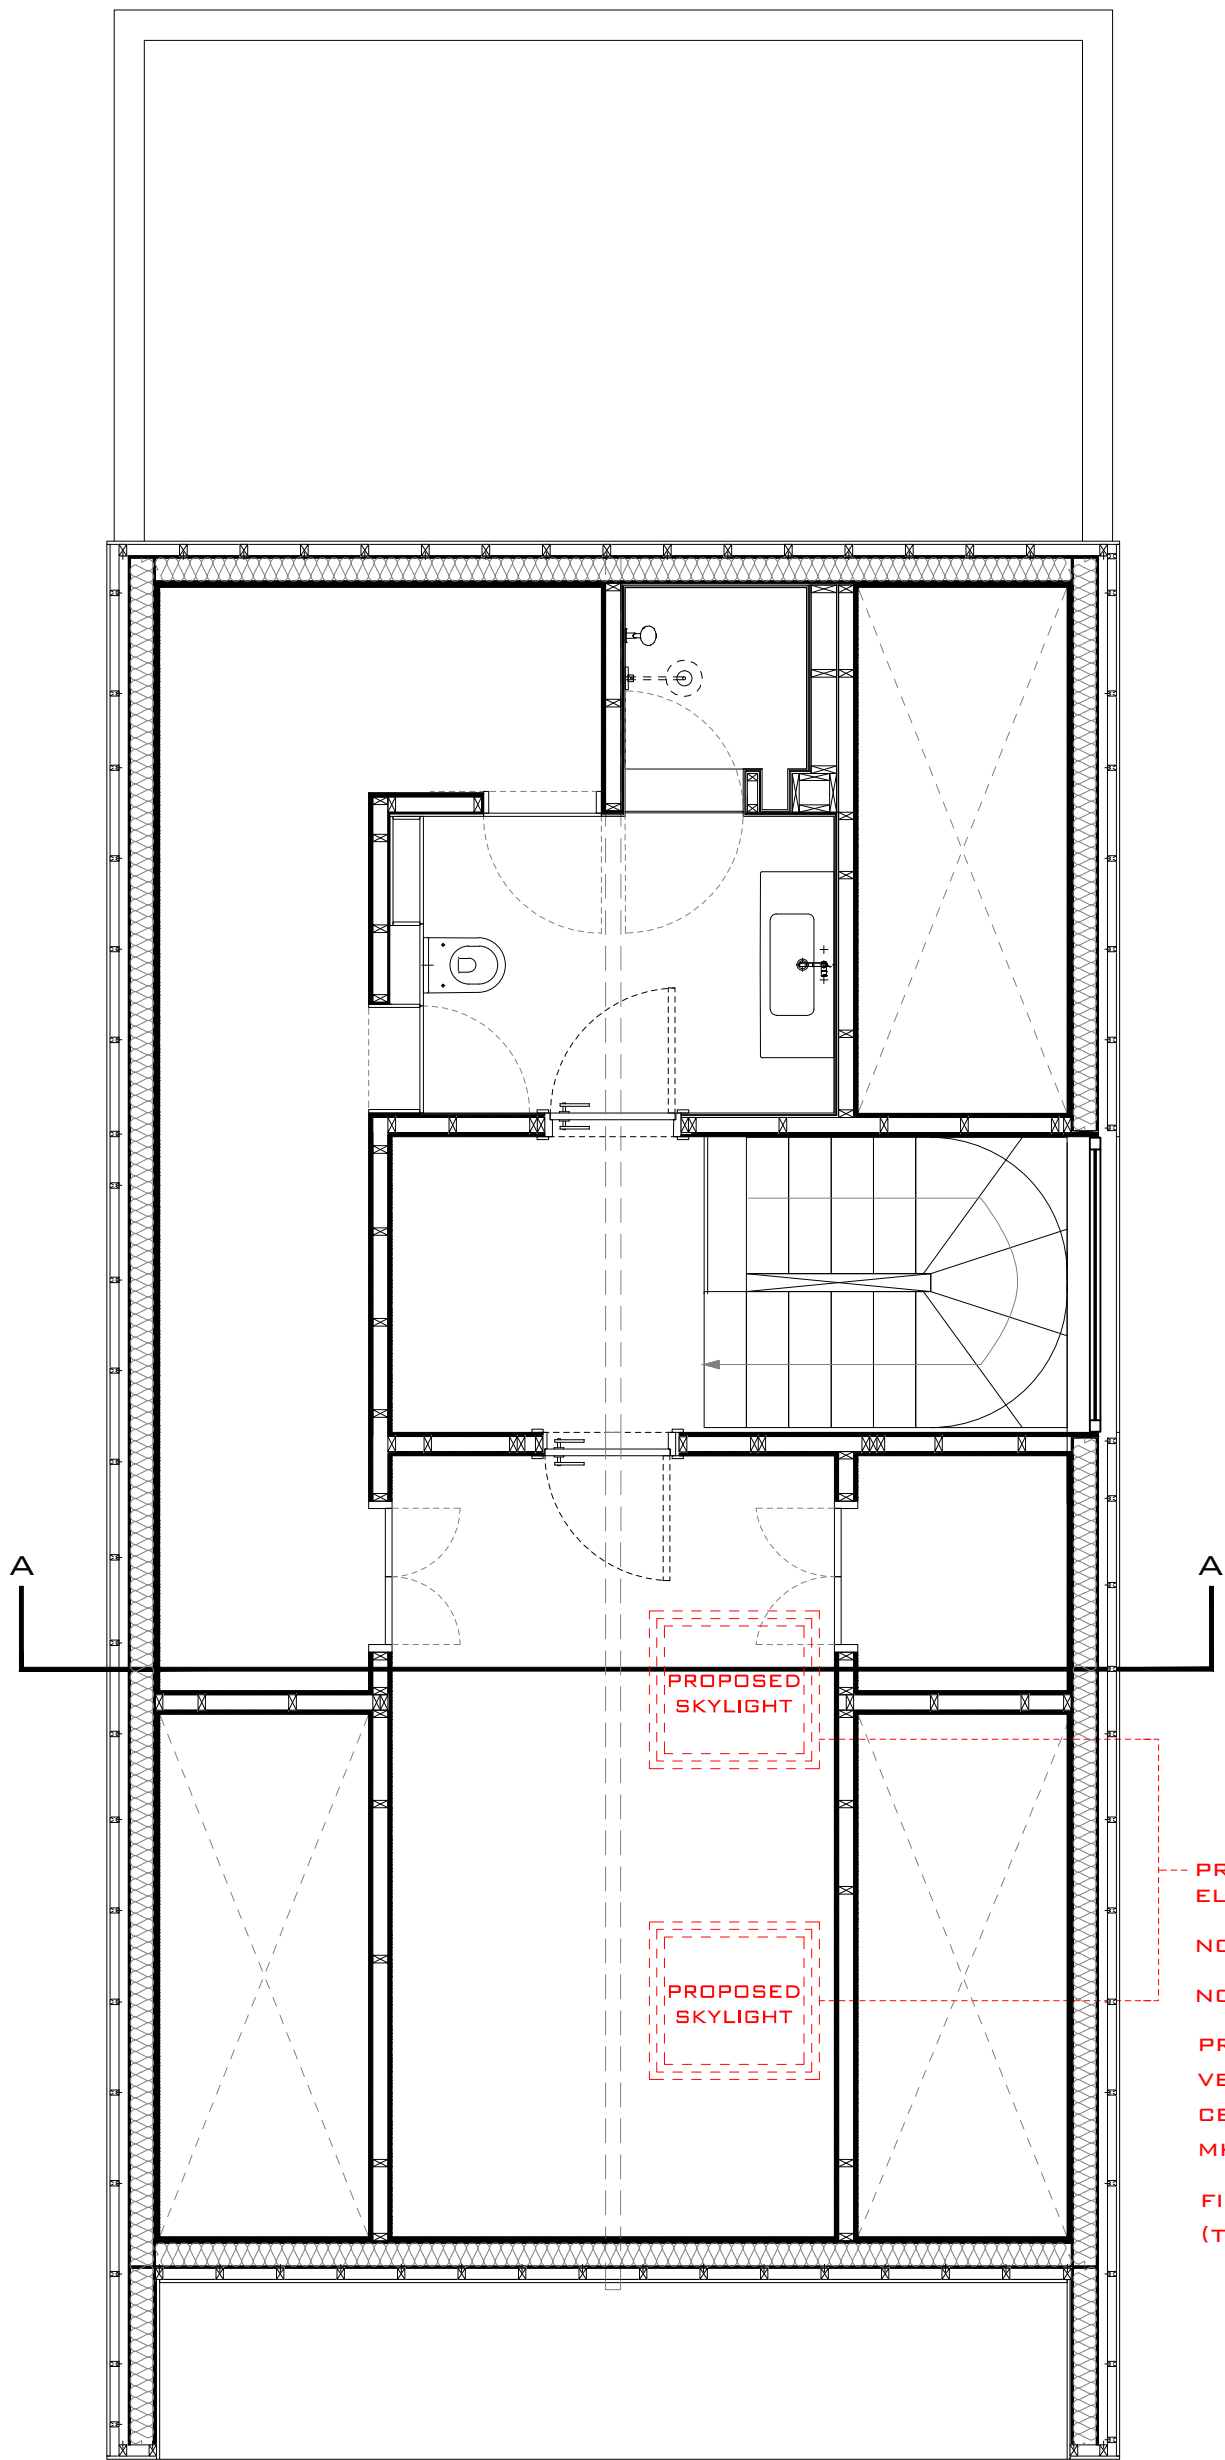

PROPOSED SKYLIGHTS ON THE SIDE
ELEVATION FACING THE CHURCH


NO IMPACT ON FRONT ELEVATION

NO OVERLOOKING ISSUES

PROPOSED SKYLIGHT SPECIFICATION (TBC)
VELUX RESIDENTIAL SINGLE STANDARD GGL
CENTRE PIVOT
MK06 (78x118cm)

FINISH: RAL 7043
(TO MATCH EXISTING ZINC ROOF)

LOFT
EXISTING

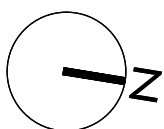

This drawing is copyright.		
Contractor must check all dimensions on site. Only figured dimensions are to be used. Discrepancies must be reported immediately to the architect before proceeding.		
Revision	Date	Description
REV A	26.07.2021	NORTH ARROW CORRECTED
REV B	19.09.2024	REAPPLICATION OF APPROVED PLANNING
NOTES		

3/5 Harbour Yard
Chelsea Harbour
London SW10 0XD
T. 020 7351 5050
F. 020 7351 4151
www.andraosassociates.com

andraos associates

Project

49A
NEW WOKINGHAM ROAD
CROWTHORNE

Drawing		LOFT PLAN	
Drawn by YA		Checked by GA	
		Approved by GA	
Date JUL 2021		Scale 1:50 AT A3	
Project 1605	Stage CD	Type R	Revision SK-41 A