


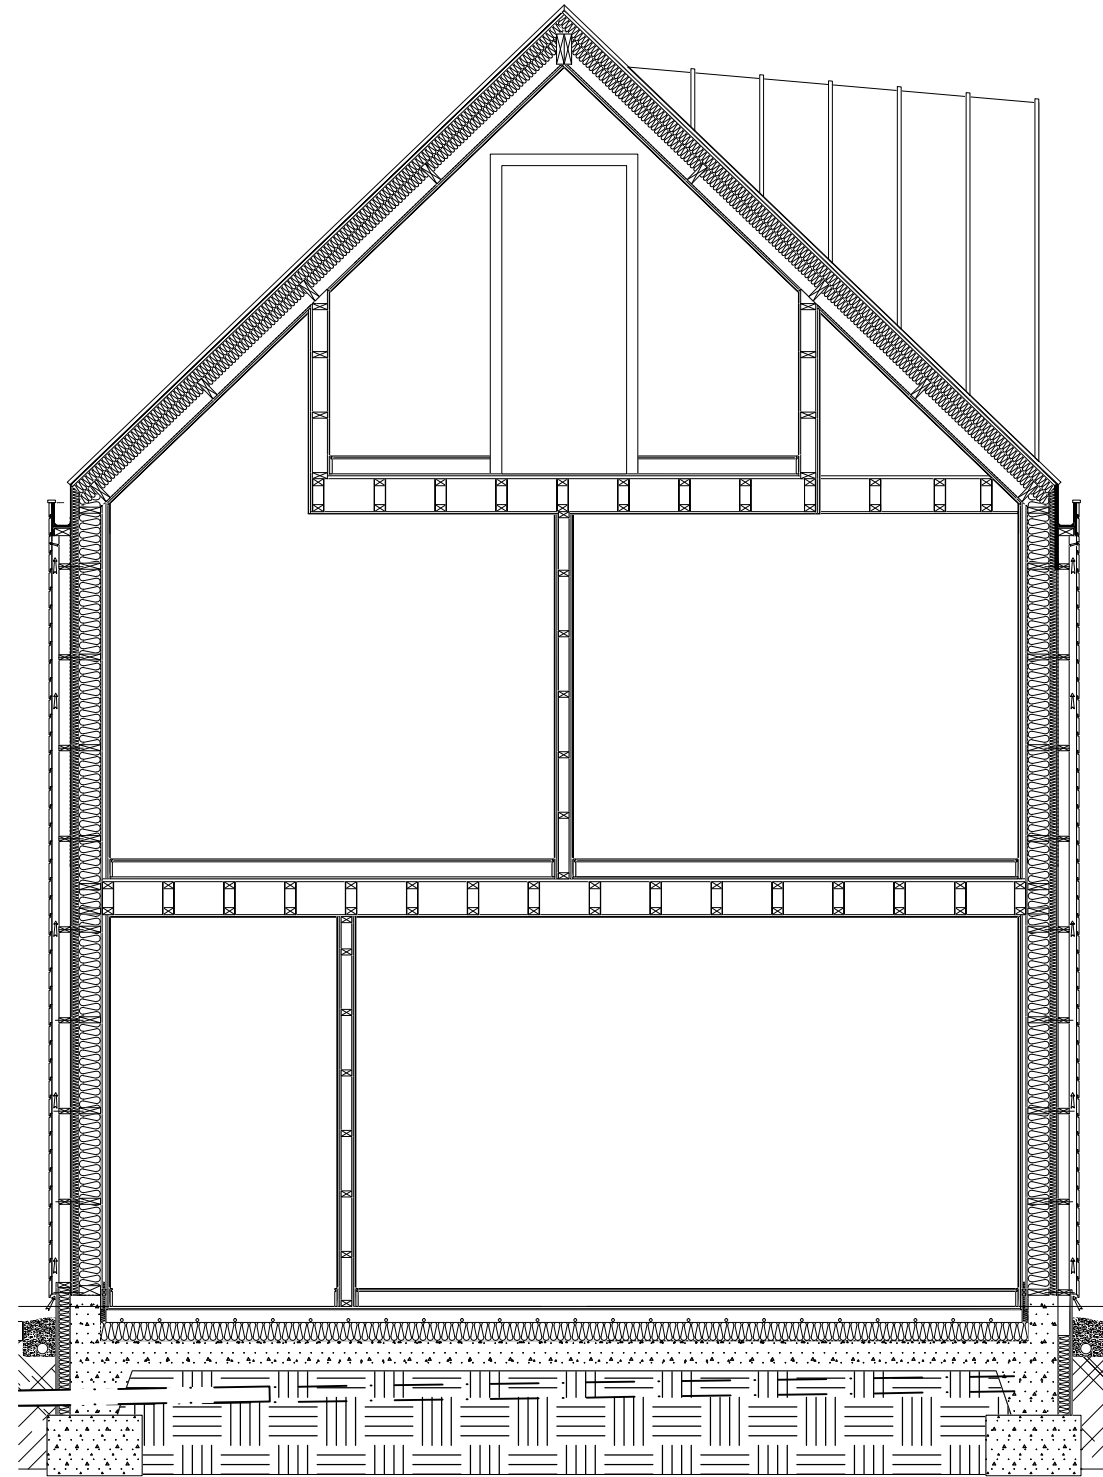

SECTION AA
EXISTING


PROPOSED SKYLIGHTS ON THE SIDE
ELEVATION FACING THE CHURCH

NO IMPACT ON FRONT ELEVATION

NO OVERLOOKING ISSUES

PROPOSED SKYLIGHT SPECIFICATION (TBC)
VELUX RESIDENTIAL SINGLE STANDARD GGL
CENTRE PIVOT
MK06 (78x118cm)

FINISH: RAL 7043
(TO MATCH EXISTING ZINC ROOF)

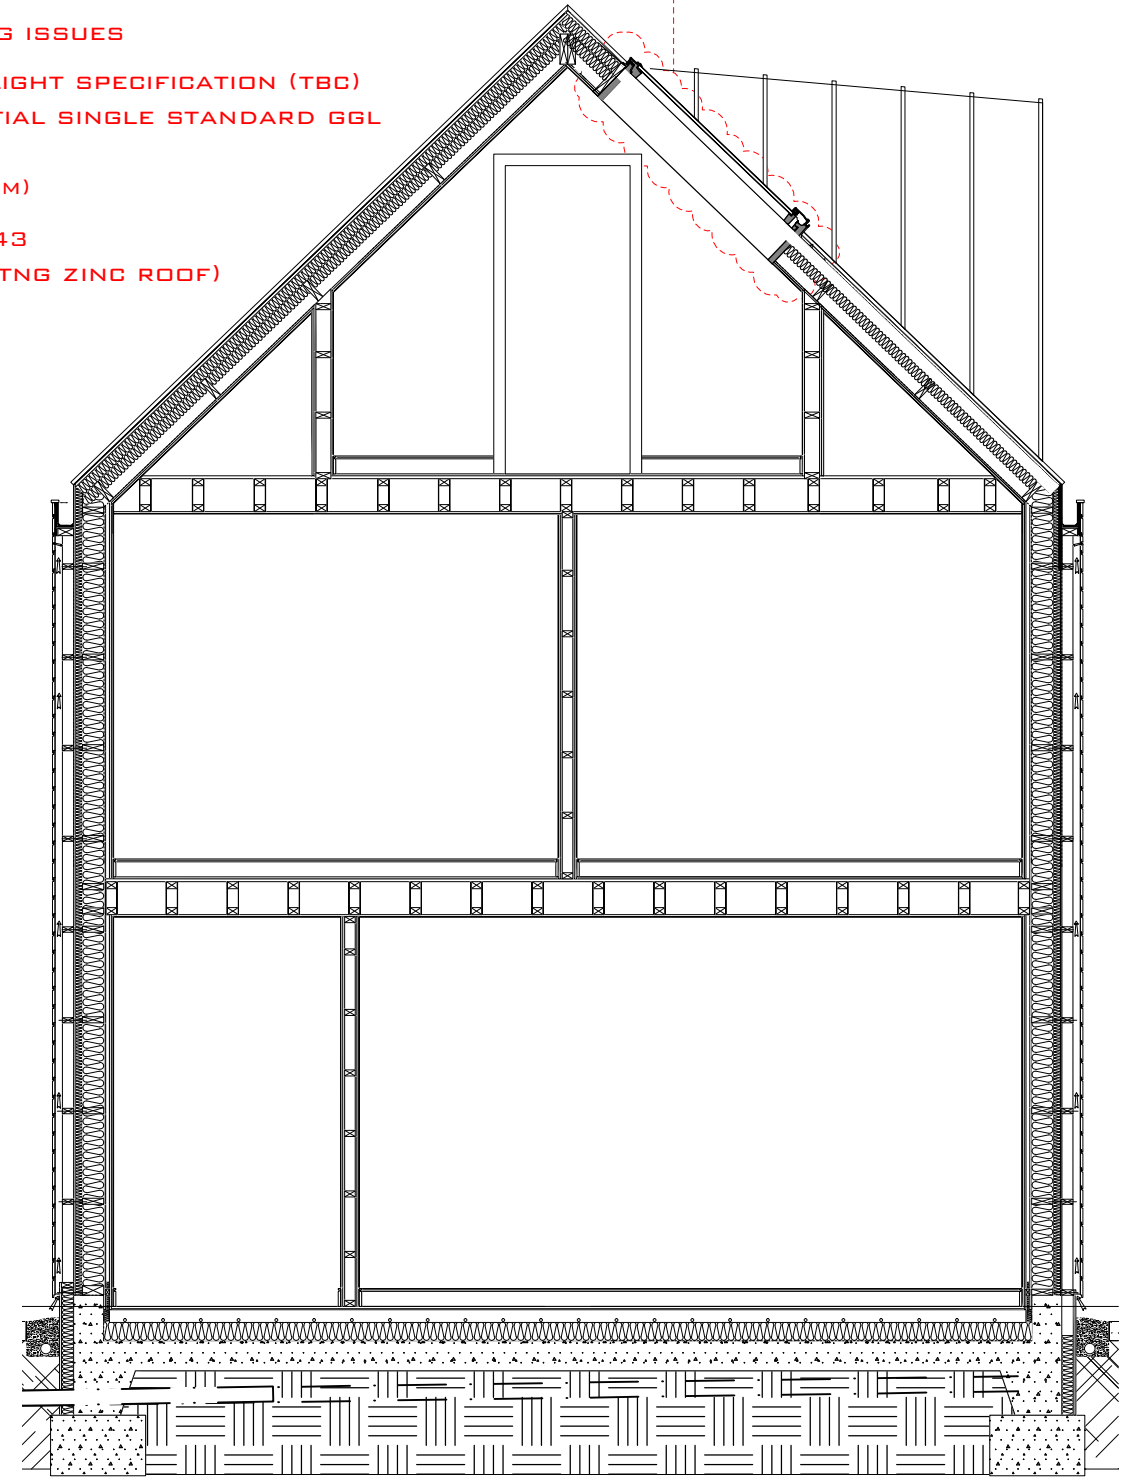

SECTION AA
PROPOSED

0 1 2 5M

This drawing is copyright.

Contractor must check all
dimensions on site. Only
figured dimensions are to be
used. Discrepancies must be
reported immediately to the
architect before proceeding.

Revision	Date	Description
REV A	19.09.2024	REAPPLICATION OF APPROVED PLANNING

NOTES

3/5 Harbour Yard
Chelsea Harbour
London SW10 0XD
T. 020 7351 5050
F. 020 7351 4151
www.andraosassociates.com



andraos associates

Project
49A
NEW WOKINGHAM ROAD
CROWTHORNE

Drawing				
SECTION AA EXISTING + PROPOSED				
Drawn by YA	Checked by GA	Approved by GA		
Date JUL 2021		Scale 1:50 AT A3		
Project 1605	Stage CD	Type R	Number SK-42	Revision --