

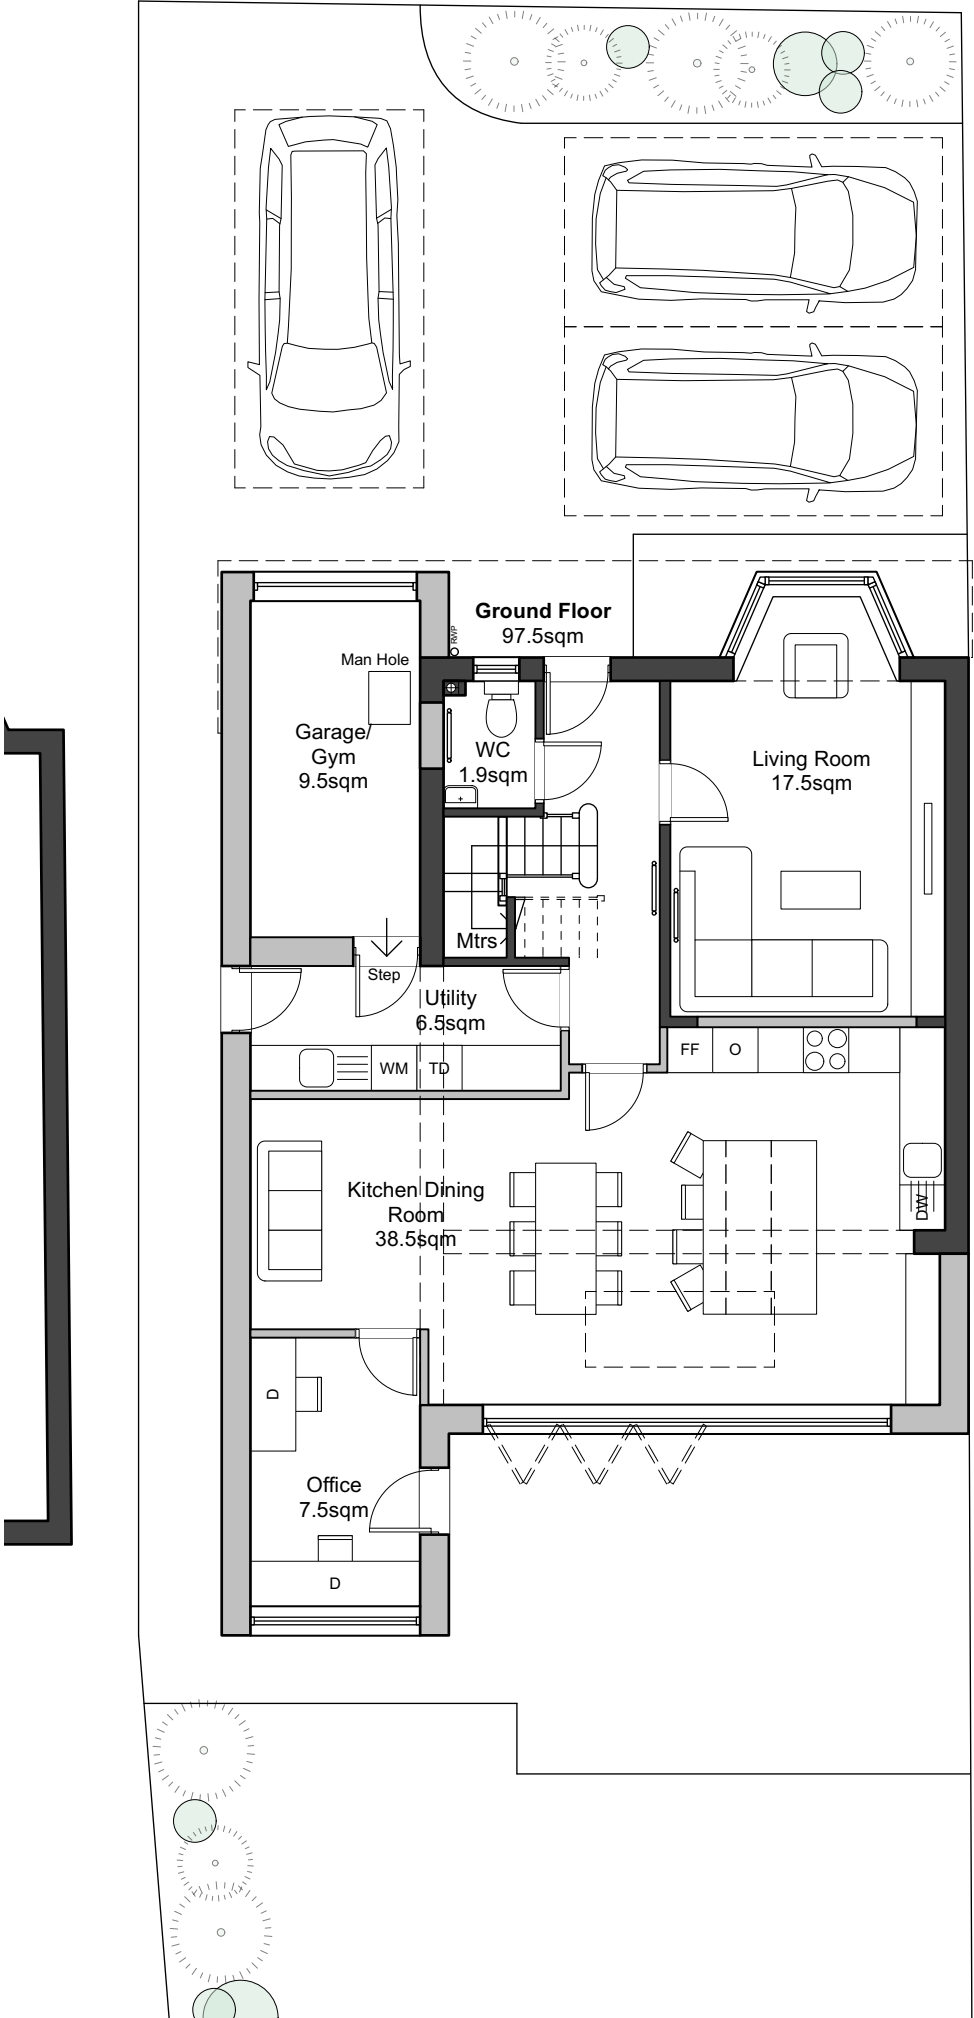


All dimensions are to be checked on site before work commences.
Figured dimensions to be taken in preference to scaled dimensions.
If in doubt please ask.
© Copyright reserved.

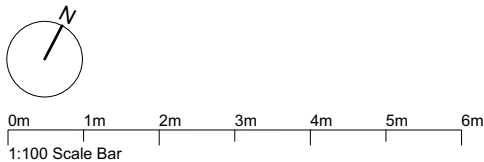

Proposed Ground Floor Plan

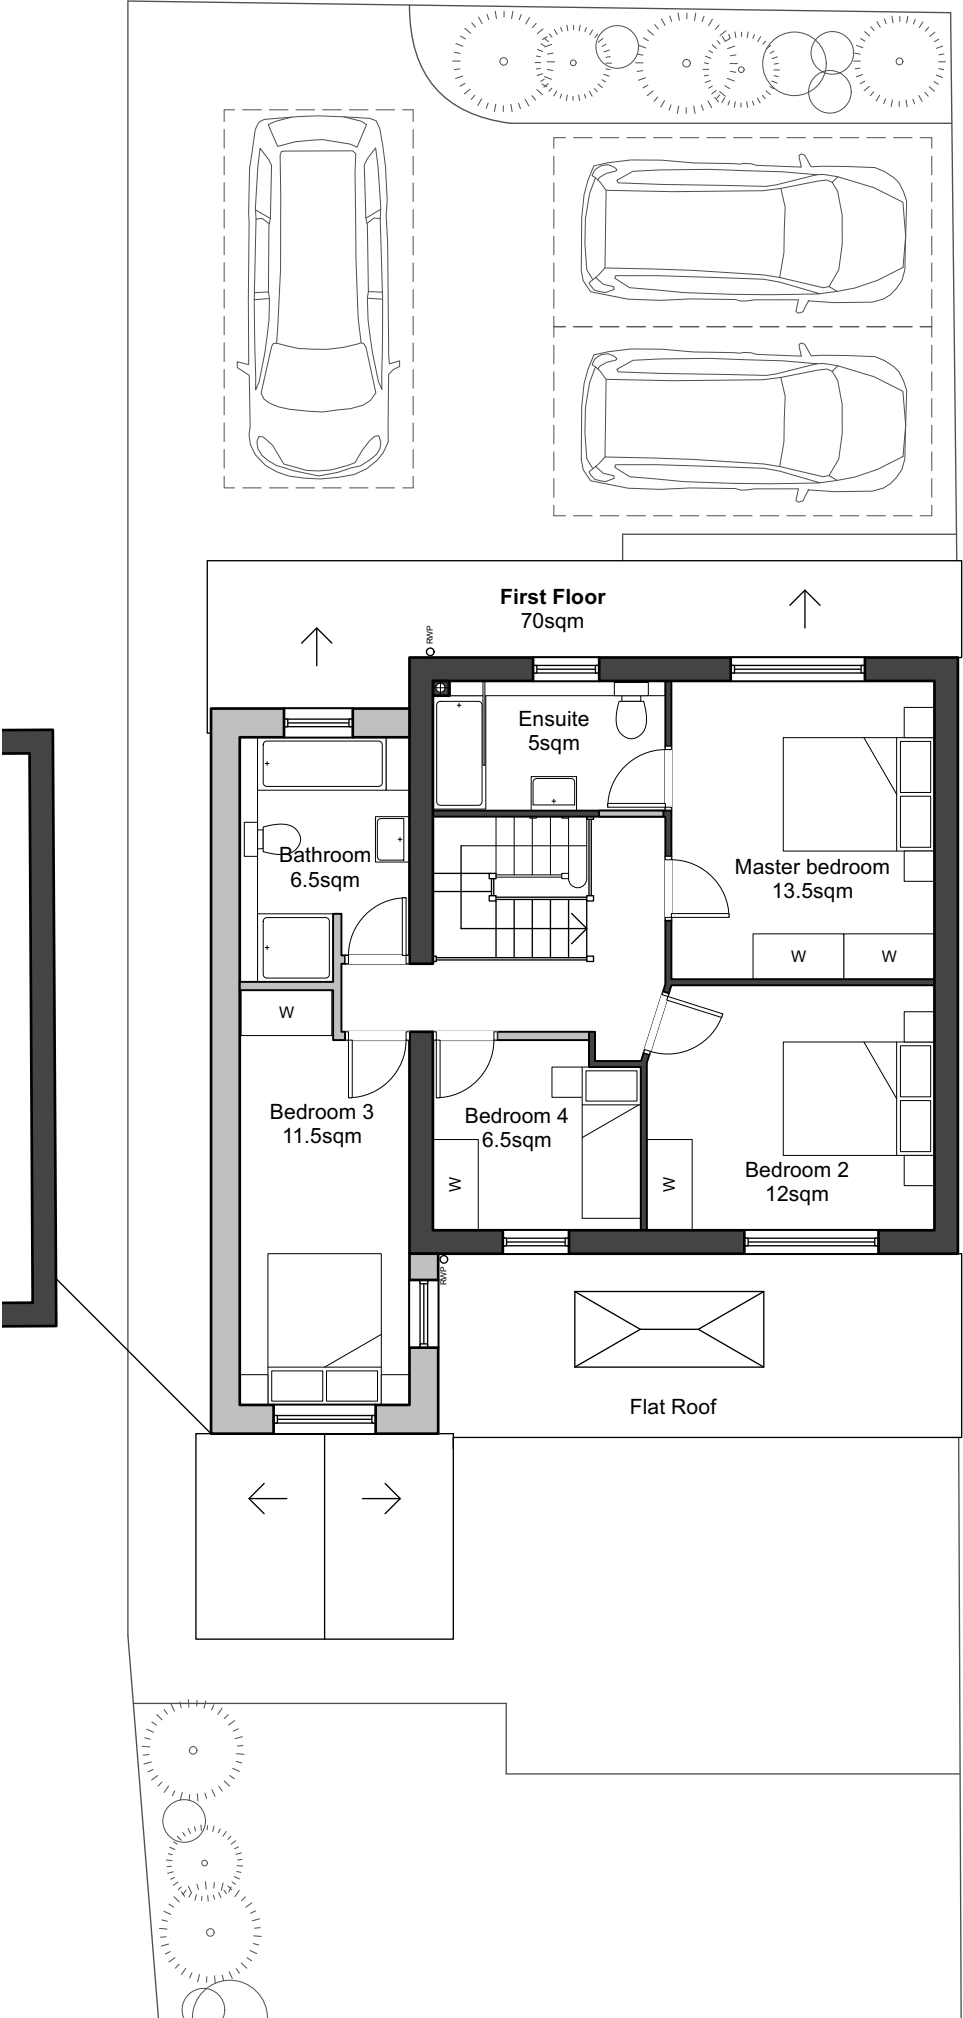

Proposed First Floor Plan

P1	Issued for Planning	20/09/24	LN
Rev	Notes	Date	Initial
Status			
PLANNING			
HOLTHAM+NEWMAN			
ARCHITECTS			
The Design Studio, Lockey Farm, Sindlesham Road, Arborfield, Reading, Berkshire RG2 9JH		T: 07971 316497 E: hello@hnarchitects.co.uk	
Project: 25 Ridgeway Wargrave Reading RG10 8AS			
Client Lucy Dickinson and Tom Price			
Drawing Title: Proposed Floor Plans			
Scale: 1:100 @A3		Dwg. No.: 2240 - P100	Rev.: P1
Drawn by: LN			
Date: Sept 2022			