
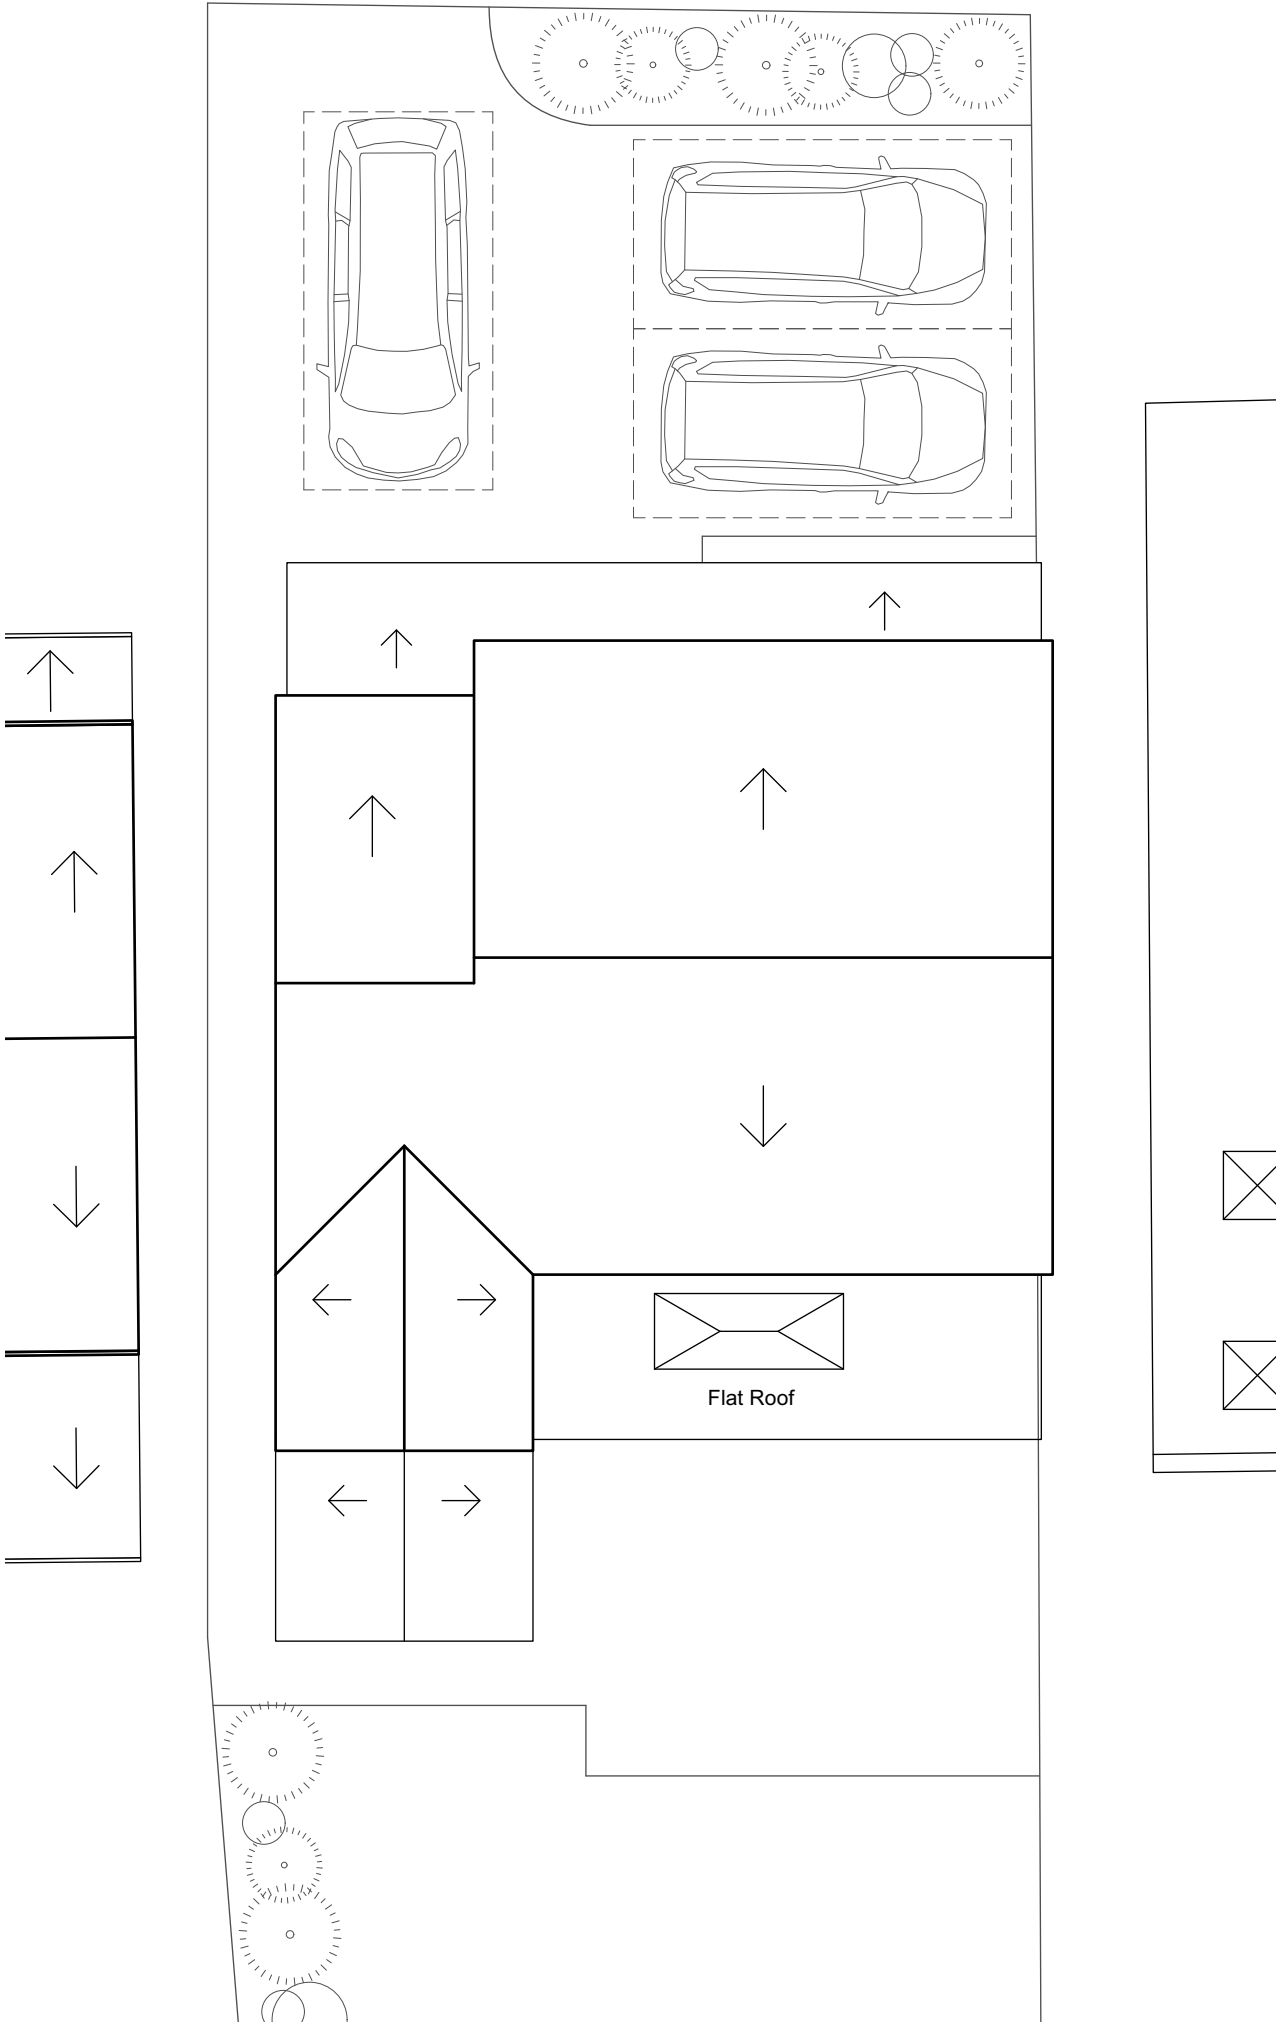


All dimensions are to be checked on site before work commences.
Figured dimensions to be taken in preference to scaled dimensions.
If in doubt please ask.
© Copyright reserved.

 

Proposed Roof Plan

P1	Issued for Planning	20/09/24	LN
Rev	Notes	Date	Initial
Status			
PLANNING			
HOLTHAM+NEWMAN ARCHITECTS The Design Studio, Lockey Farm, Sindlesham Road, Arborfield, Reading, Berkshire RG2 9JH			T: 07971 316497 E: hello@hnarchitects.co.uk
Project: 25 Ridgeway Wargrave Reading RG10 8AS			
Client Lucy Dickinson and Tom Price			
Drawing Title: Proposed Roof Plan			
Scale:	1:100 @A3	Dwg. No.:	Rev.:
Drawn by: LN		2240 - P101	P1
Date: Sept 2022			