



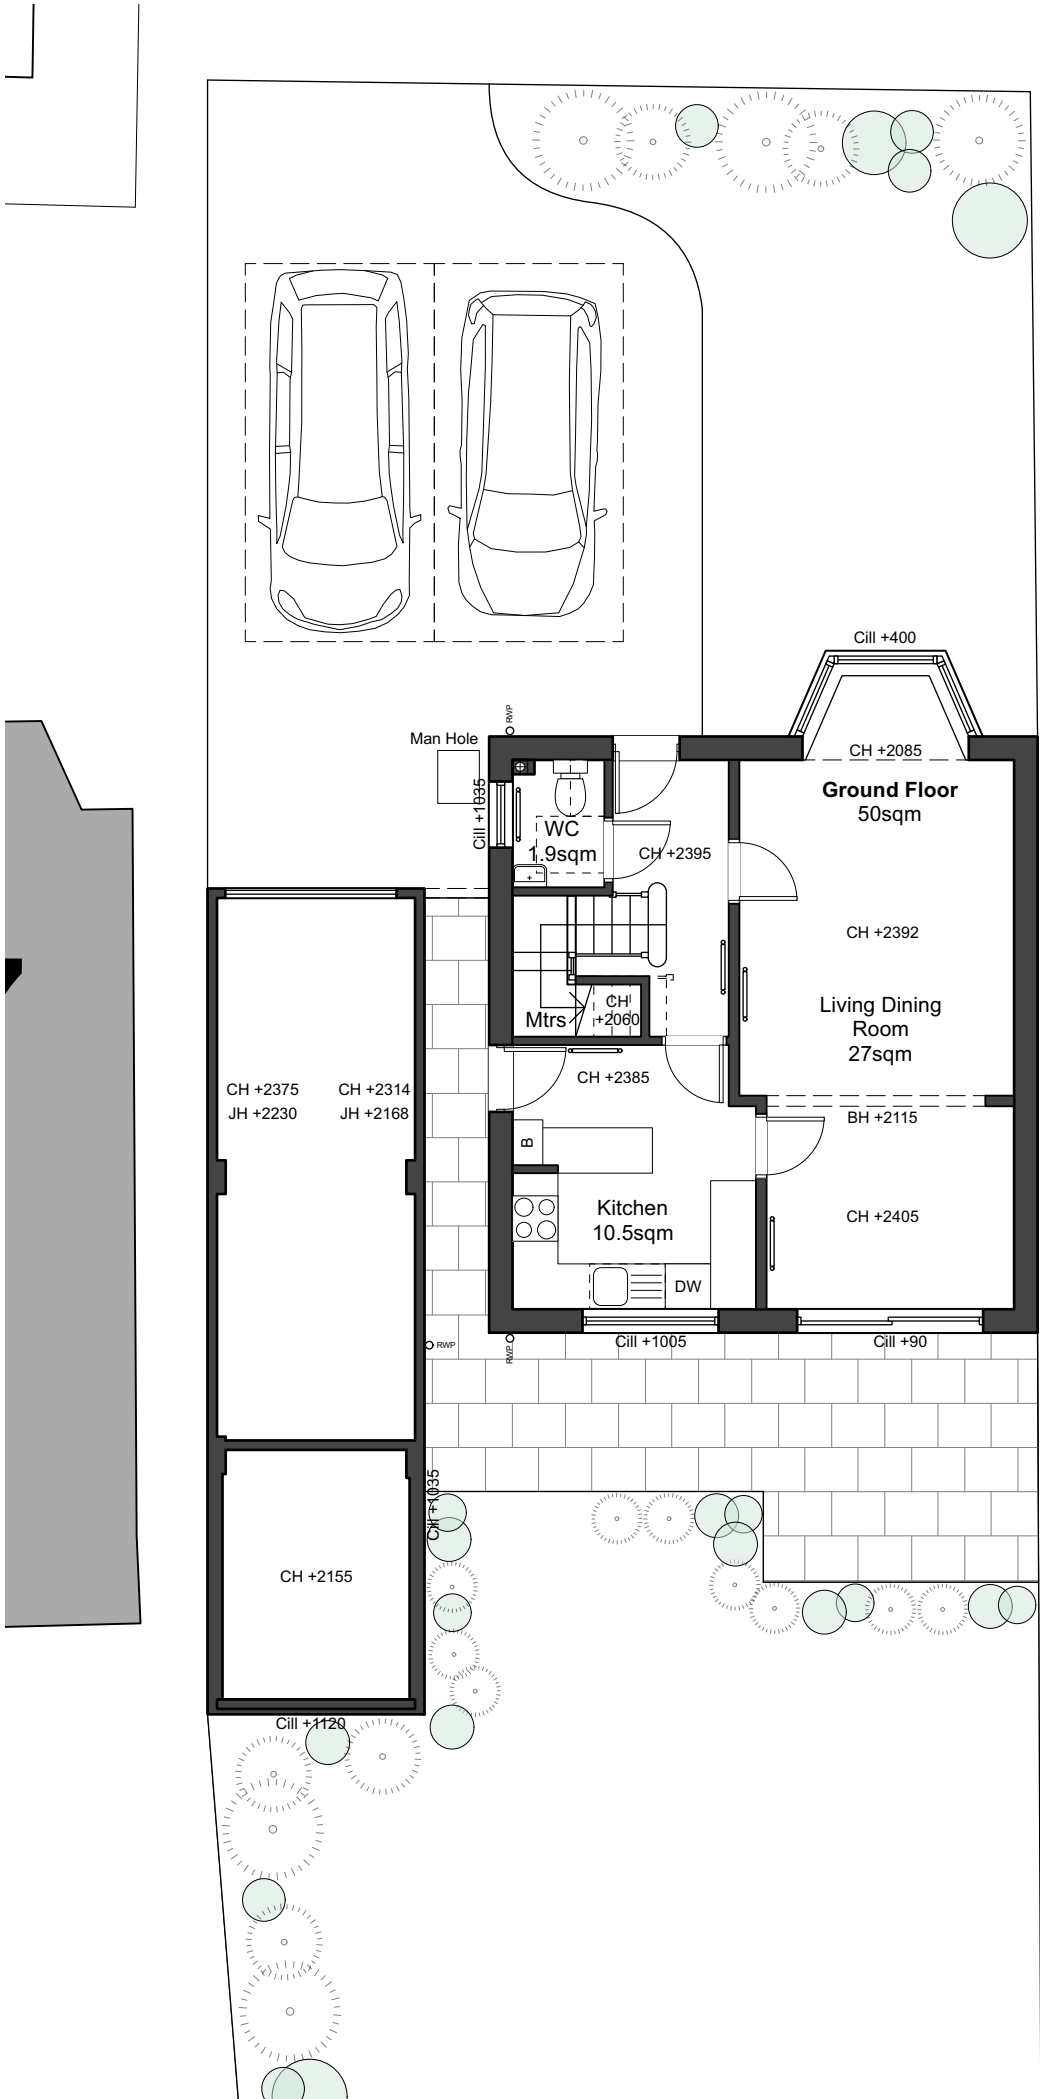


Existing Ground Floor Plan

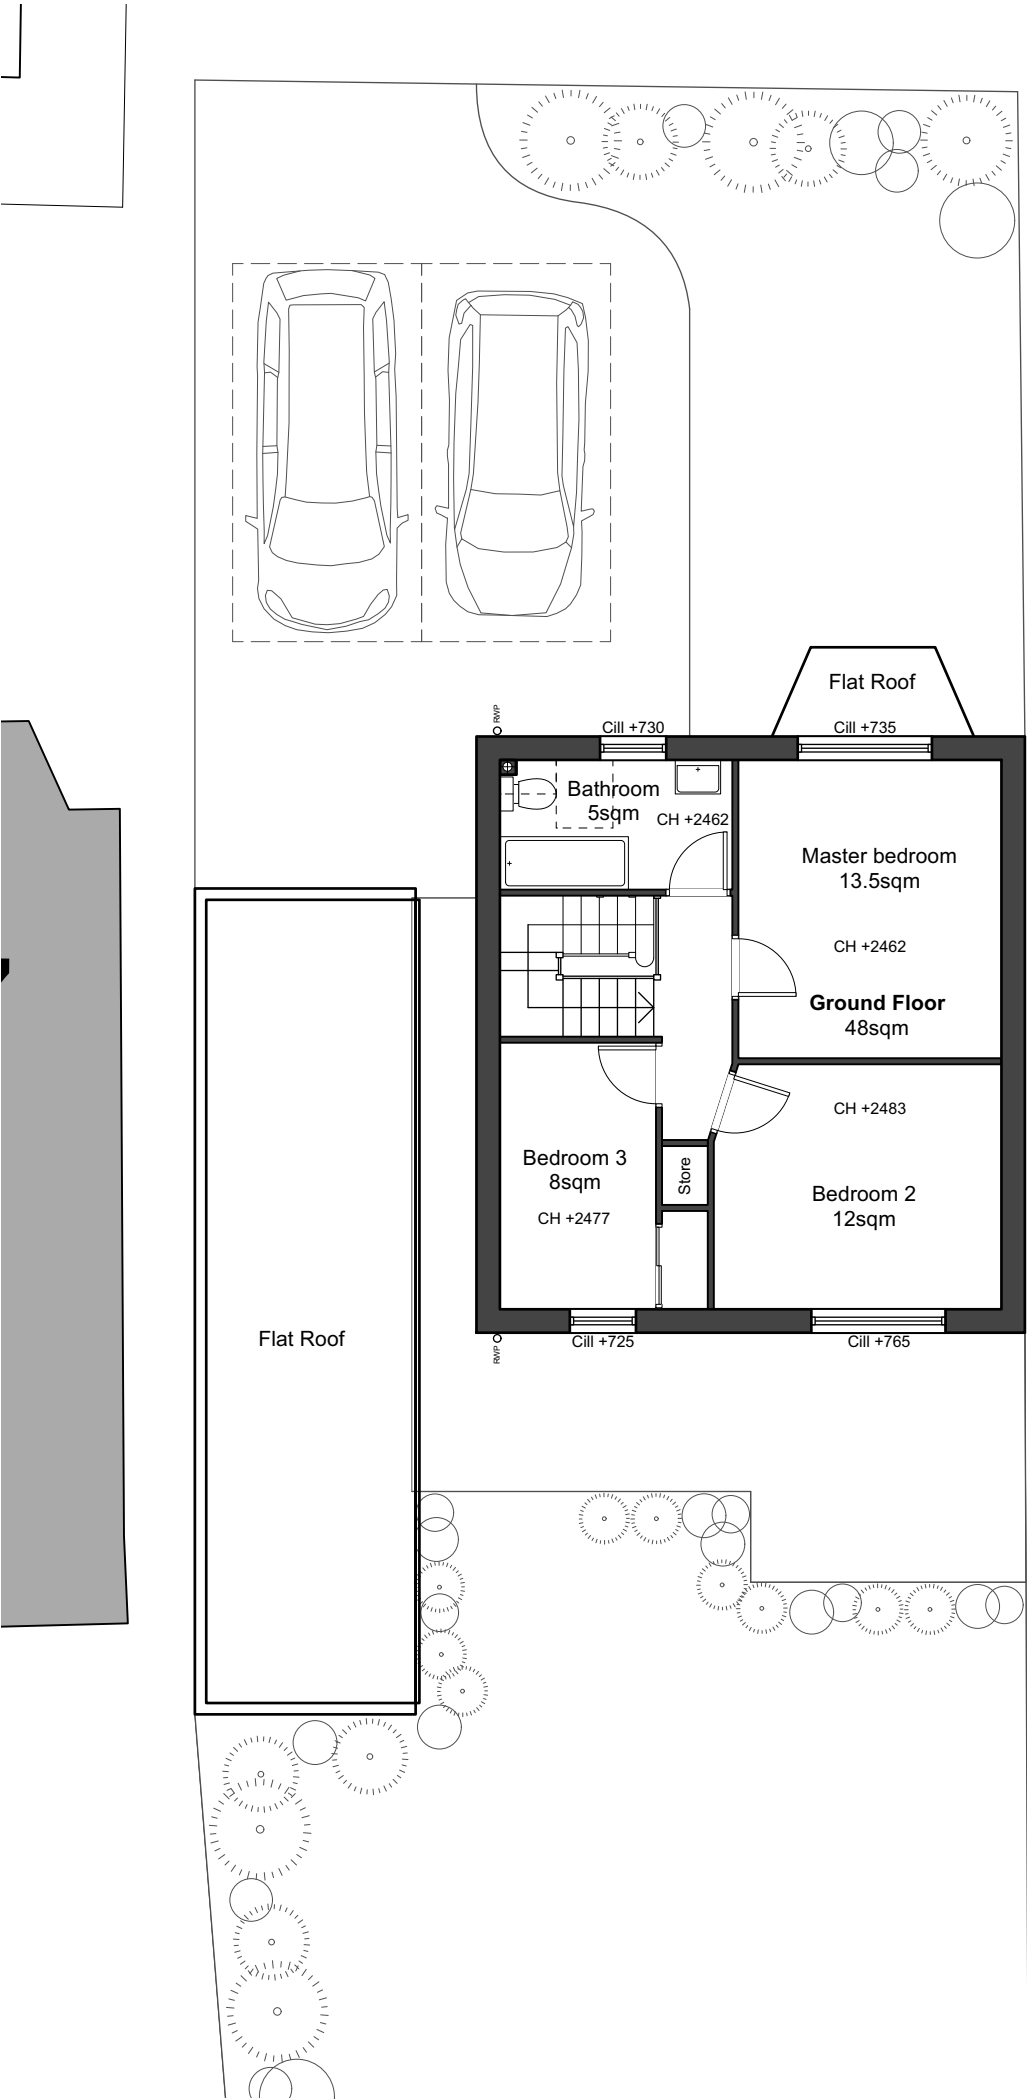

Existing First Floor Plan

All dimensions are to be checked on site before work commences.
Figured dimensions to be taken in preference to scaled dimensions.
If in doubt please ask.
© Copyright reserved.

 

P1	Issued for Planning	20/09/22	LN
Rev	Notes	Date	Initial
Status			
PLANNING			
HOLTHAM+NEWMAN ARCHITECTS			
The Design Studio, Lockey Farm, Sindlesham Road, Arborfield, Reading, Berkshire RG2 9JH		T: 07971 316497 E: hello@hnarchitects.co.uk	
Project: 25 Ridgeway Wargrave Reading RG10 8AS			
Client Lucy Dickinson and Tom Price			
Drawing Title: Existing Floor Plans			
Scale: 1:100 @A3		Dwg. No.: 2240 - S100	Rev.: P1
Drawn by: LN			
Date: Sept 2022			