


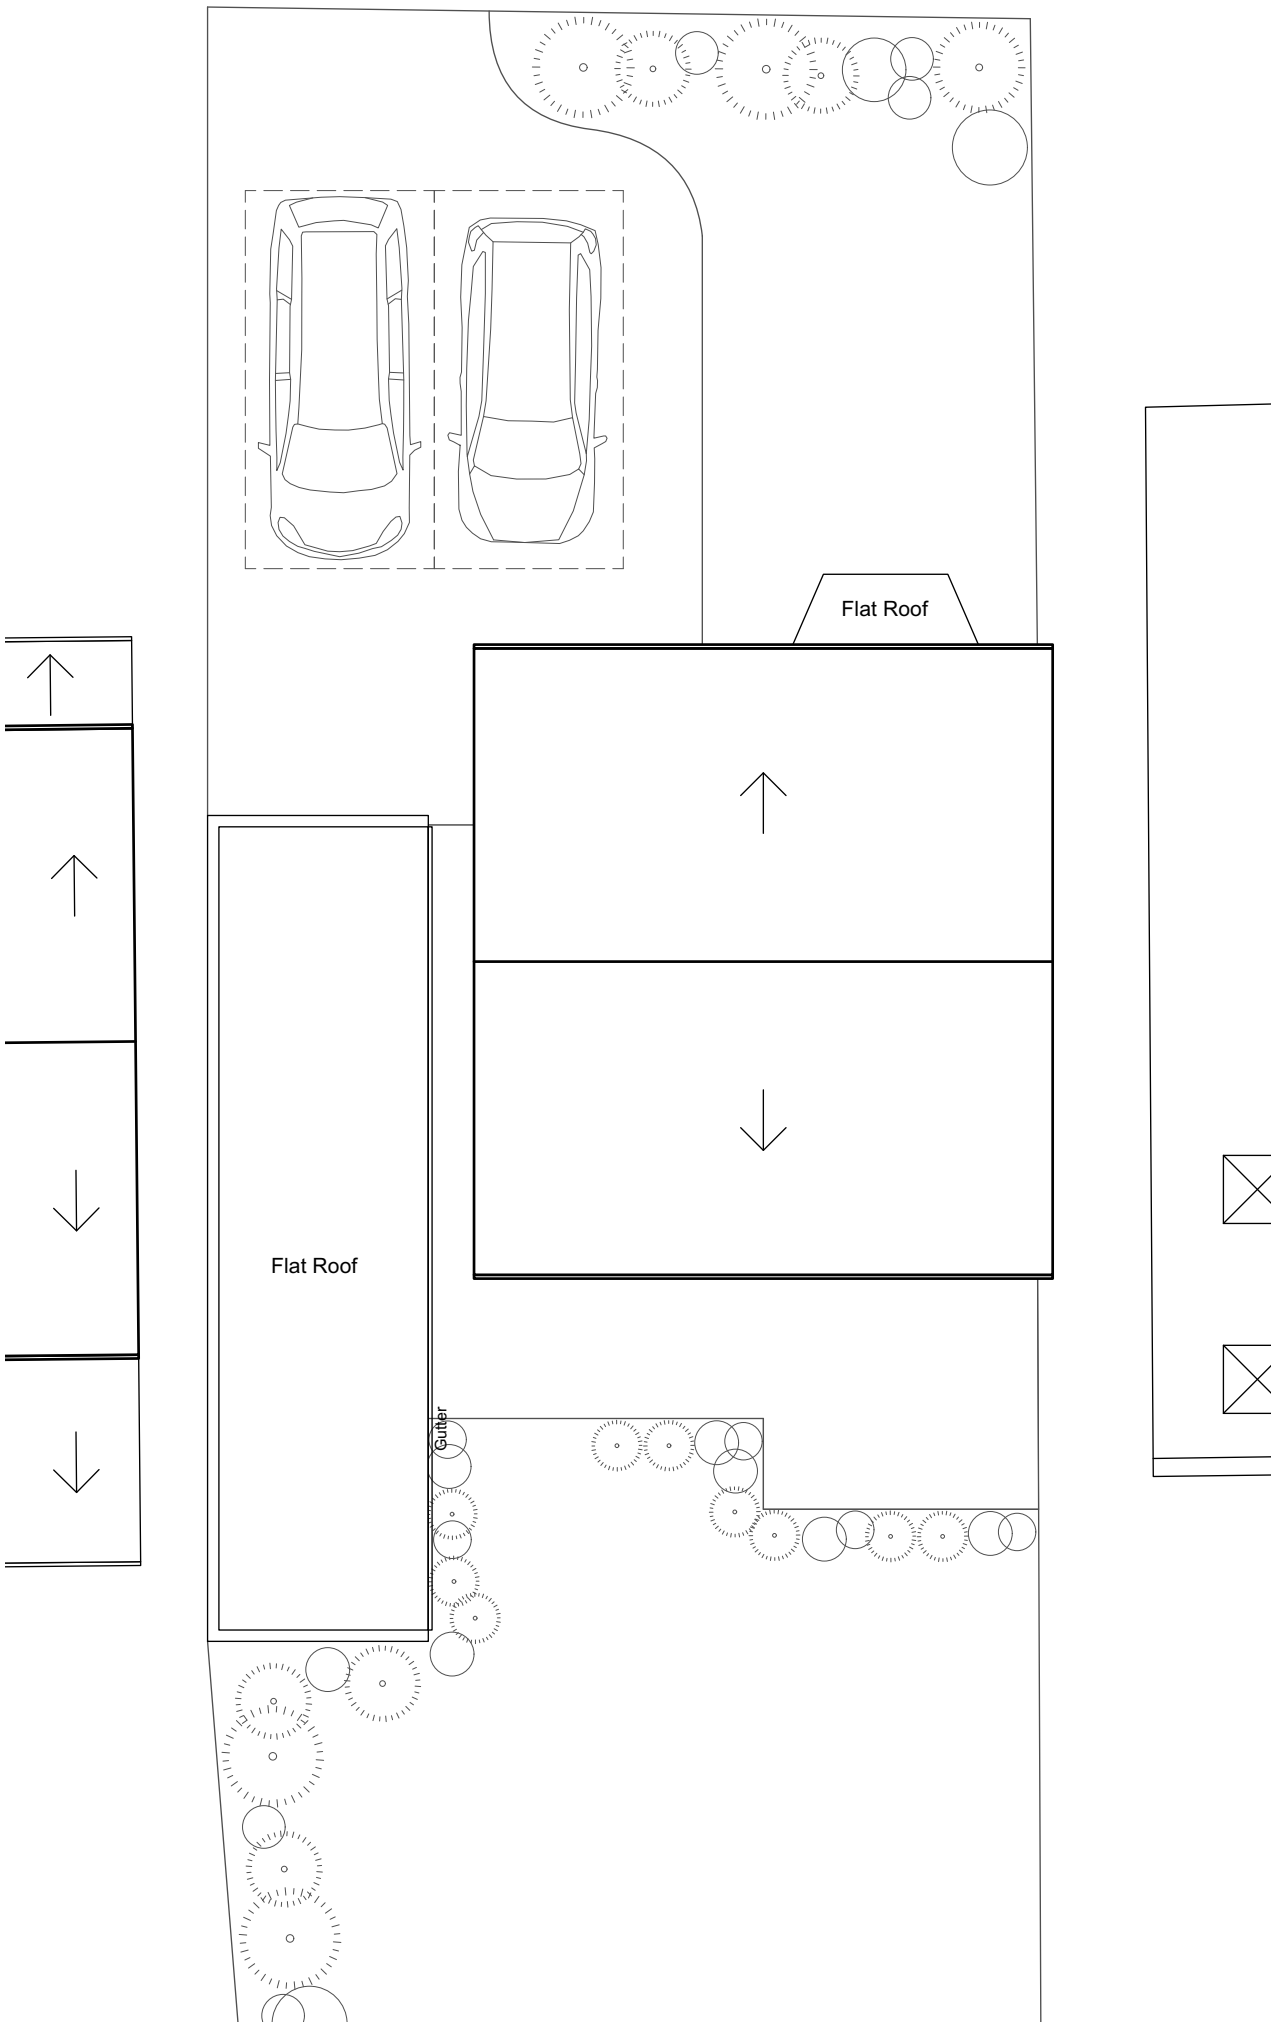

P1	Issued for Planning	20/09/22	LN
Rev	Notes	Date	Initial
Status PLANNING			
HOLTHAM+NEWMAN ARCHITECTS			
The Design Studio, Lockey Farm, Sindlesham Road, Arborfield, Reading, Berkshire RG2 9JH		T: 07971 316497 E: hello@hnarchitects.co.uk	
Project: 25 Ridgeway Wargrave Reading RG10 8AS			
Client Lucy Dickinson and Tom Price			
Drawing Title: Existing Roof Plan			
Scale:	1:100 @A3	Dwg. No.:	Rev.:
Drawn by: LN		2240 - S101	P1
Date: Sept 2022			