




FRONT ELEVATION




REAR ELEVATION




SIDE ELEVATION

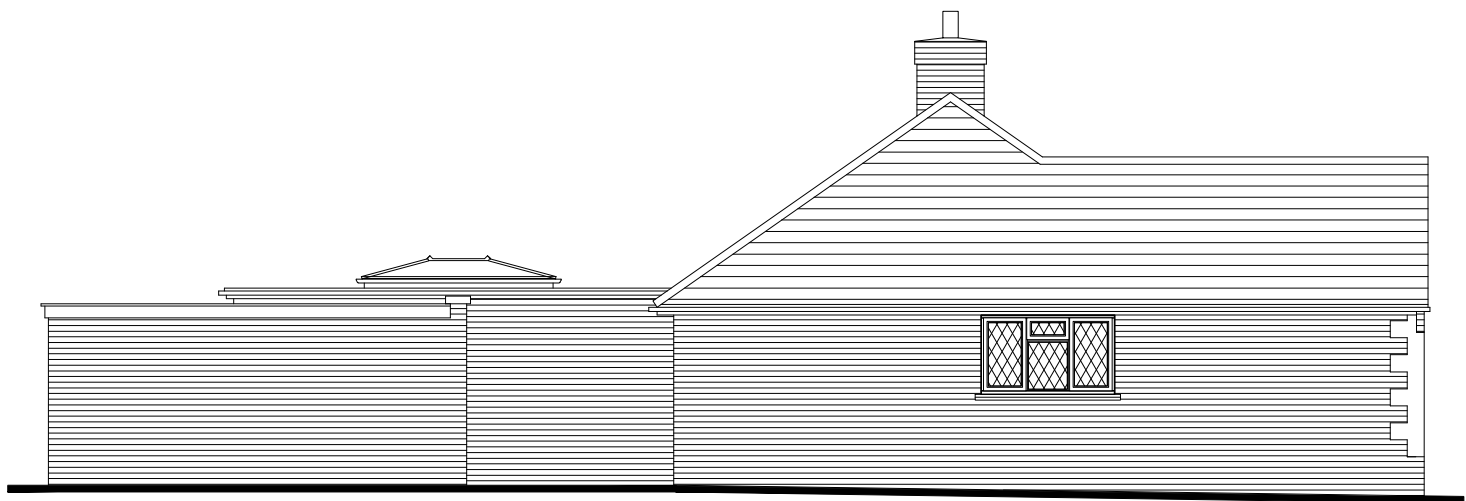

SIDE ELEVATION

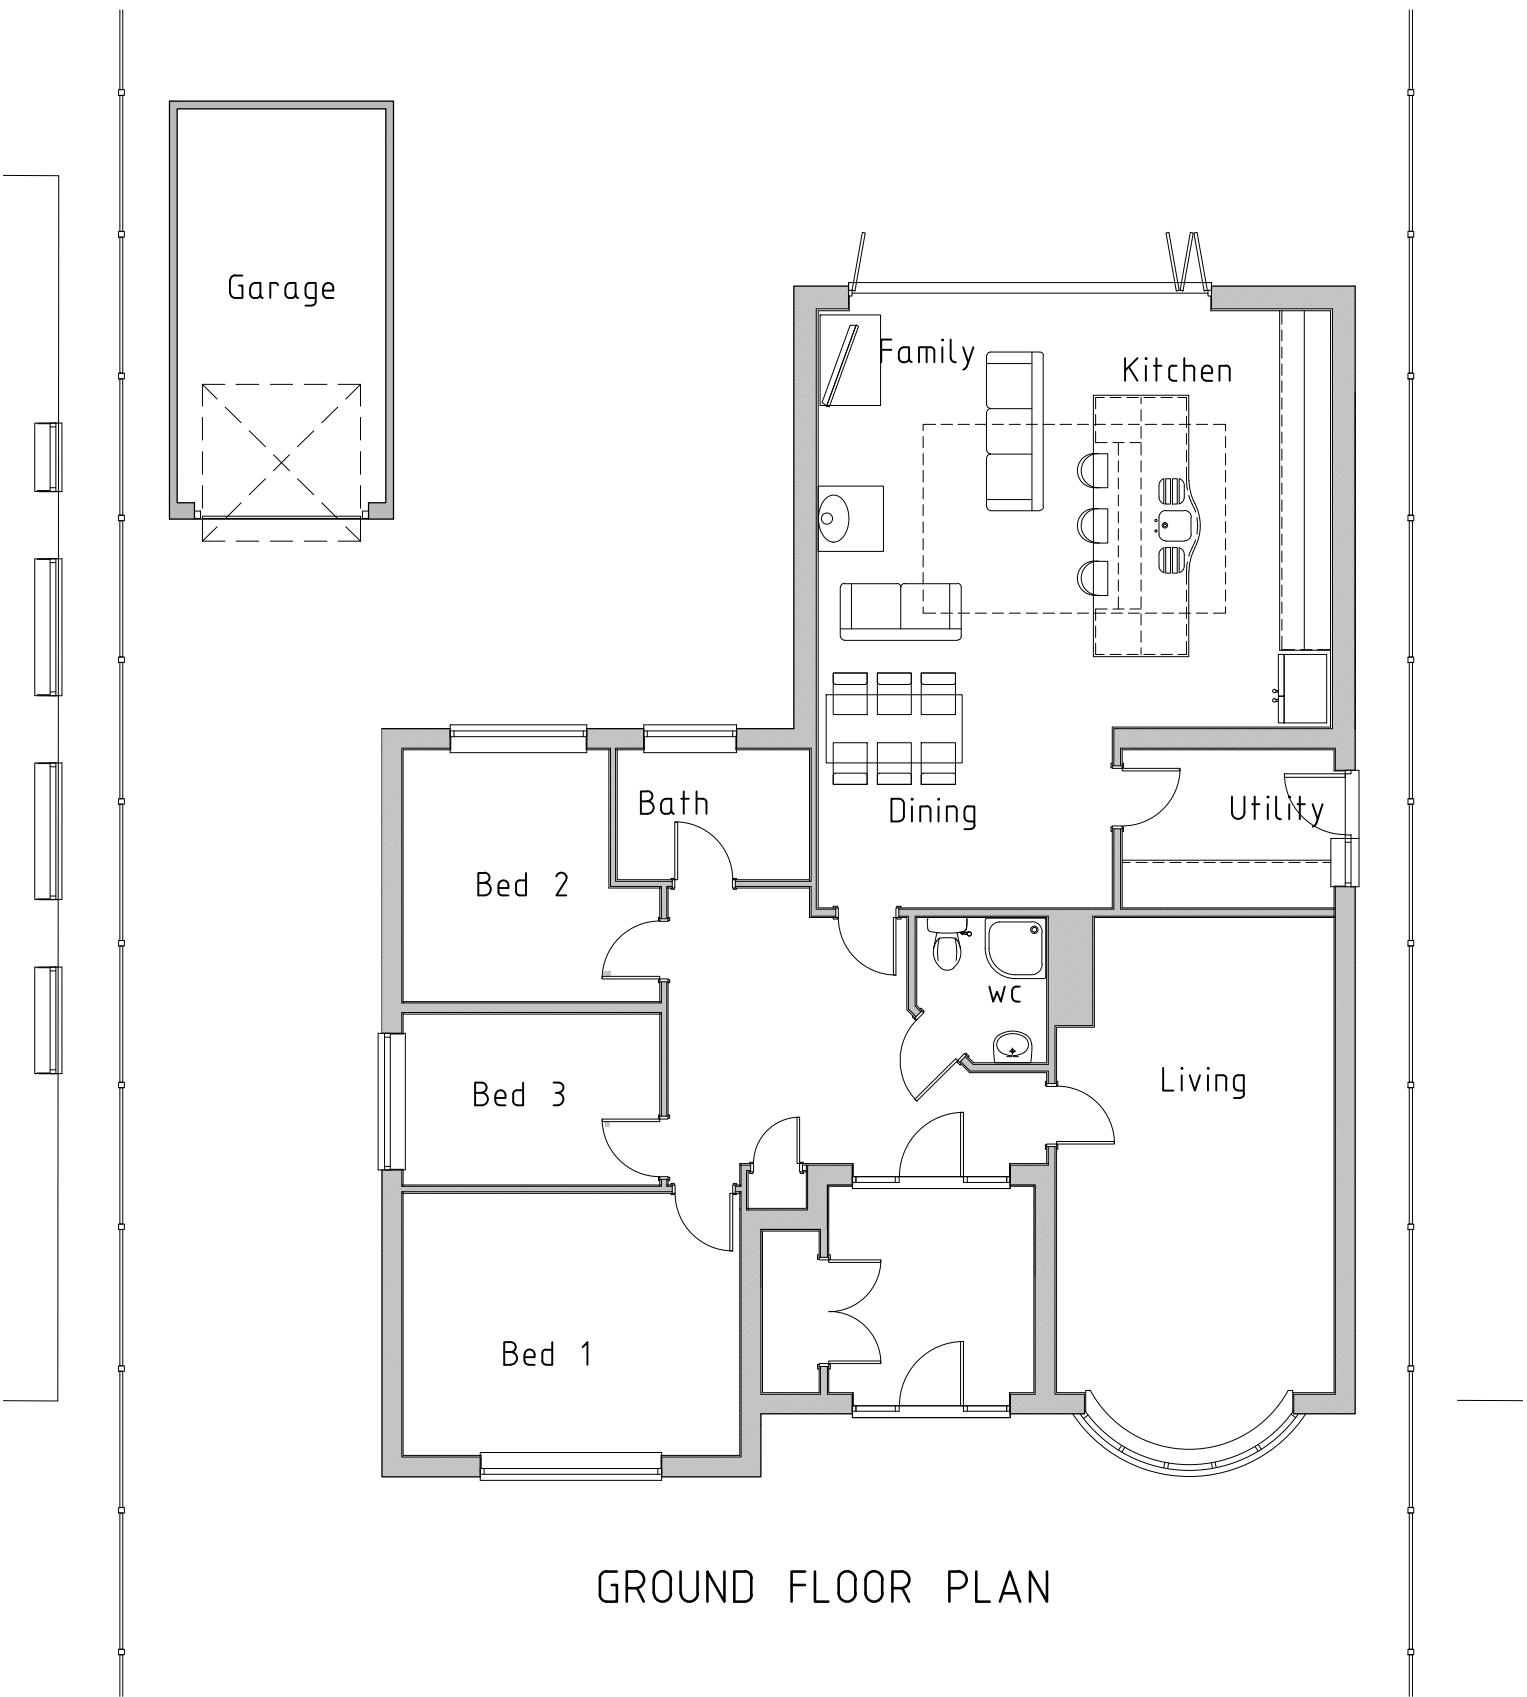

GROUND FLOOR PLAN

 

| REV.   | DATE | COMMENTS |
|---|------|----------|
| PROJECT   |      |          |
| 406 Finchampstead Road,<br>Finchampstead,<br>RG40 3RA                                                                          |      |          |
| PROJECT TITLE   |      |          |
| Demolition of existing garage and proposed<br>single storey rear/side extension with<br>retrospective planning for front gable |      |          |
| DRAWING TITLE   |      |          |
| EXISTING PLAN & ELEVATIONS   |      |          |

|   |            |              |
|---|------------|--------------|
| Planning & Technical Services<br>22 Glasspool Road, Winnersh,<br>Reading, Berkshire, RG41 6SB<br>tel: 01183 759987, mob: 07714 100537<br>e-mail: steve@sk-tec.co.uk |            |              |
| CLIENT   |            |              |
| Mr & Mrs Ward   |            |              |
| SCALE   | 1:100 (A2) | DATE Feb '25 |
| DRG. No.   | 25/964-01  | REV. B       |