




FRONT ELEVATION



REAR ELEVATION




SIDE ELEVATION

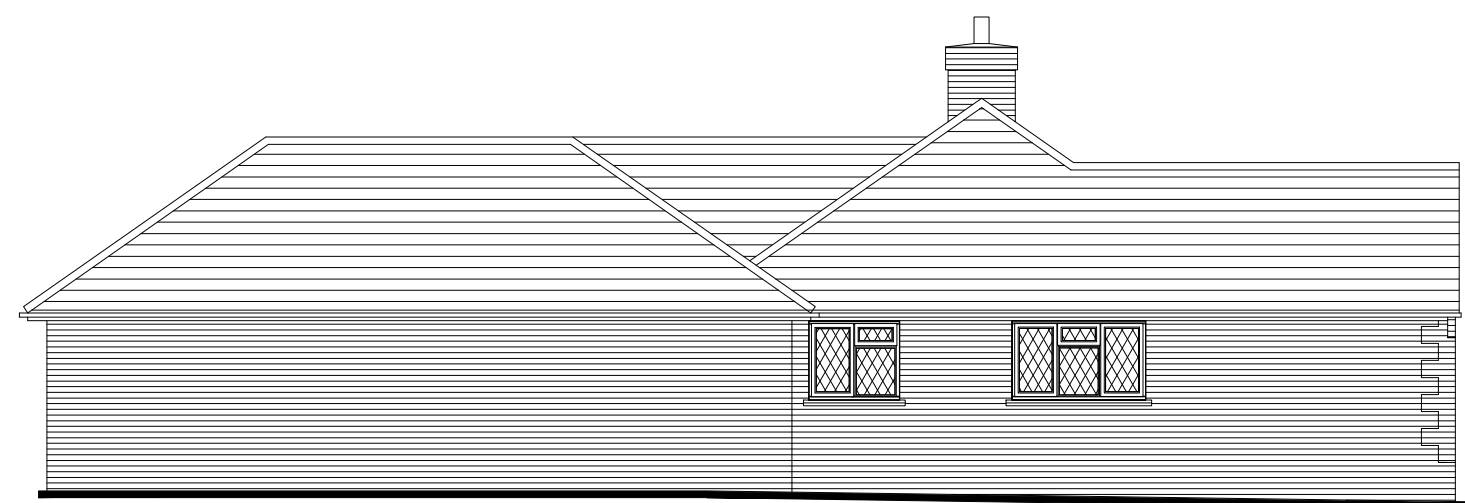

SIDE ELEVATION



GROUND FLOOR PLAN

 

| REV.   | DATE | COMMENTS |
|---|------|----------|
| PROJECT<br>406 Finchampstead Road,<br>Finchampstead,<br>RG40 3RA                                                                                |      |          |
| PROJECT TITLE<br>Demolition of existing garage and proposed<br>single storey rear/side extension with<br>retrospective planning for front gable |      |          |
| DRAWING TITLE<br>PROPOSED PLAN & ELEVATIONS   |      |          |

Planning & Technical Services  
22 Glasspool Road, Winnersh,  
Reading, Berkshire, RG41 6SB  
tel: 01183 759987, mob: 07714 100537  
e-mail: steve@sk-tec.co.uk

|                         |              |
|-------------------------|--------------|
| CLIENT<br>Mr & Mrs Ward |              |
| SCALE 1:100 (A2)        | DATE Feb '25 |
| DRG. No. 25/964-02      | REV. C       |