
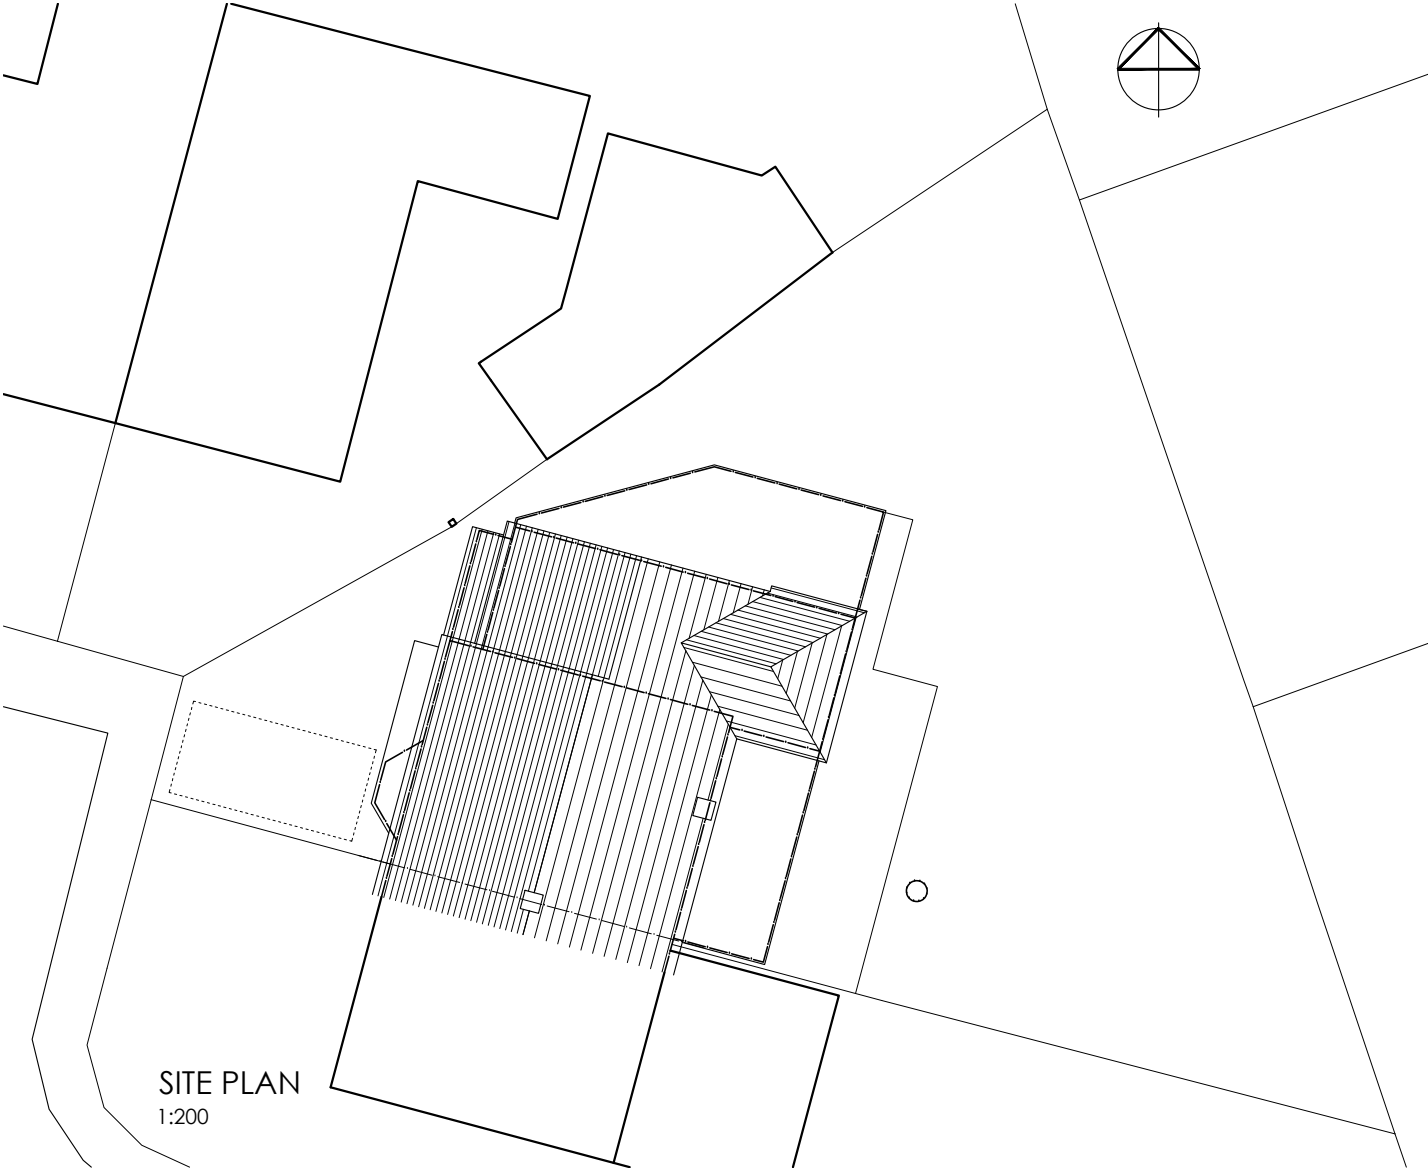


DRG. REMAINS COPYRIGHT OF THE ARCHITECT.
DIMENSIONAL DISCREPANCIES TO BE REFERRED
TO THE ARCHITECT
DO NOT SCALE

DRAWING STATUS ☒ PRELIMINARY ☐ FOR APPROVAL ☐ CONSTRUCTION

DATE

REVISION3 Drawing

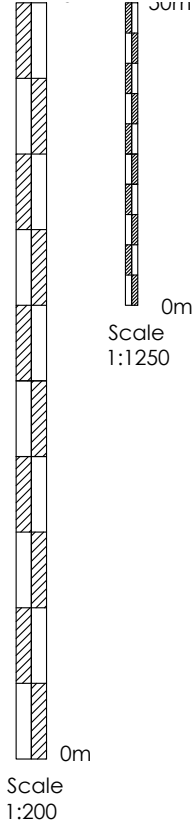

Ordnance Survey (c) Crown Copyright 2026. All rights reserved. Licence number 100022432

CLIENT

Sarita & Dave Sharma

JOB TITLE

Proposed Extension
52 Rochester Avenue
Woodley

DATE

May '26

SCALE
1:200 & 1:1250

DRG TITLE

Existing Site Plan

JOB No.

2616

DWG No.

01

REV.

-



anne owen
architects

Anne Owen Architects Ltd
24 Springfield Park, Twyford, Reading RG10 9JH
+44(0)118 932 0846 / 07788 262602
anne@annehearchitect.co.uk
www.annehearchitect.co.uk

Director: Anne Owen BA (Hons) BA Arch RIBA

Company Registered in England & Wales No. 8861202