




PHOTOGRAPH INDICATING FRONT OF BUNGALOW



PHOTOGRAPH INDICATING REAR OF BUNGALOW

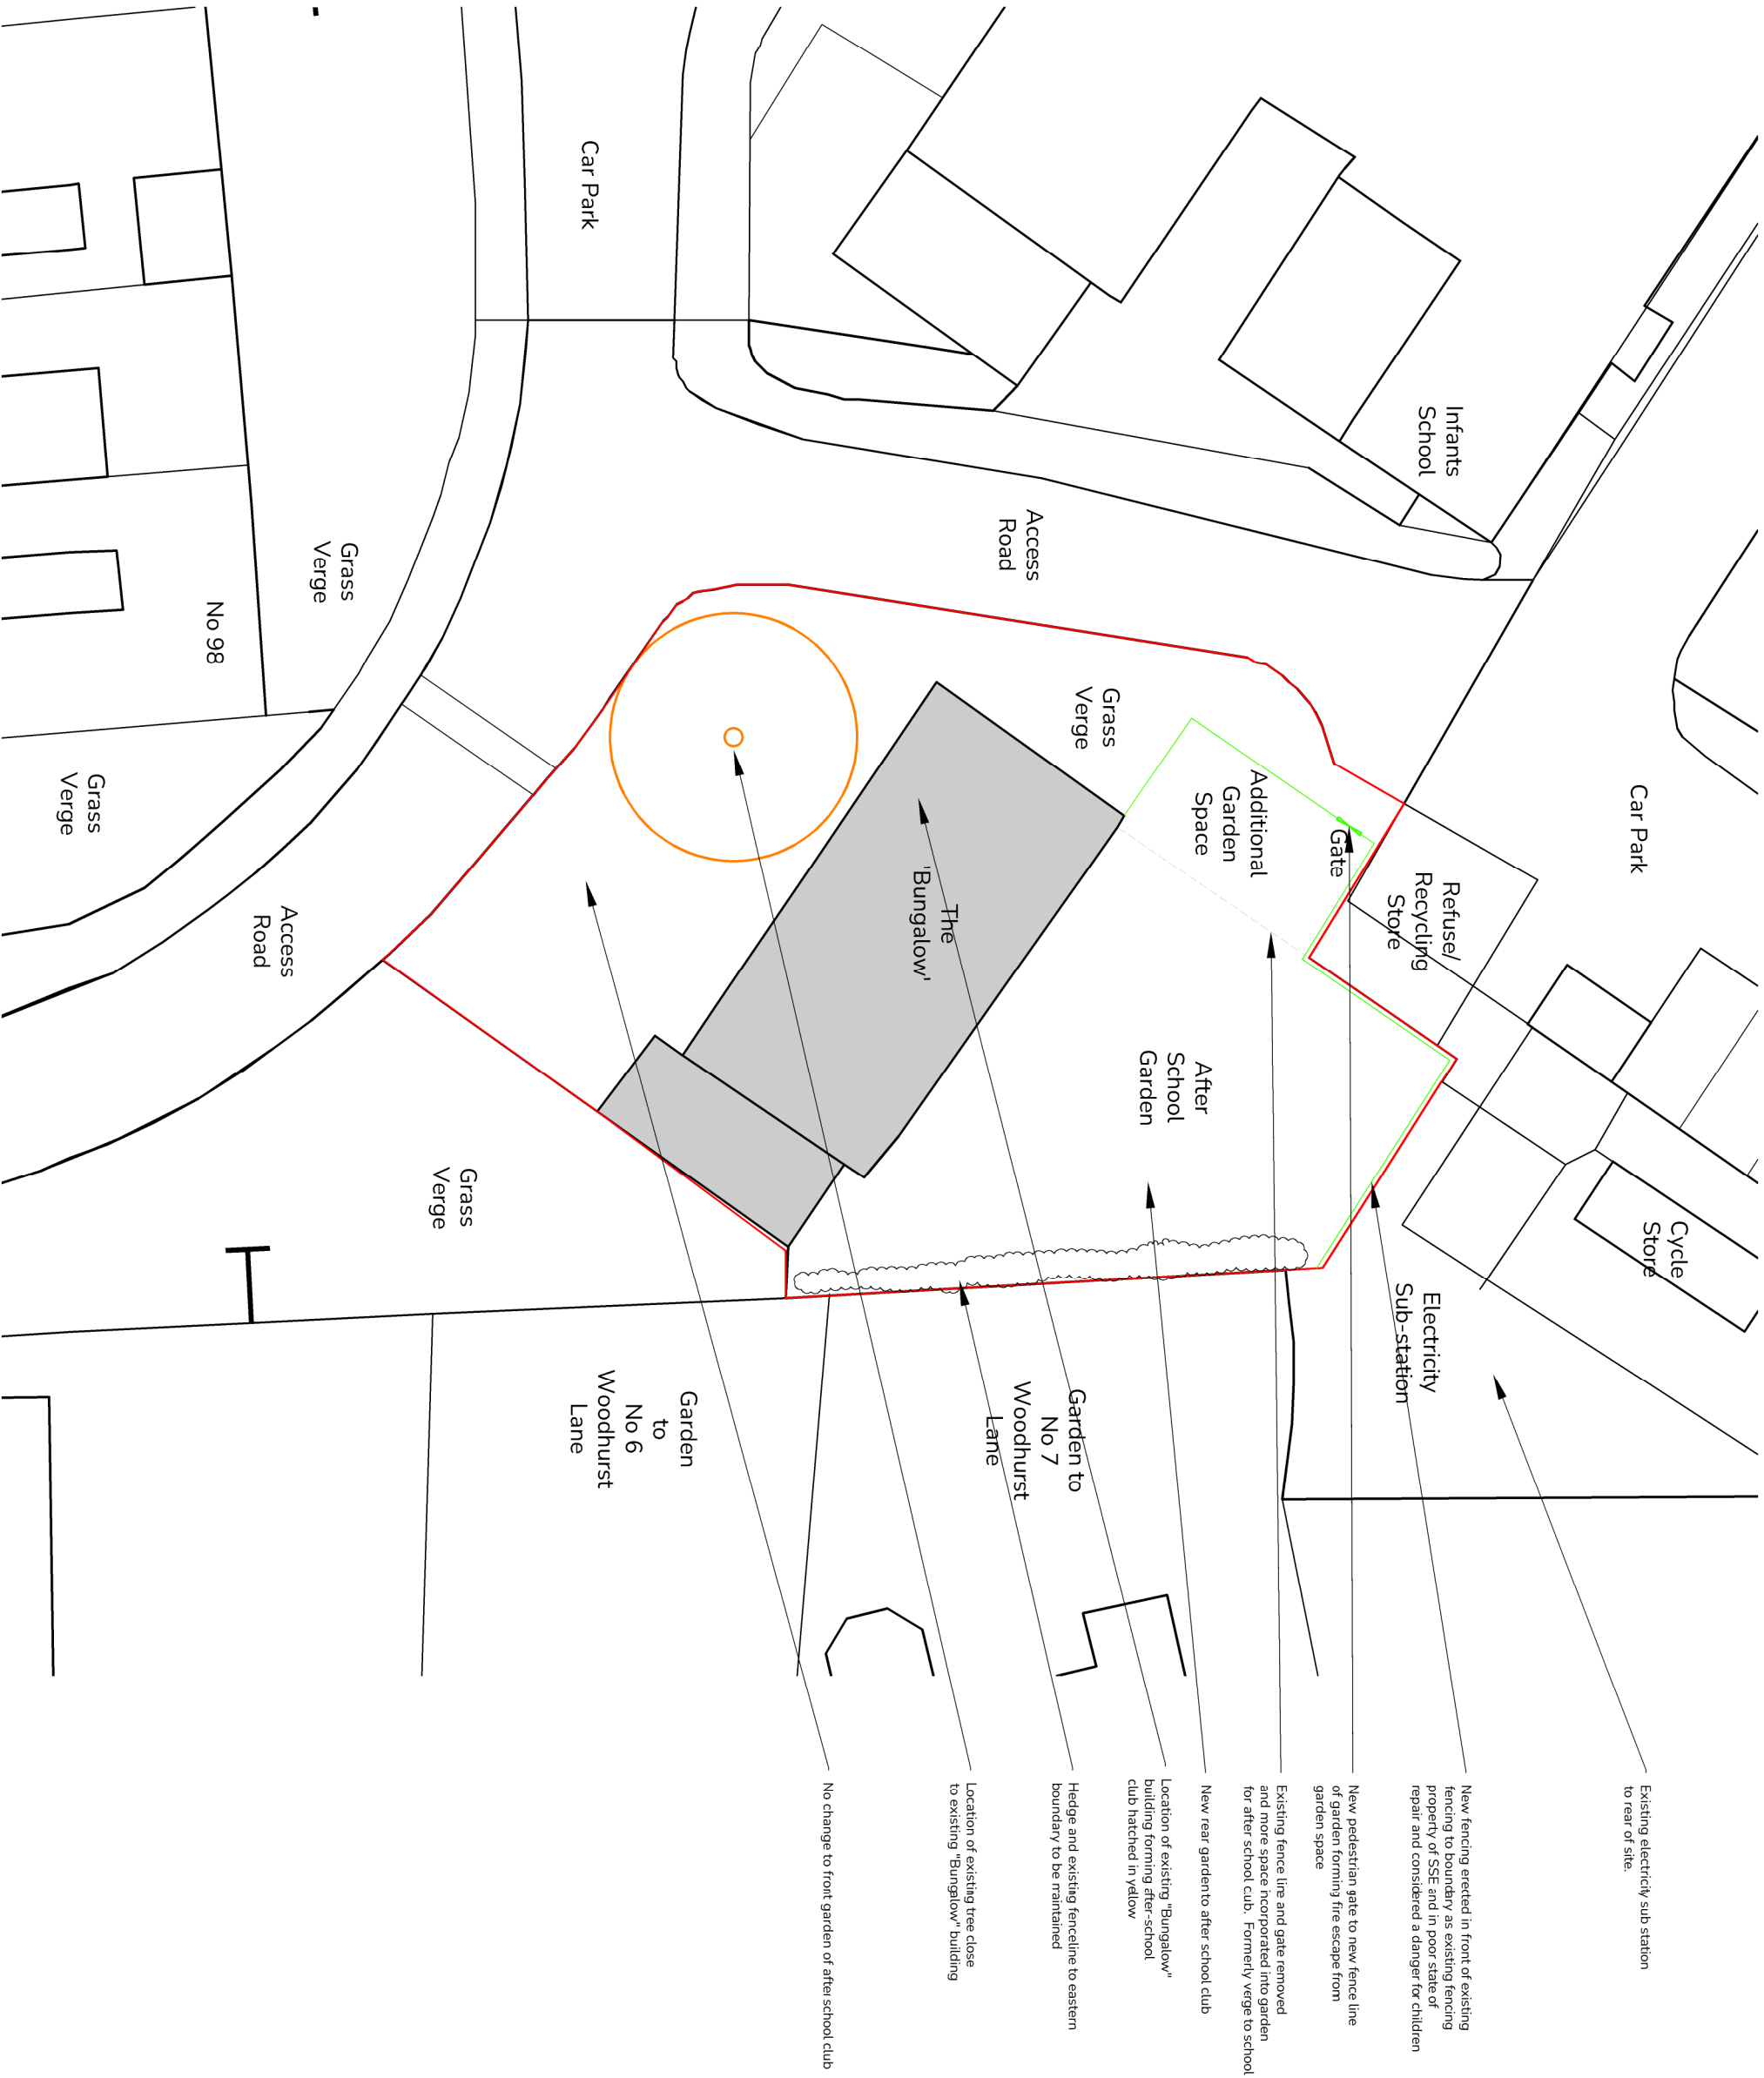

MORRIS + BLUNT

CLIENT
Emmbrook Junior School
The Bungalow

JO8 TITLE
Extensions and Alterations to
The Bungalow
Emmbrook Rd, Wokingham
Berks. RG41 1JR

Site Plan

DRG DATE	SCALE	DRN BY	CHK BY
16.10.25	1:200@A3	DW	MM
JOB No.	DRG. No.	REV.	
5619	P-05	-	