


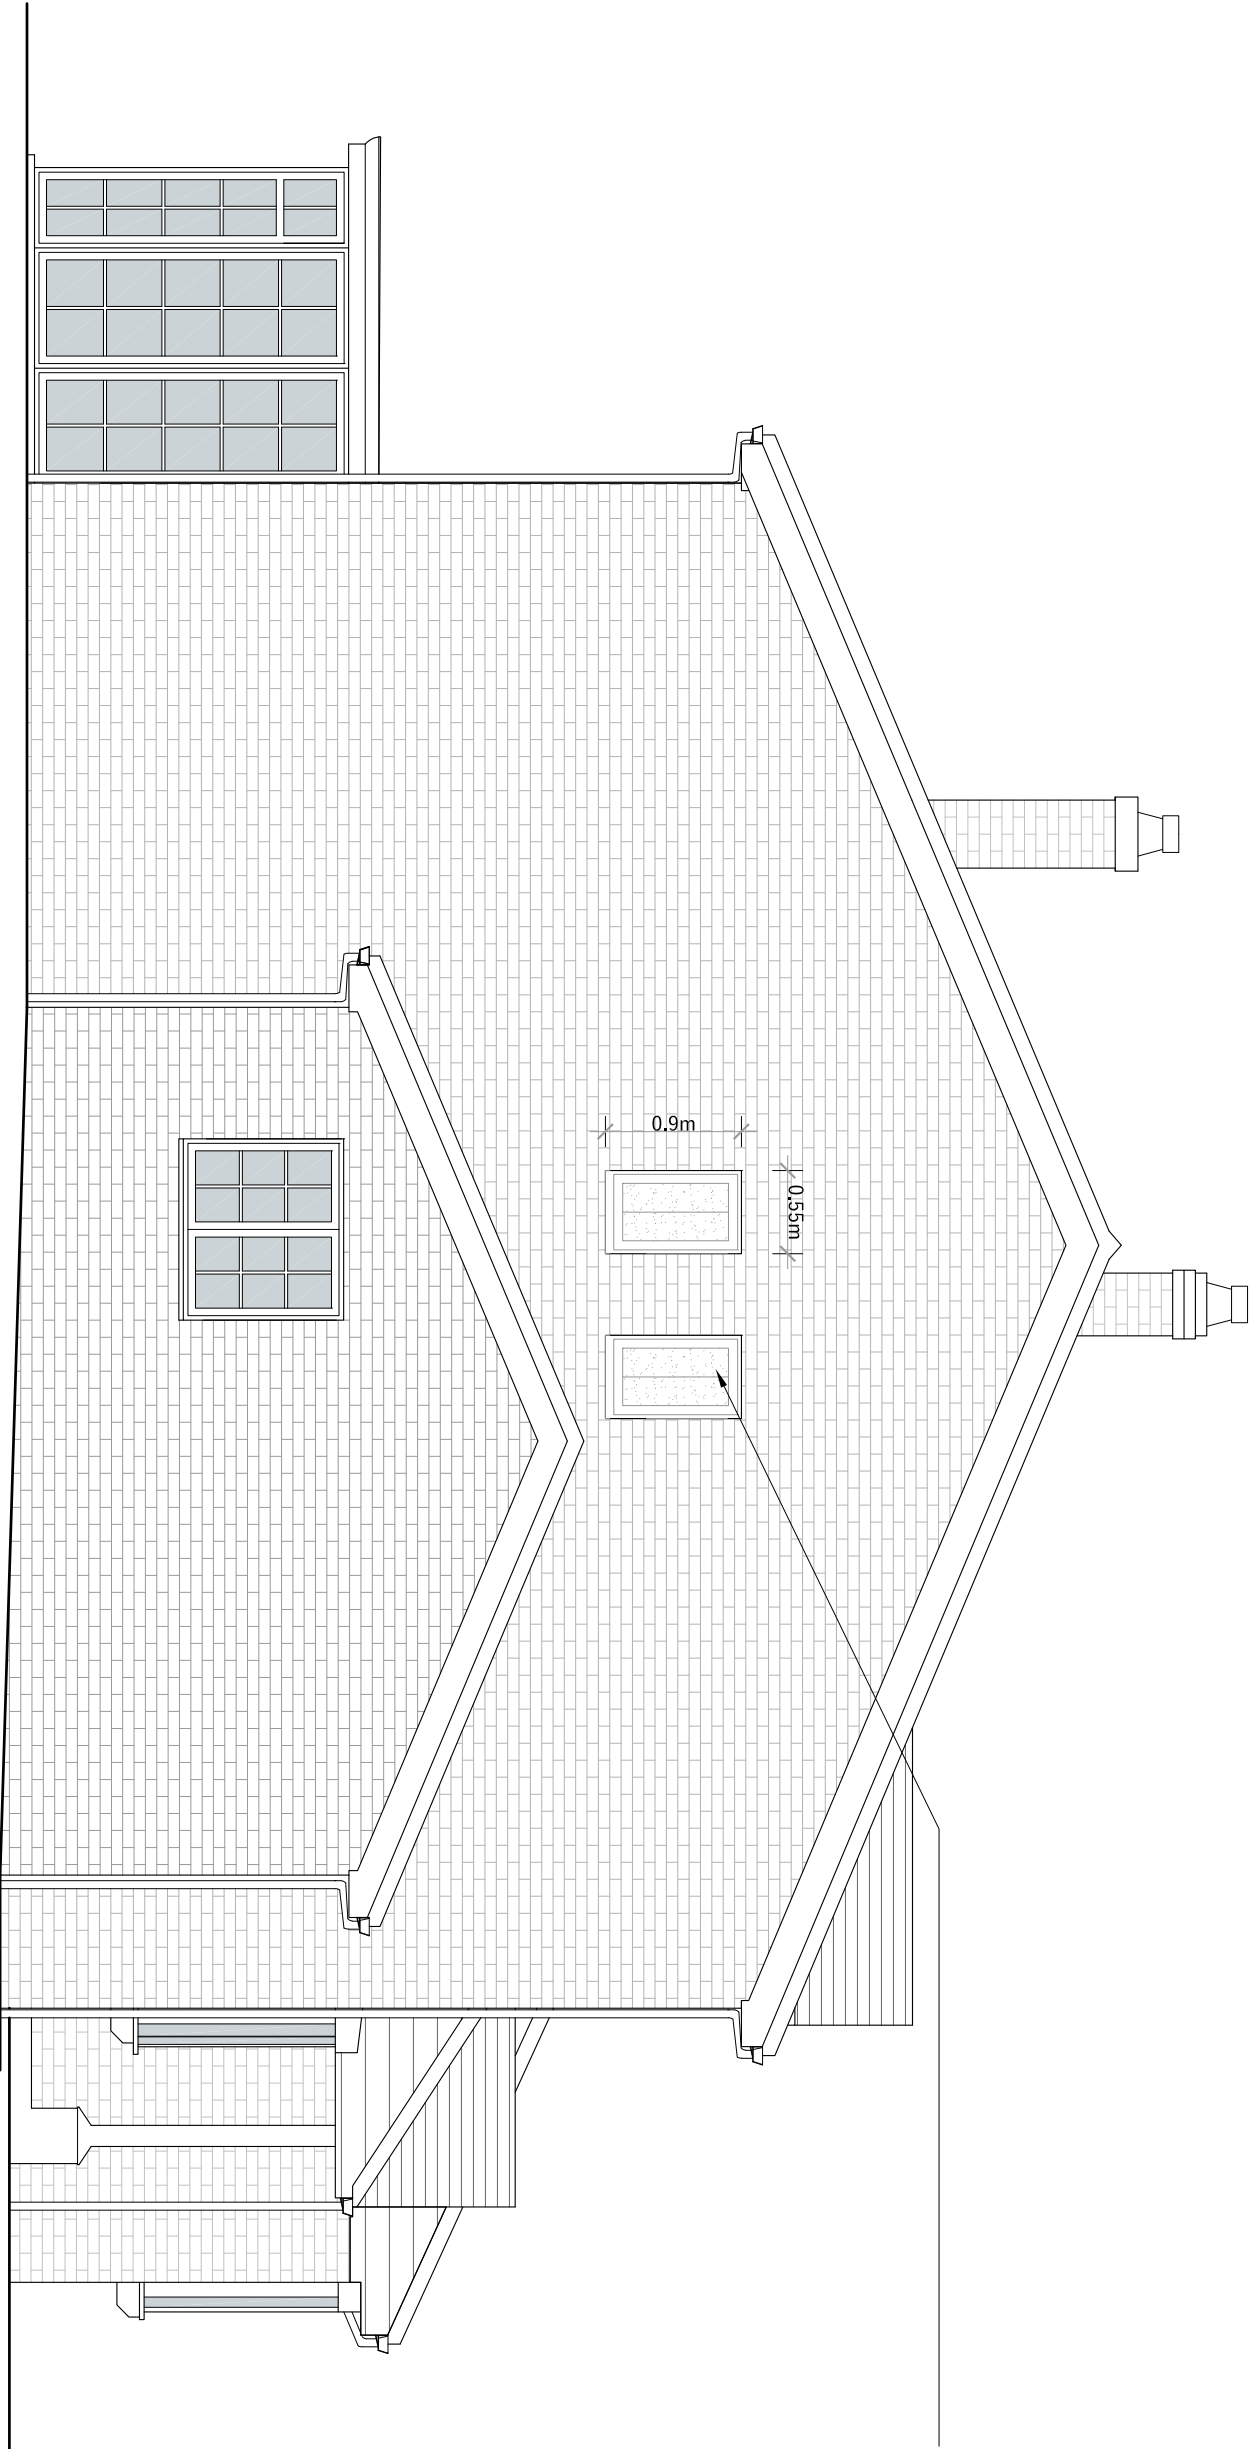

2No. Fixed windows with Obscure Glazing

PROPOSED SOUTH ELEVATION



 PHILIP WADGE ARCHITECTURE		www.philipwadge.co.uk info@philipwadge.co.uk 01635 736440	
PROJECT Rear Extension		AT Lancaster, Basingstoke Road, Swallowfield, Reading, Wokingham, RG7 1PY	
TITLE PROPOSED ELEVATIONS		DATE 17/10/25	
SCALE 1:50 @ A1 1:100 @ A3	DRAWING NUMBER 23027/PL25	Rev -	
All Rights Reserved © Philip Wadge Associates Ltd 2023			