

NOTES

- 1) This drawing to be read in conjunction with the following documents:-

a) 'As existing' and 'As proposed' elevations and floor plans DRG. No. 2668/01, 02, 03, 04, 05 and 06.

b) Site plan 2668/SK.1
Site location plan 2668/SK.2

c) Design statement
- 2) Changes to front, rear and side elevations as shown.
- 3) All new brickwork, tiles, cladding and windows to match existing.


WALLACE BACON CONSULTANTS
BUILDING DESIGN AND STRUCTURAL ENGINEERING CONSULTANTS

53 EASTHEATH AVENUE
WOKINGHAM
BERKSHIRE
RG41 2PP


TELEPHONE:
0118 979 4959

DRAWING NUMBER
2668/03

REVISION

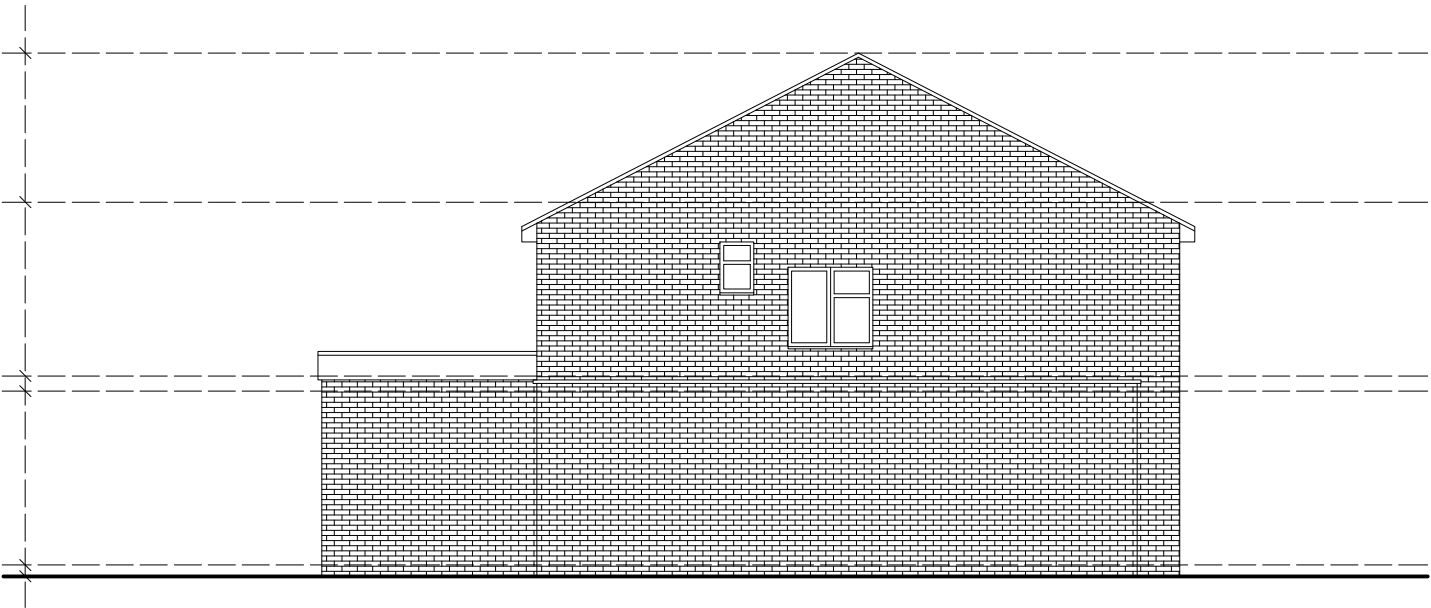

As EXISTING

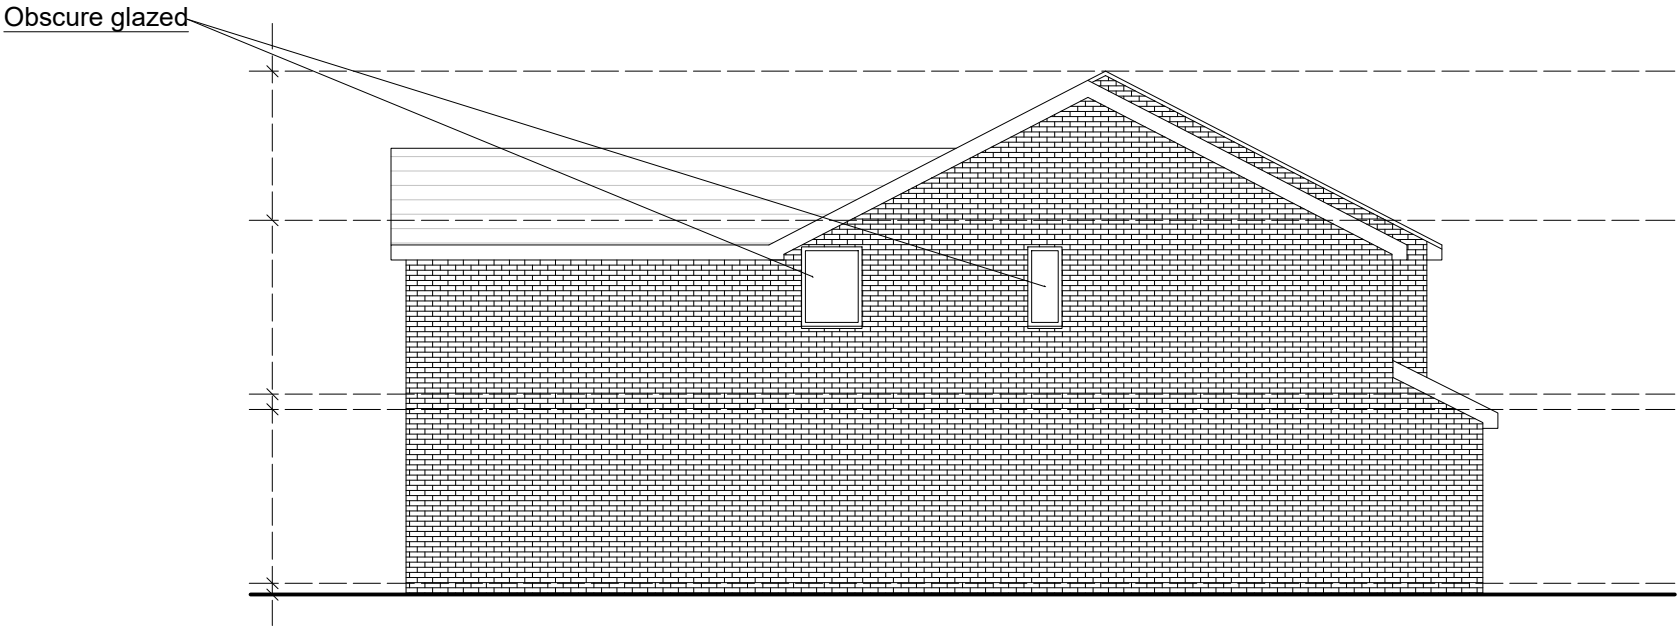

As PROPOSED


REVISIONS

MS. B. CRISCUOLO

TWO STOREY SIDE/ REAR EXTENSION, PART
SINGLE STOREY FRONT EXTENSION

57, ARUNDEL ROAD, WOODLEY,
READING, RG5 4JR

SIDE ELEVATIONS

 

DRAWN
HP

DATE
MAY 2026

SCALE
A3 - 1:100

CHECKED
CRP

DRAWING NUMBER
2668/03

REVISION