

NOTES


- 1) This drawing to be read in conjunction with the following documents:-  
  
a) 'As existing' and 'As proposed' elevations and floor plans DRG. No. 2668/01, 02, 03, 04, 05 and 06.  
  
b) Site plan 2668/SK.1  
Site location plan 2668/SK.2  
  
c) Design statement
- 2) Changes to front, rear and side elevations as shown.
- 3) All new brickwork, tiles, cladding and windows to match existing.

WALLACE BACON CONSULTANTS  
BUILDING DESIGN AND STRUCTURAL ENGINEERING CONSULTANTS


53 EASTHEATH AVENUE  
WOKINGHAM  
BERKSHIRE  
RG41 2PP

TELEPHONE:  
0118 979 4959

|                |          |
|----------------|----------|
| DRAWING NUMBER | REVISION |
| 2668/04        |          |

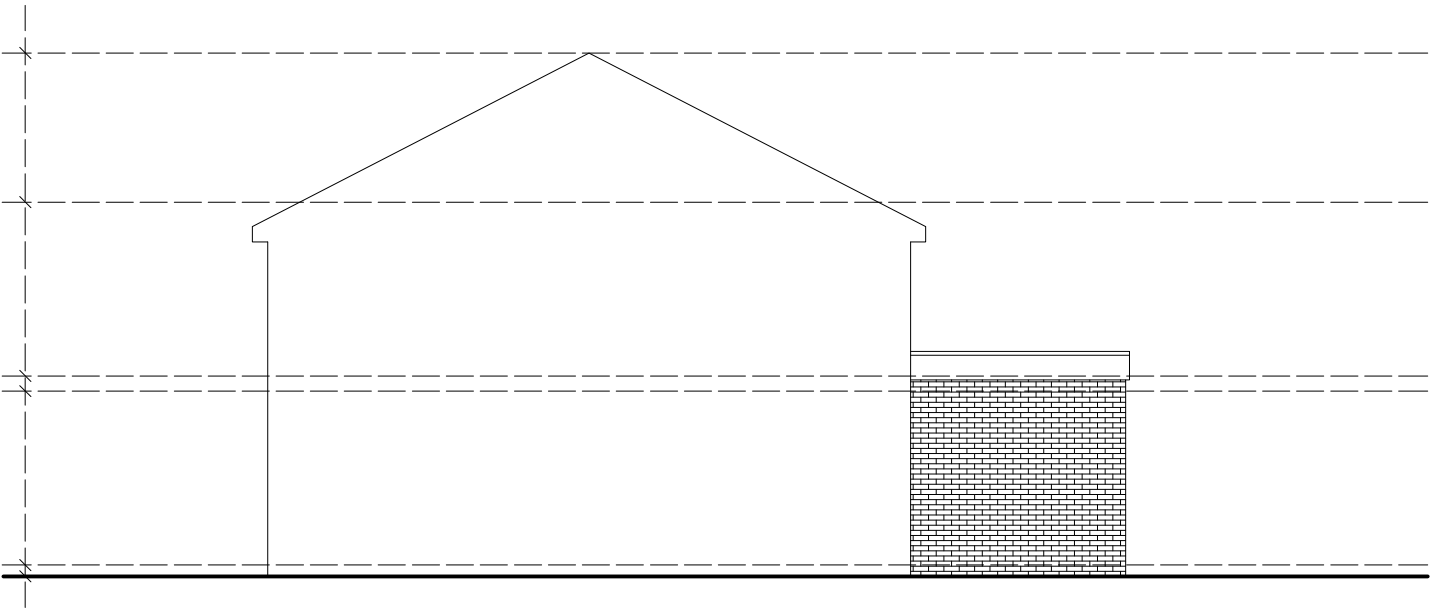

As EXISTING

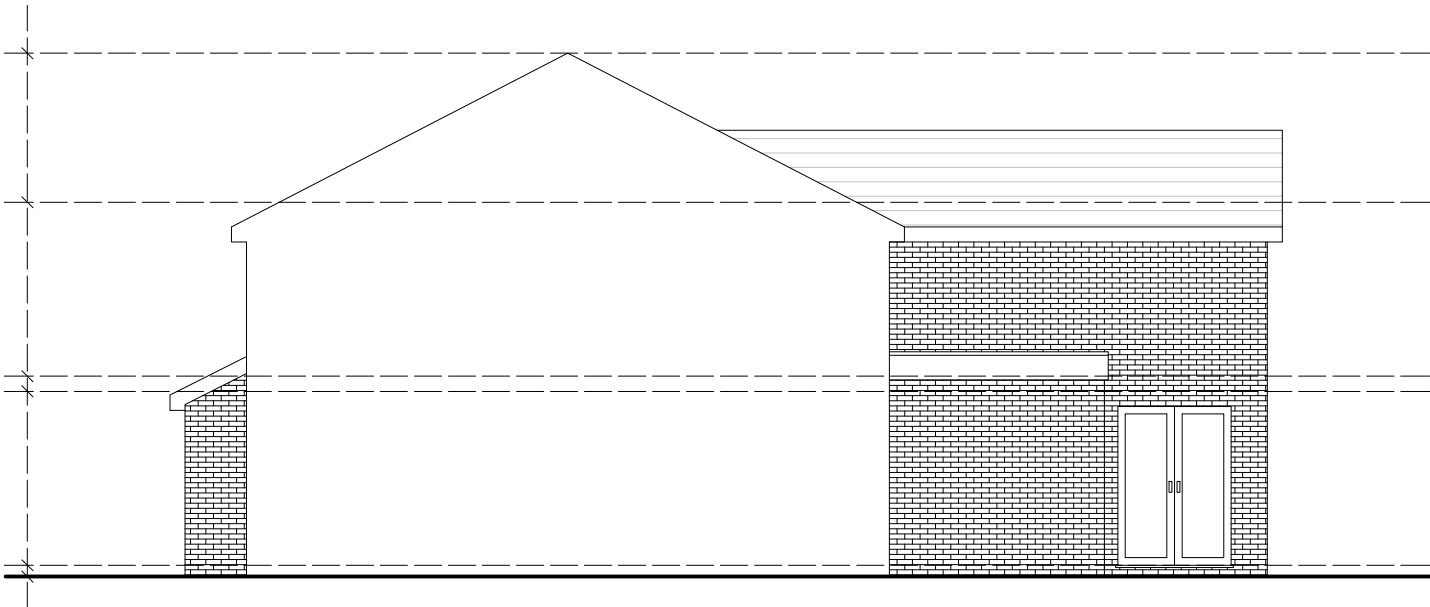

As PROPOSED

REVISIONS

|                                                |  |                                                                        |                  |                     |                |
|------------------------------------------------|--|------------------------------------------------------------------------|------------------|---------------------|----------------|
| MS. B. CRISCUOLO                               |  | TWO STOREY SIDE/ REAR EXTENSION, PART<br>SINGLE STOREY FRONT EXTENSION |                  |                     |                |
| 57, ARUNDEL ROAD, WOODLEY,<br>READING, RG5 4JR |  | SIDE ELEVATIONS                                                        |                  |                     |                |
| SCALE BAR<br>                                  |  | DRAWN<br>HP                                                            | DATE<br>MAY 2026 | SCALE<br>A3 - 1:100 | CHECKED<br>CRP |