

The image displays four architectural elevation drawings of a building facade, arranged horizontally. Each drawing shows a different view of the building, which has a yellow upper section and a white lower section. The drawings include dimensions and structural details.


- First Drawing (Leftmost):** Shows a front elevation with a chimney on the left. The upper yellow section has two windows, each with a height dimension of 2500. The lower white section has a large set of glass doors. The building is shown on a grey base with a small set of steps on the left.
- Second Drawing:** Shows a side elevation with a chimney on the right. The upper yellow section has two windows, each with a height dimension of 2500. The lower white section has a single window. The building is shown on a grey base with a small set of steps on the right.
- Third Drawing:** Shows a front elevation with a chimney on the right. The upper yellow section has two windows, each with a height dimension of 2500. The lower white section has a single window. The building is shown on a grey base with a small set of steps on the right.
- Fourth Drawing (Rightmost):** Shows a side elevation with a chimney on the left. The upper yellow section has two windows, each with a height dimension of 2500. The lower white section has a single window. The building is shown on a grey base with a small set of steps on the left.

scale 1:100

scale 1:100



scale 1:100

scale 1:100

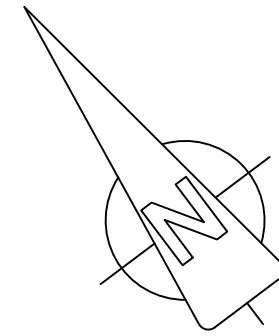

scale 1:50

49.60 m² / 534 sq ft

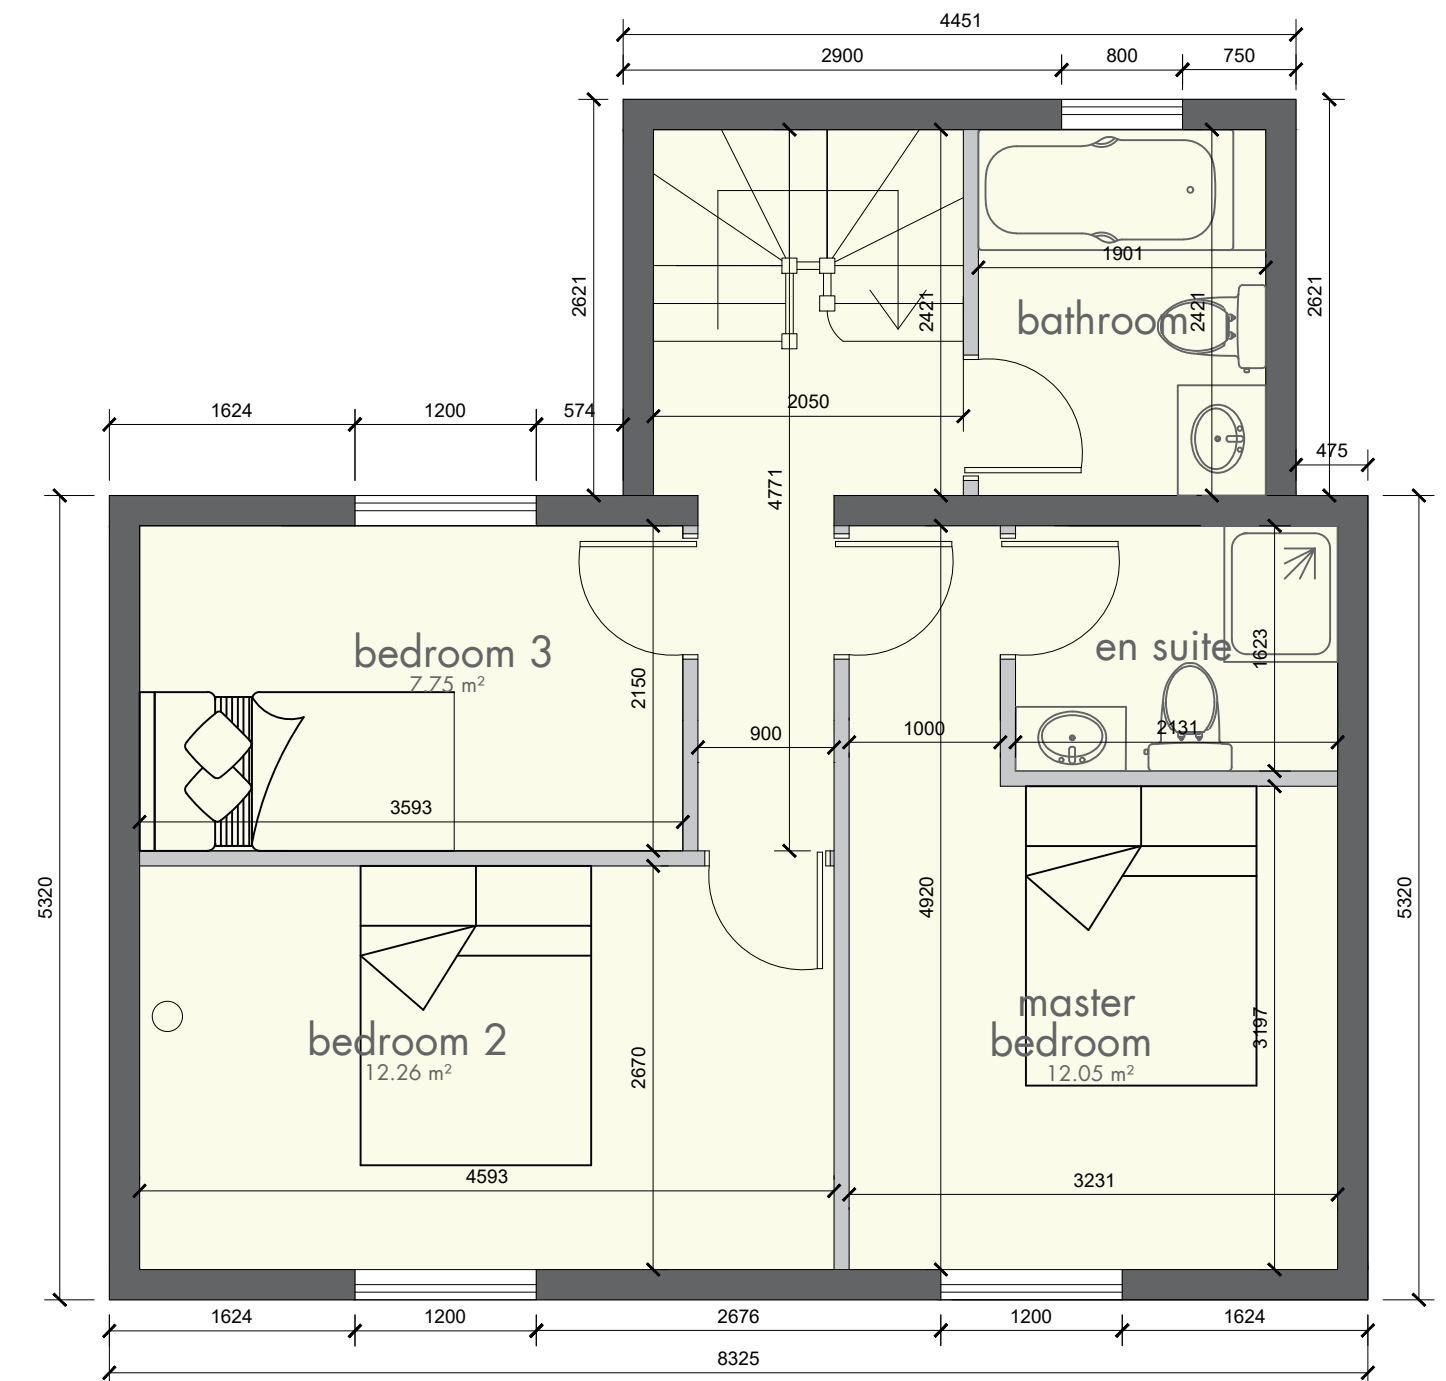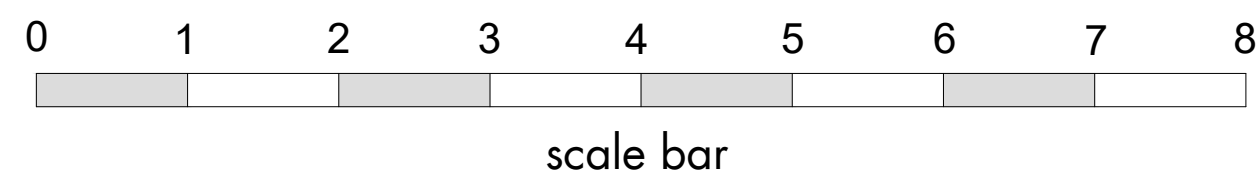

scale 1:50

49.60 m² / 534 sq ft

Drawing title	Proposed floor plans and elevations	
Project		
Address	Atlanta, Wargrave Road, Remenham, RG9 3JD	
Client		
Scales	1:50 and 1:100	
Date	March 2026	
Drawing Number:	GP/03/26	Rev

Architectural elements

Imagined Designs Ltd
 14 Canmore, Moravicey, Newbury, Northamptonshire, NN20 9DQ
 Tel: 01535 522414 / 01535 522415 / 01535 522416
 email: imaginedesigns@indie.co.uk

Haywards, Gregory row 711 007 3001
 Atlanta, Suite 2, Wargrave, RG9 3JD
 Tel: 01235 832222 / 01235 832223 / 01235 832224 / 01235 832225 /