


PROPOSED ELEVATION

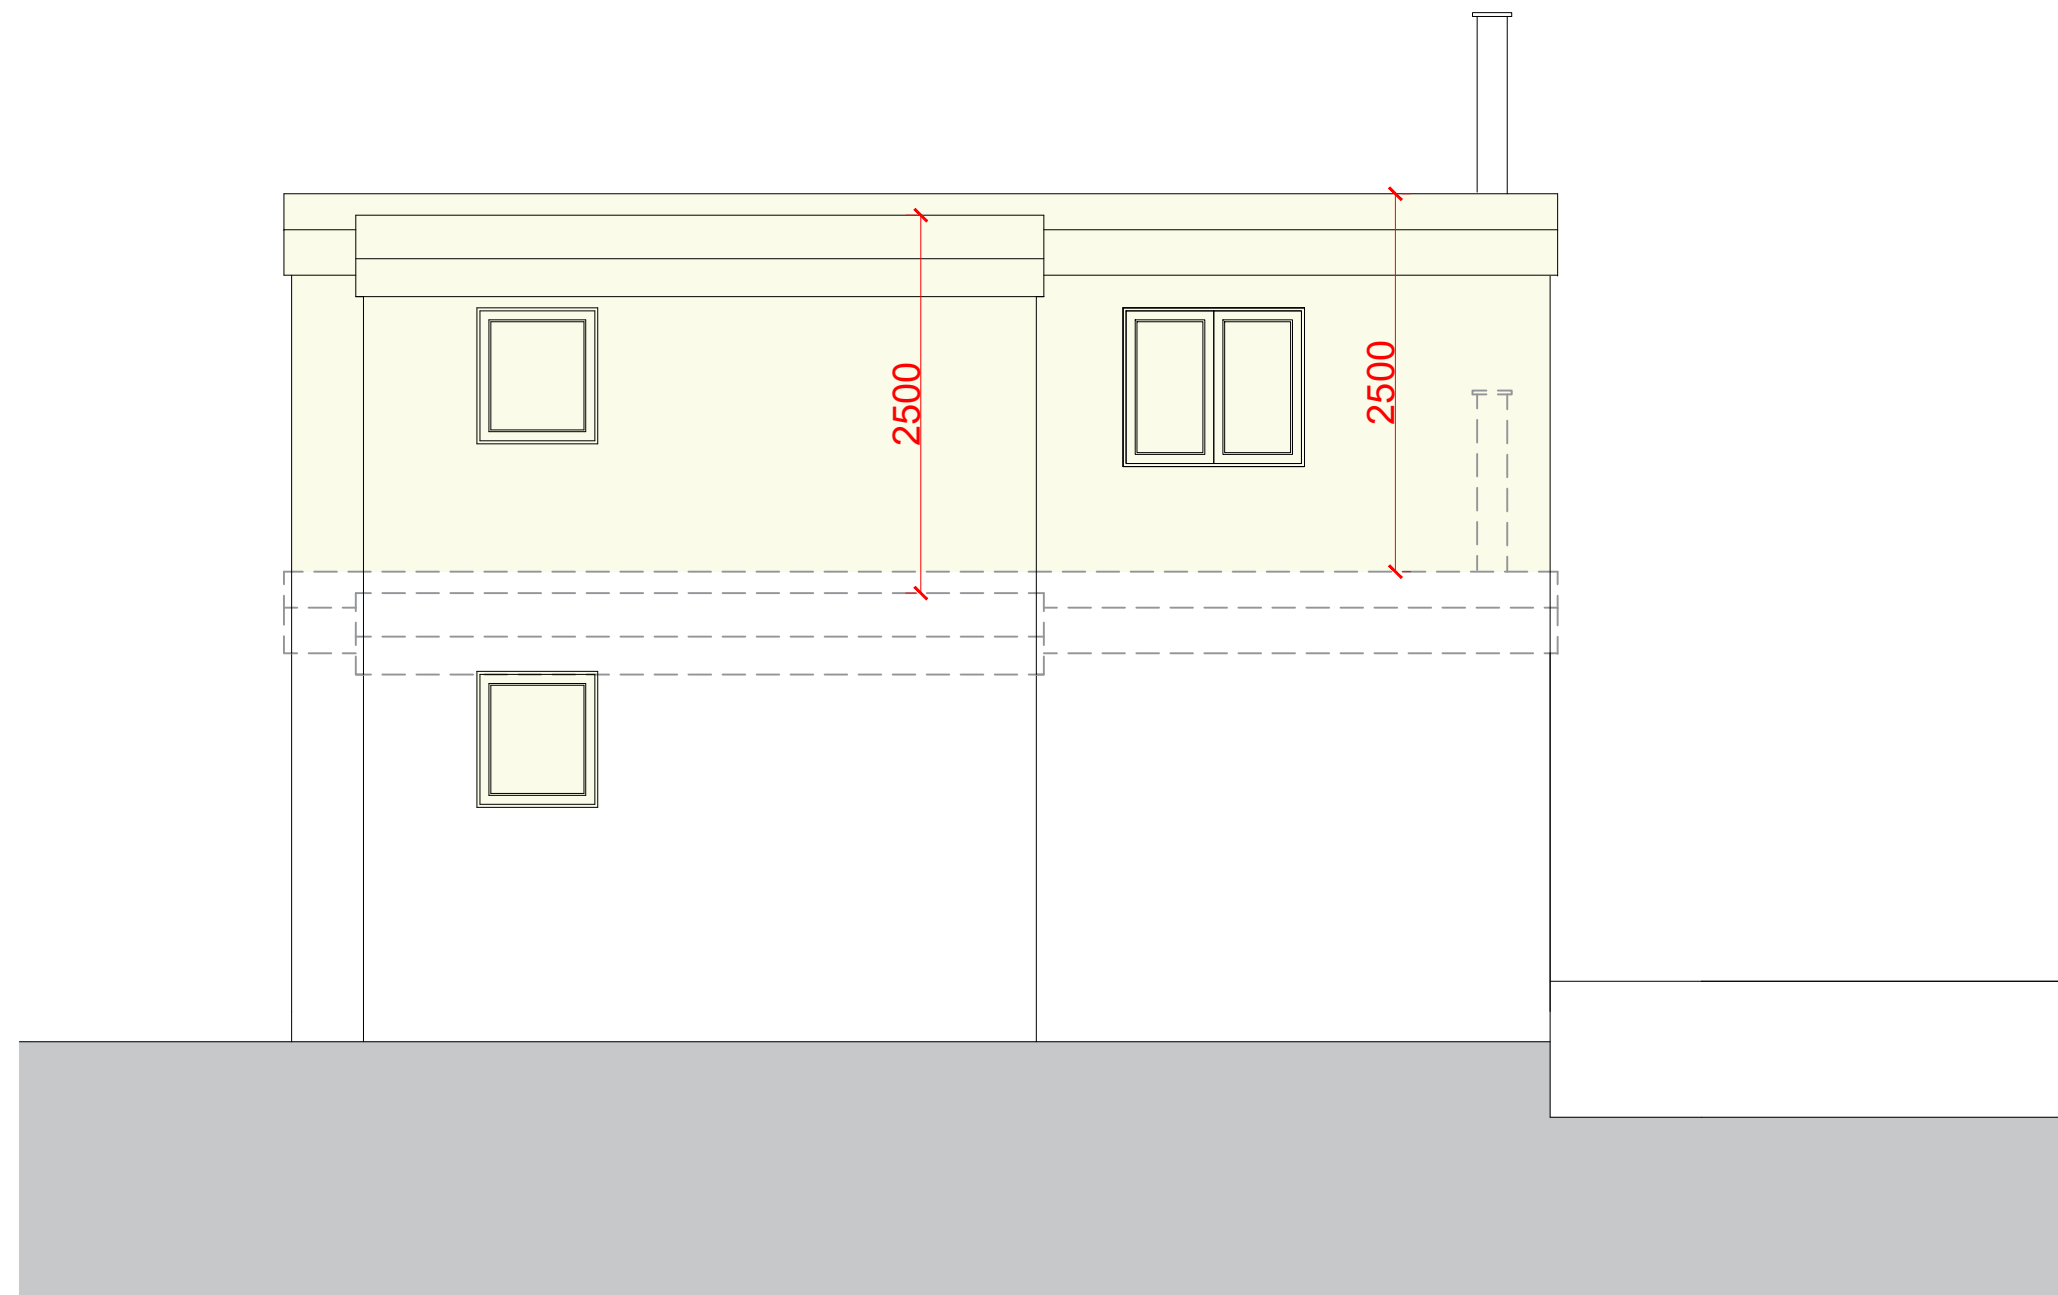

Rear Elevation

Scale 1:50

drawing number GP/10/26/ rev

