


EXISTING ELEVATION

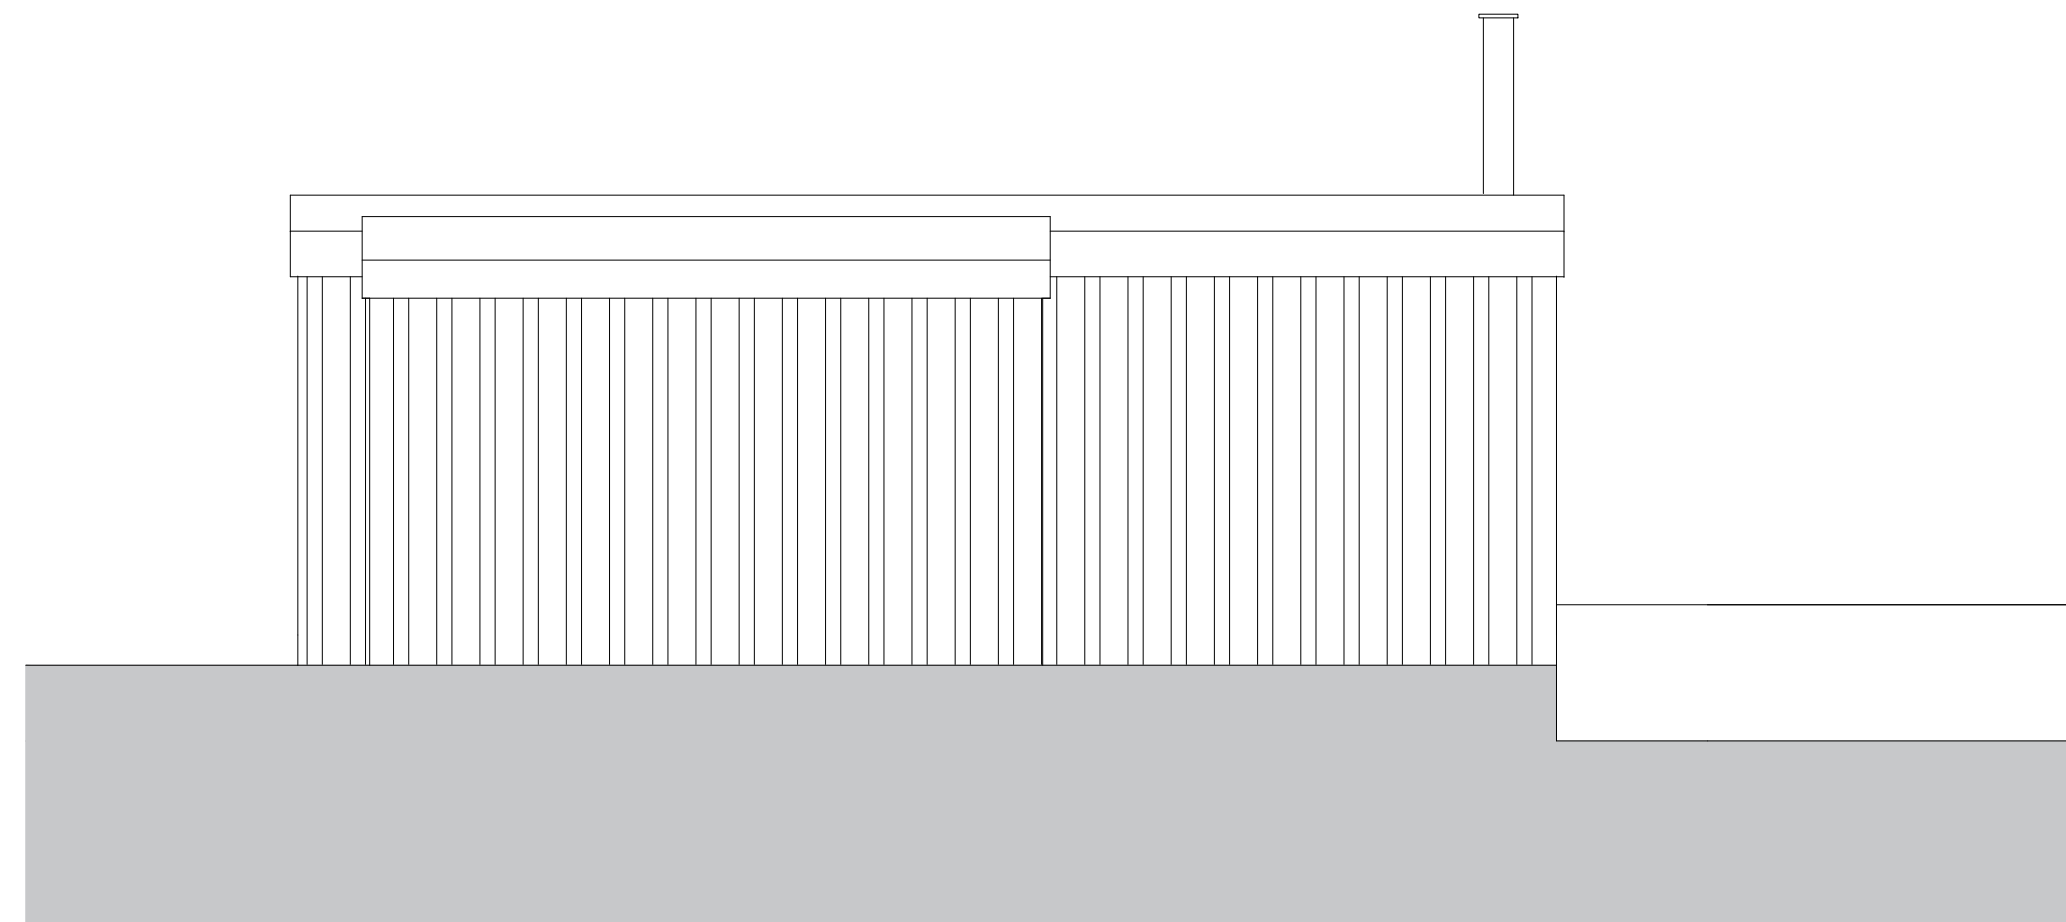

Rear Elevation

Scale 1:50

drawing number GP/06/26/ rev

