


EXISTING ELEVATION

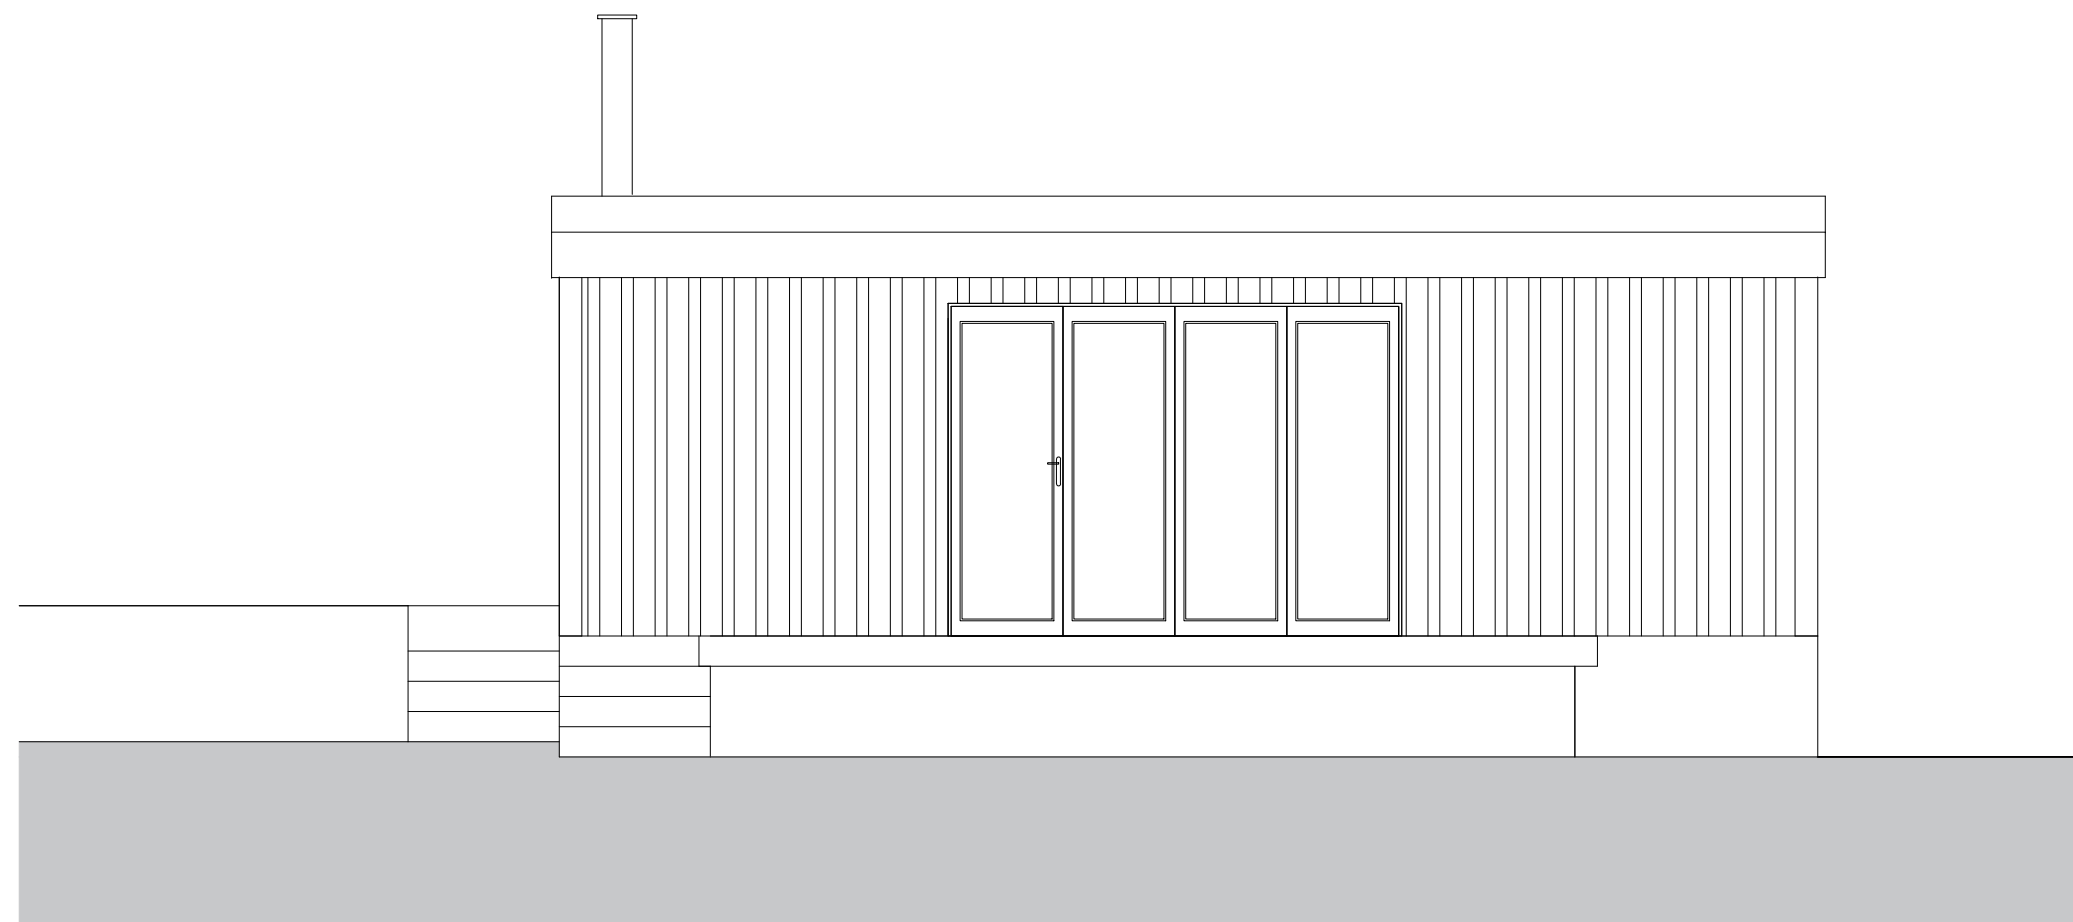

Front Elevation

Scale 1:50

drawing number GP/04/26/ rev

