



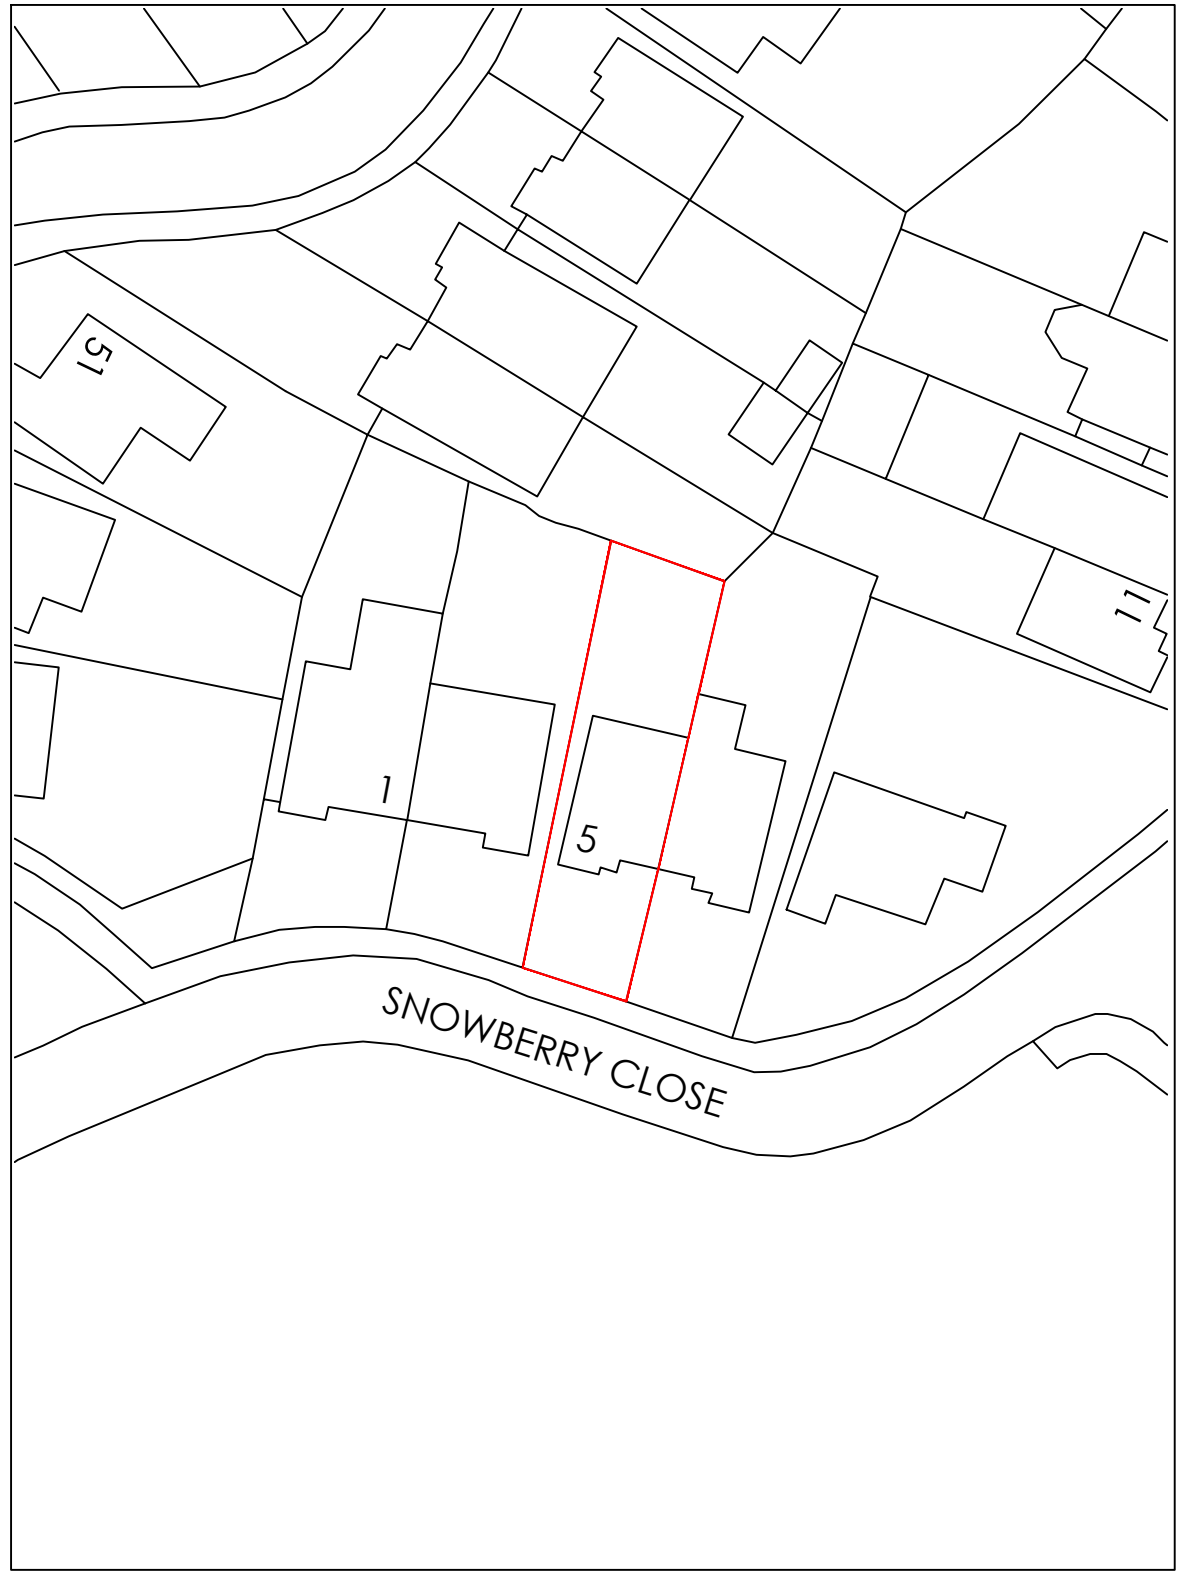



Block Plan

Scale 1:500 @ A1

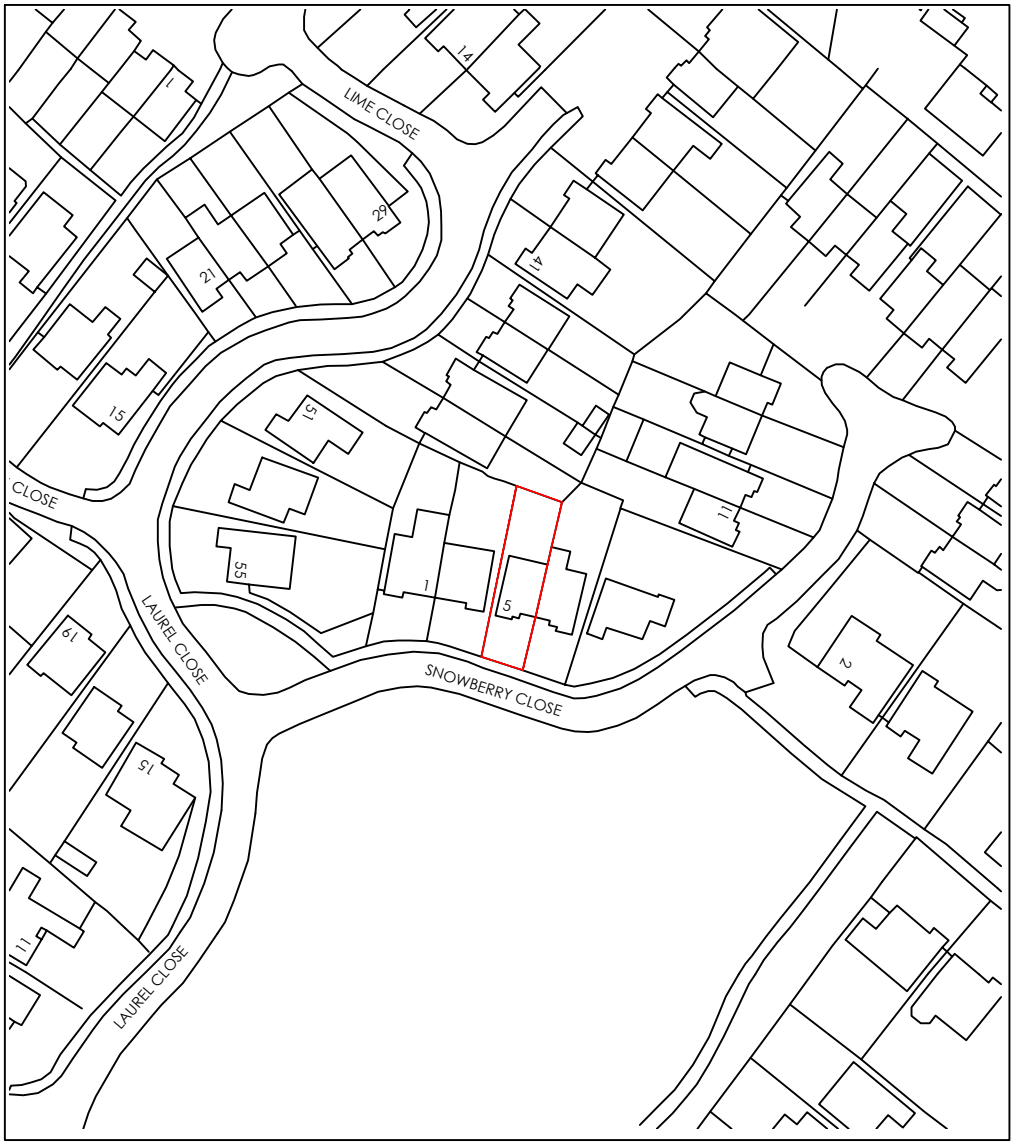

Location Plan

Scale 1:1250 @ A1

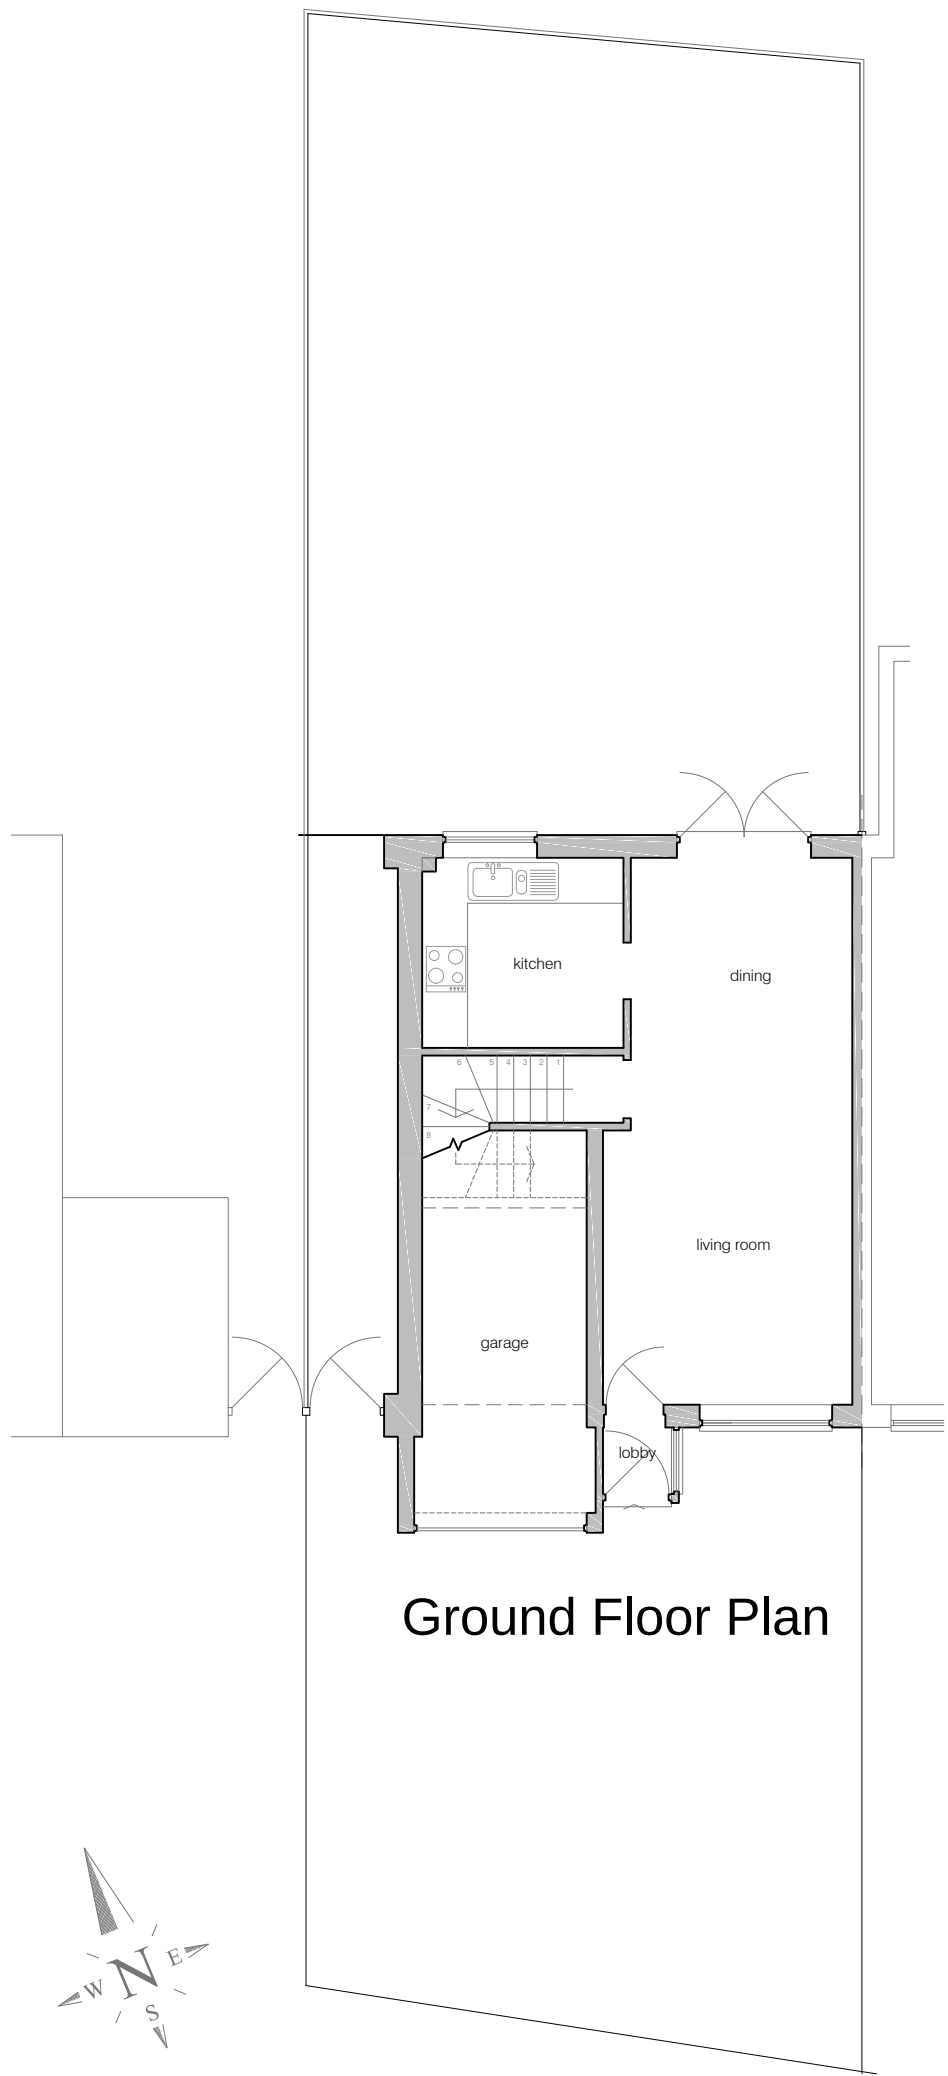 


Ground Floor Plan




Front Elevation




Rear Elevation

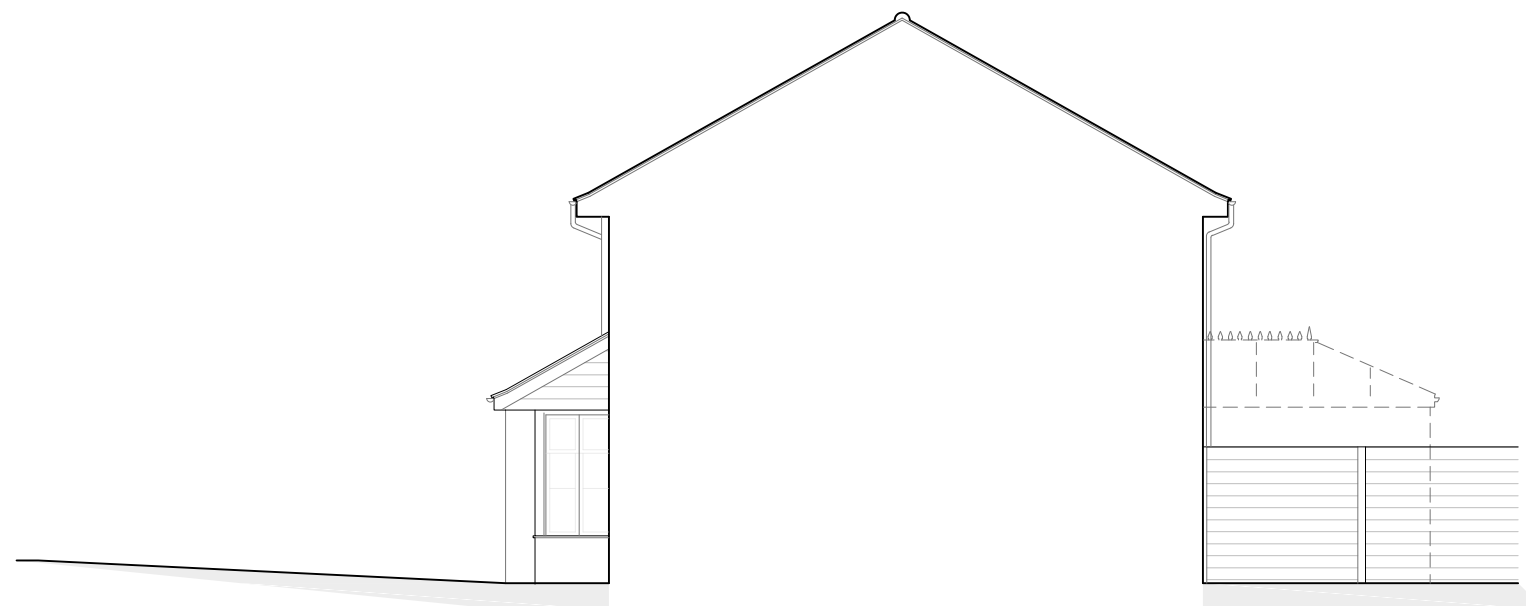


Side (RH) Elevation

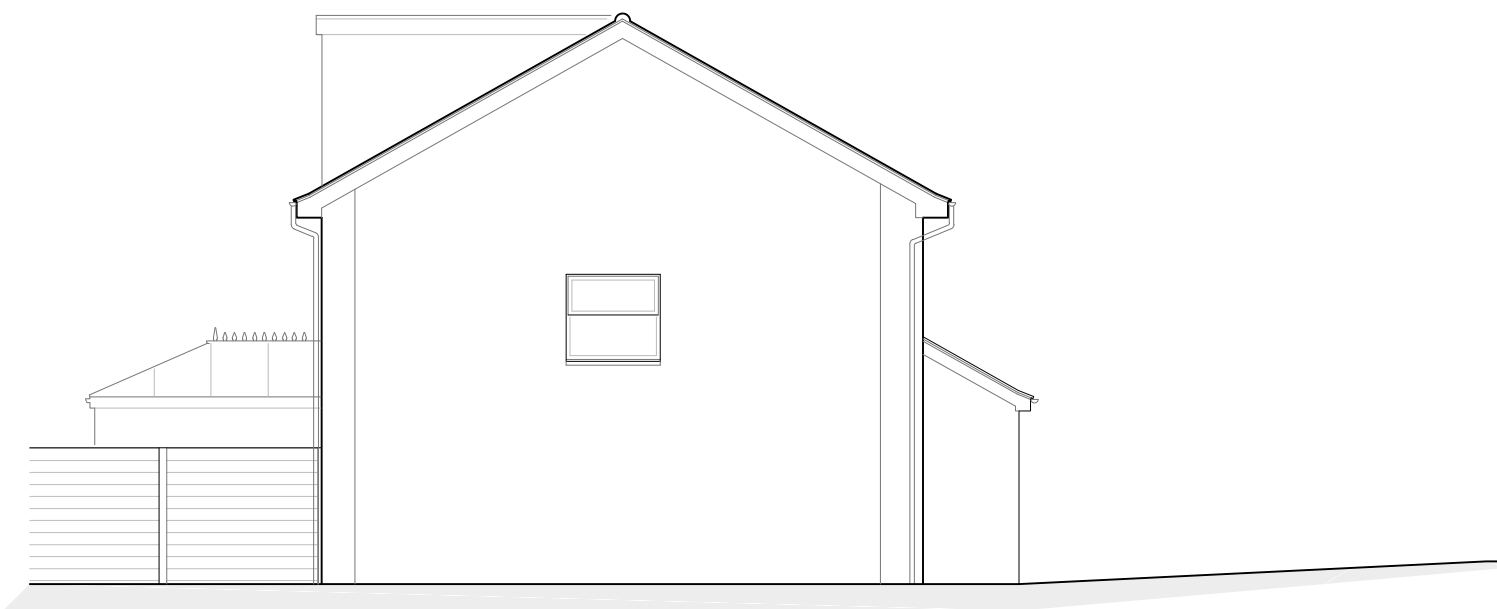

Side (LH) Elevation

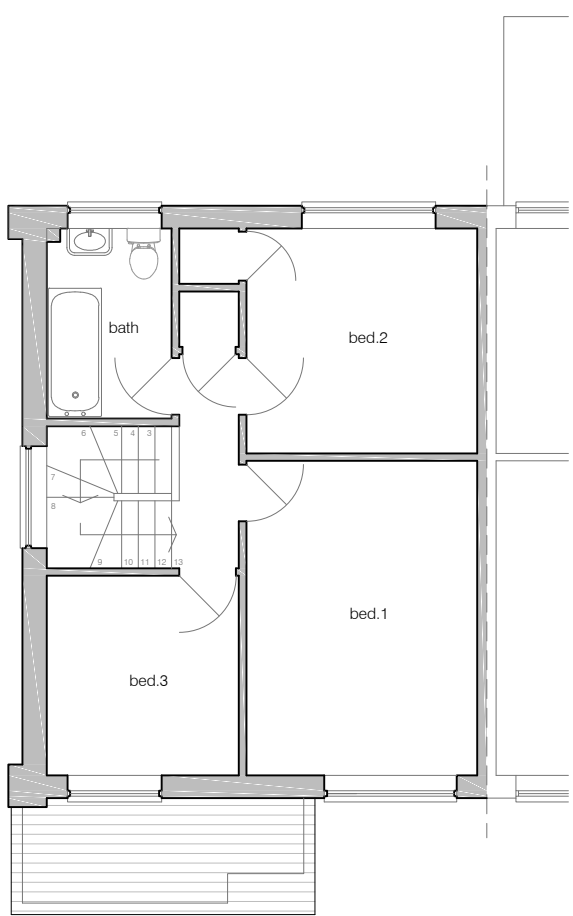

First Floor Plan

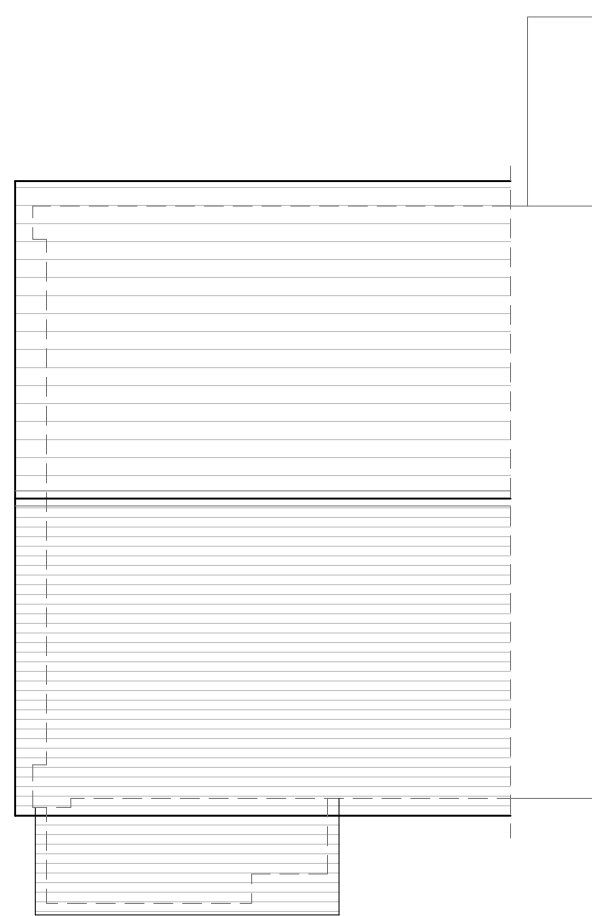

Roof Plan

NB: All drawings to be read in conjunction with structural engineers design & specification under separate cover.

These drawings are only to be used for the purpose of obtaining Planning Permission.

PERMITTED DEVELOPMENT

client

Mrs Faith Mills
5 Snowberry Close
Wokingham
Berkshire
RG41 4AQ

project

Garage conversion and
internal alterations

drawing title

Existing plans and elevations

scale 1:100 @ A1

date Oct 2023

drawing no. 01

revision -



RK Building Design

3 Priest Hill, Nettlebed
Henley on Thames. RG9 5AP
Tel. 07985 930 118
Email. captainknapp@hotmail.com
Web. www.rkbuildingdesign.com

Existing Plans and Elevations

Scale 1:100 @ A1

