


NB: All drawings to be read in conjunction with structural engineers design & specification under separate cover.

These drawings are only to be used for the purpose of obtaining Planning Permission.




Front Elevation

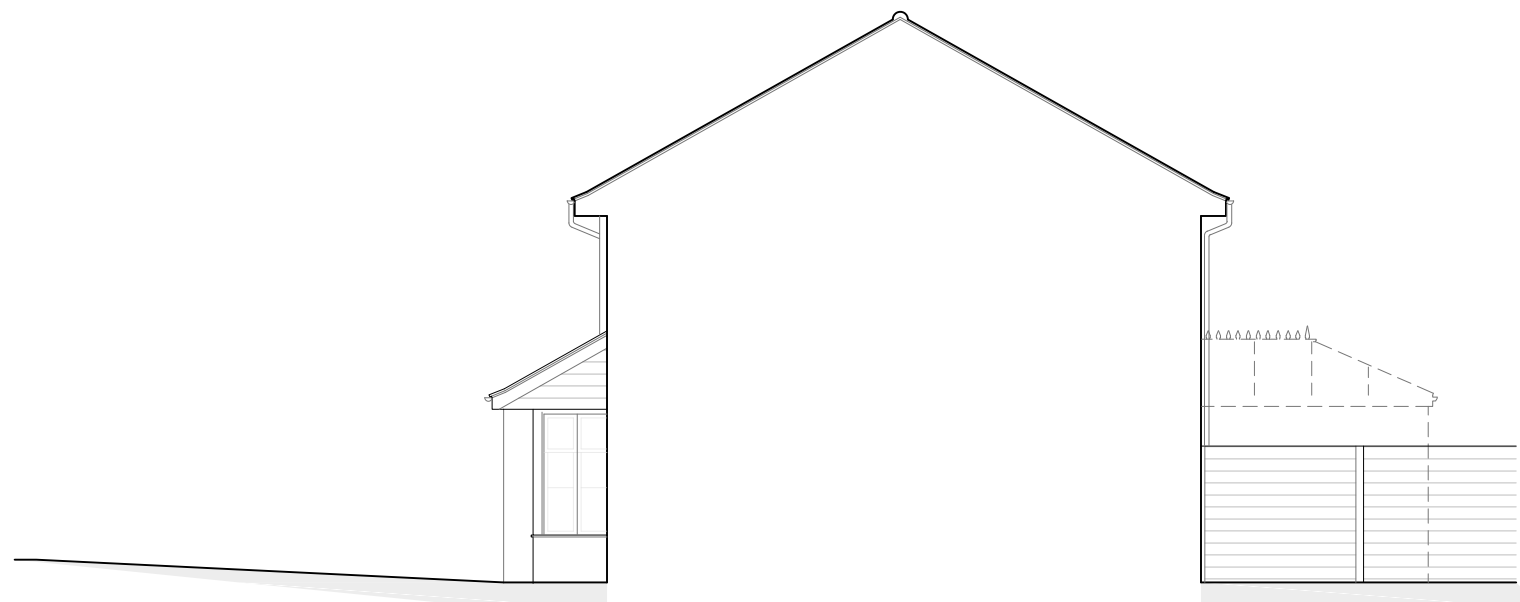


Side (RH) Elevation




Rear Elevation

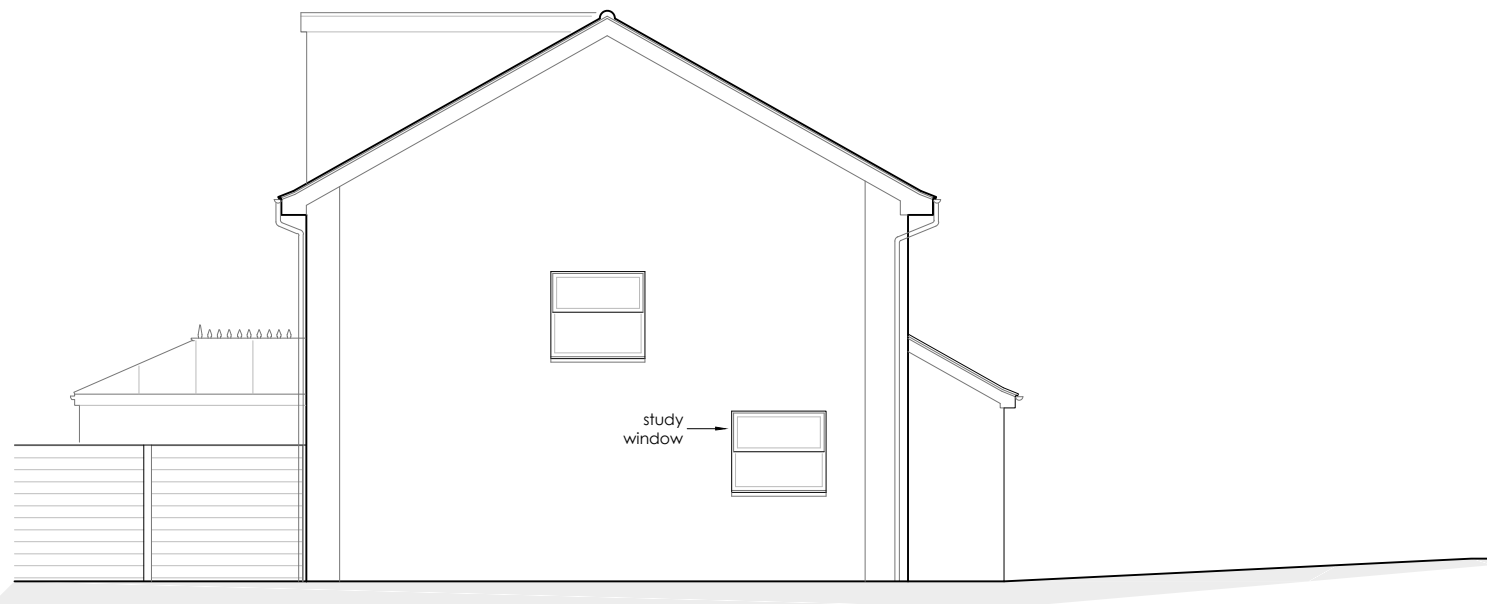


Side (LH) Elevation

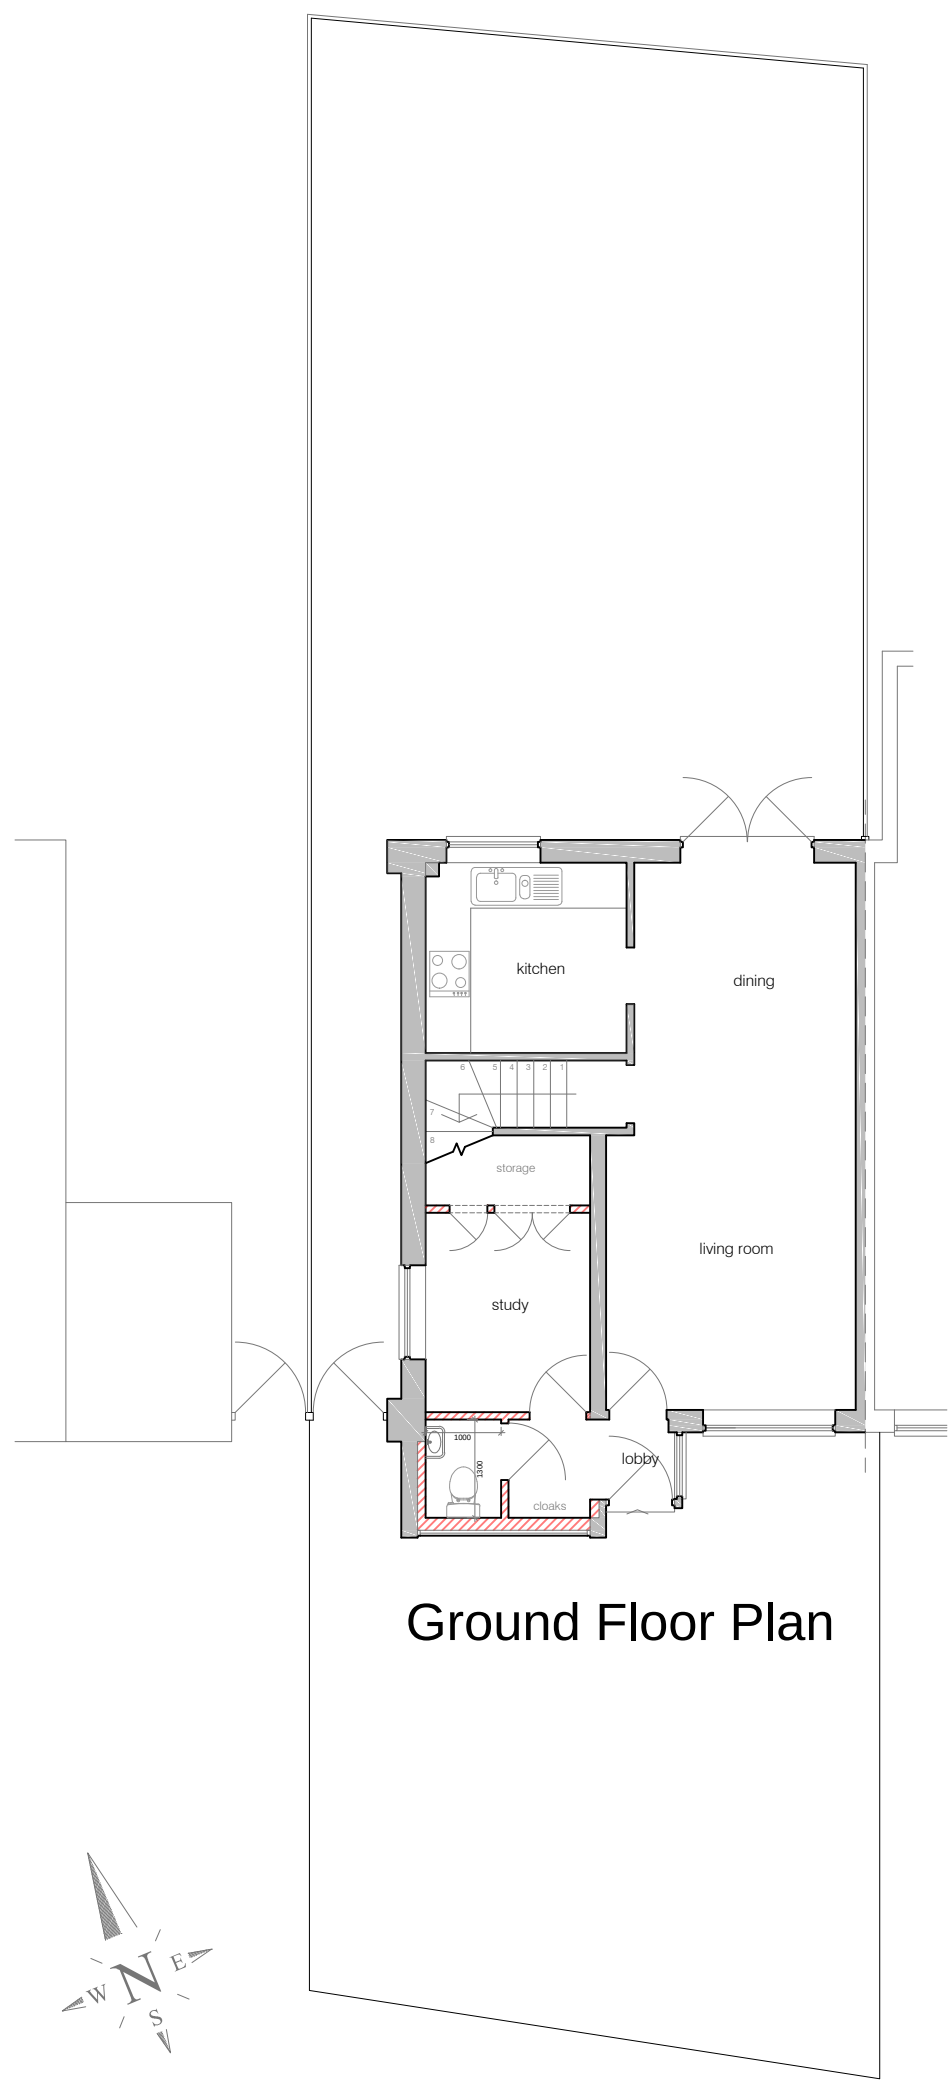

Ground Floor Plan

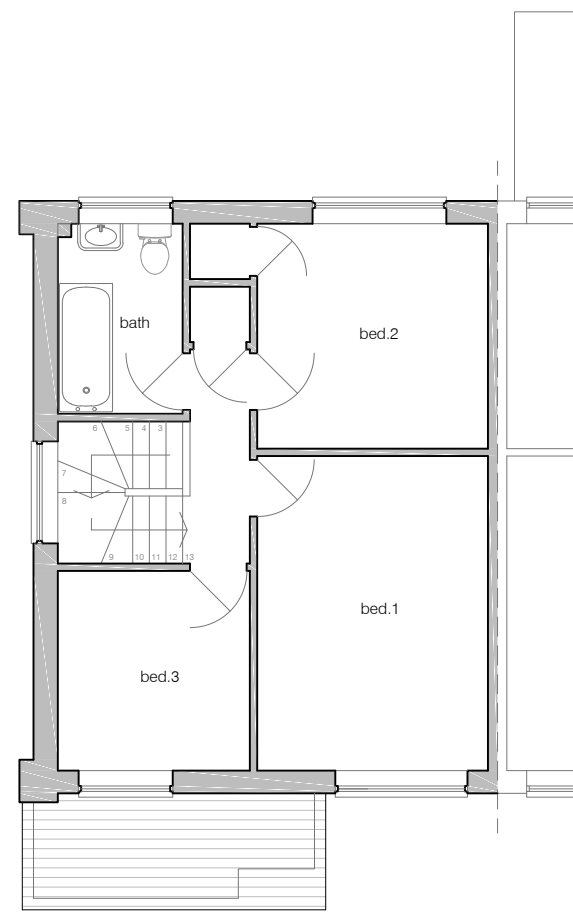

First Floor Plan

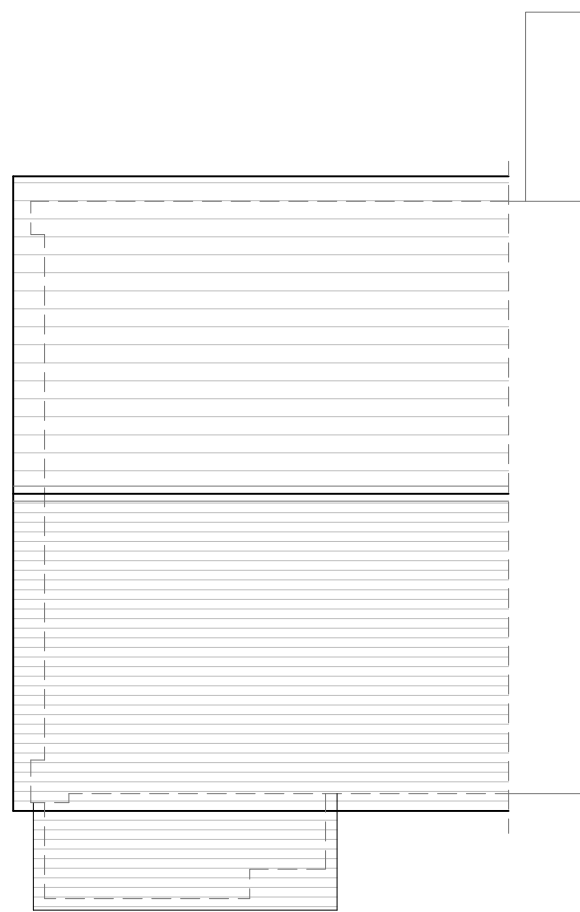

Roof Plan

PERMITTED
DEVELOPMENT

client

Mrs Faith Mills
5 Snowberry Close
Wokingham
Berkshire
RG41 4AQ

project

Garage conversion and
internal alterations

drawing title

Proposed plans and elevations

scale 1:100 @ A1

date Oct 2023

drawing no. 101

revision -

Proposed Plans and Elevations

Scale 1:100 @ A1

