
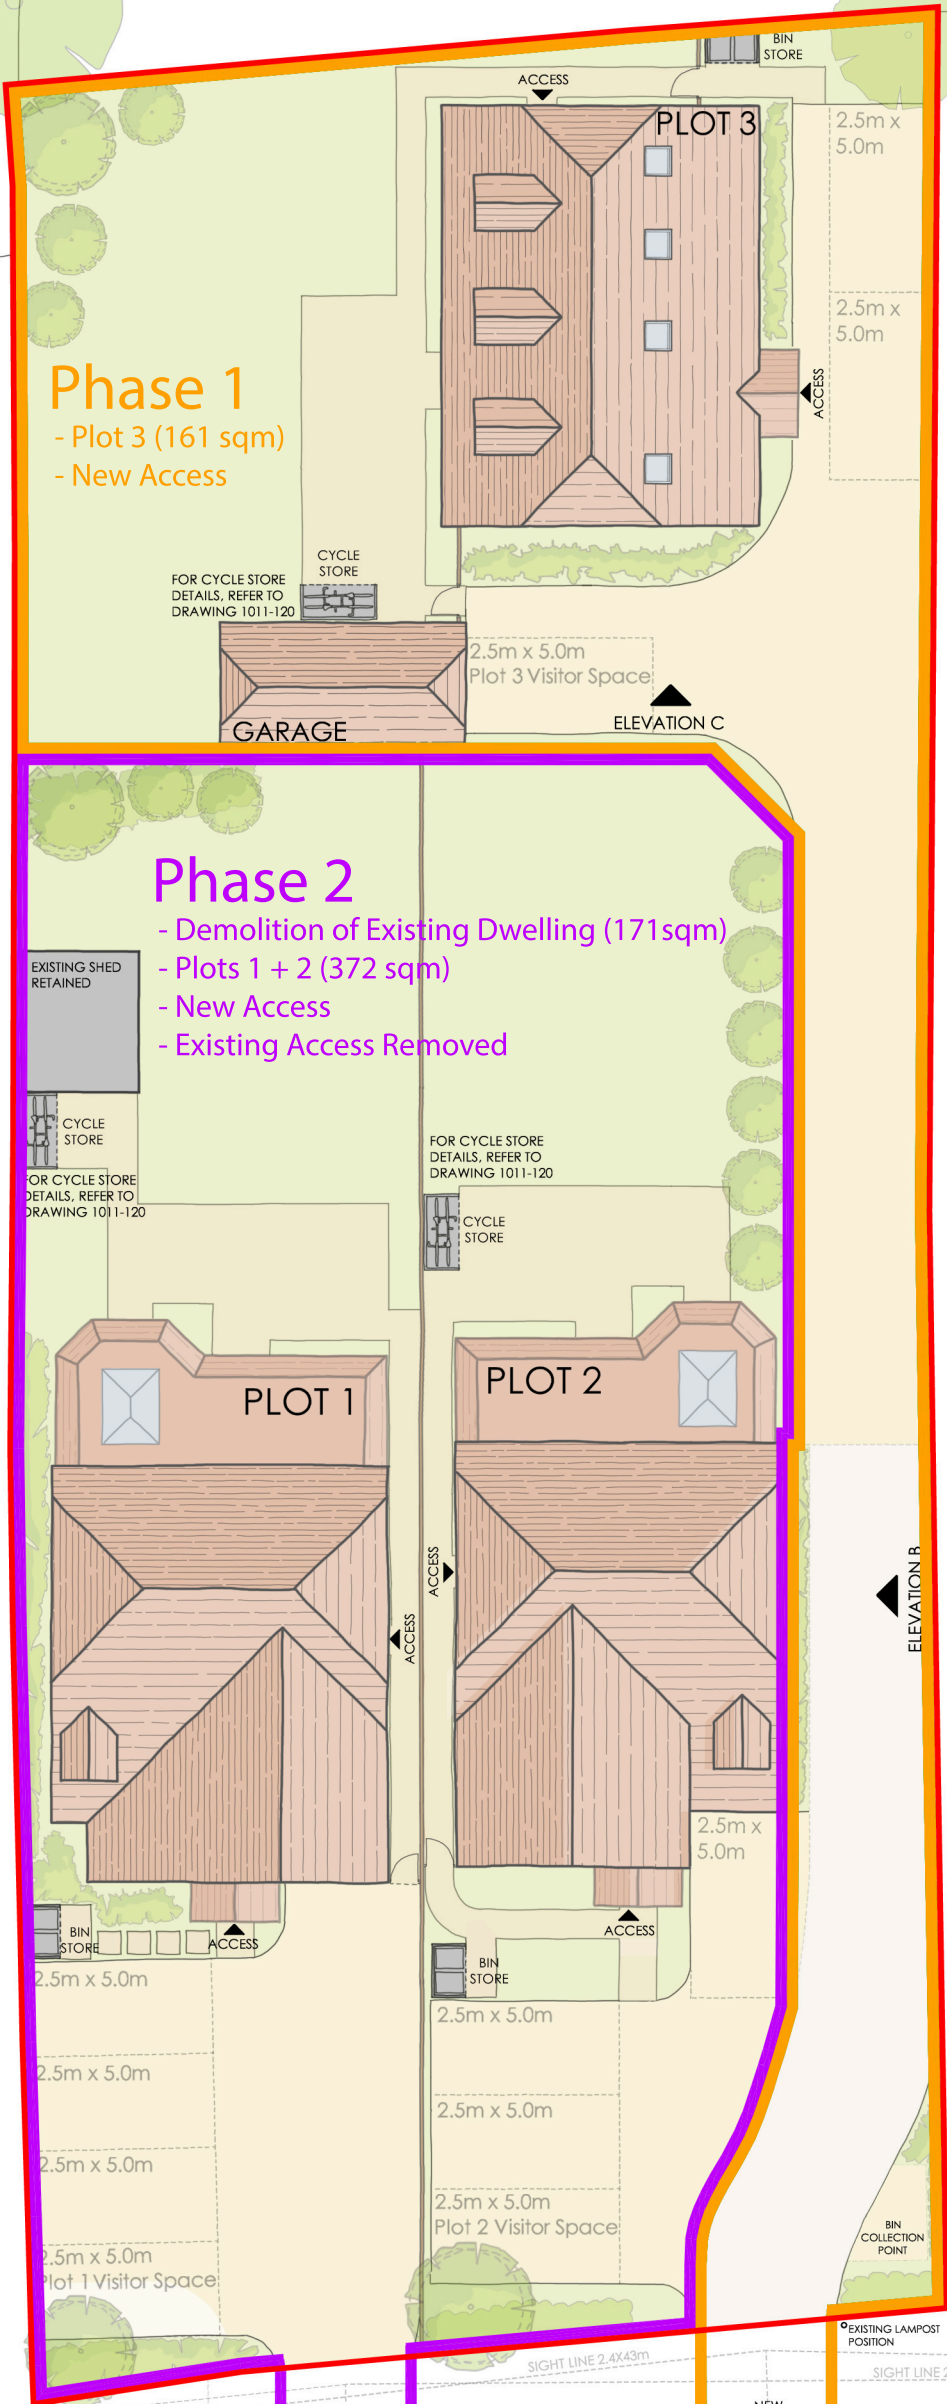
 


PROPOSED

 

PROPOSED: SITE PLAN
SCALE 1:200

ELEVATION A

Finchampstead Road

PHASE 1 BOUNDARY

PHASE 2 BOUNDARY



NEW TREES

C	Phasing Plan added.	28/08/2026
B	Driveway access size reduced.	27/01/2025
A	Visitor Spaces Added	24/09/2024

Project Title	3x New Detached Houses			Address	100 Finchampstead Road Wokingham Berkshire RG40 2NT
Drawing Title	Proposed Site Plan				
Job-Dwg No	1011-111	Rev	C	Status	Planning
Scale	1:200 @A3	Drawing Size	A3	Date	07/2024