

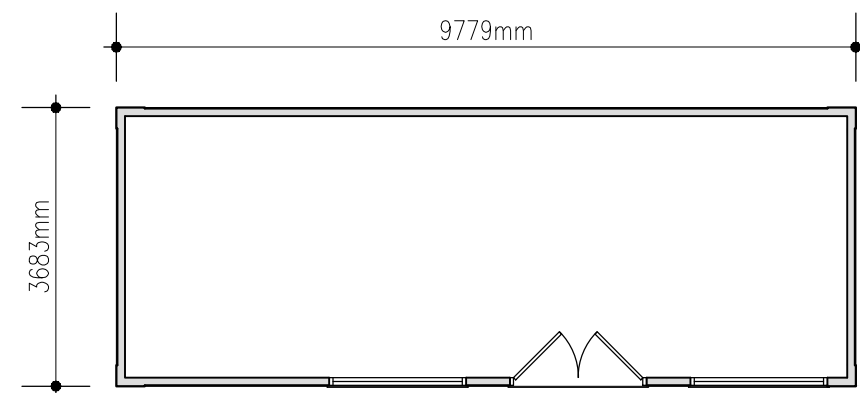


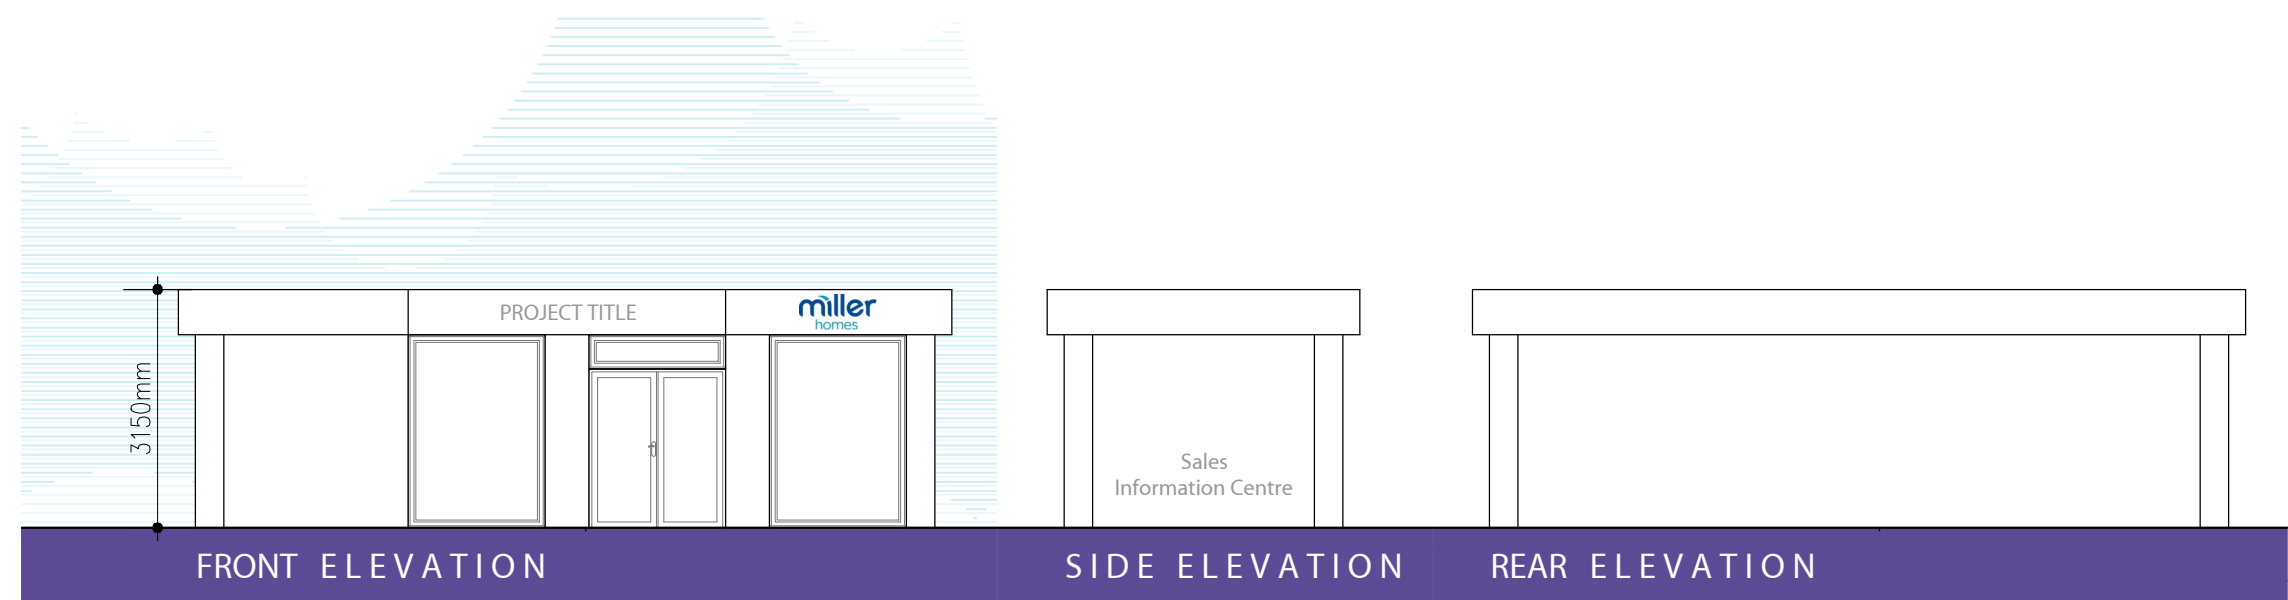

FLOOR PLAN

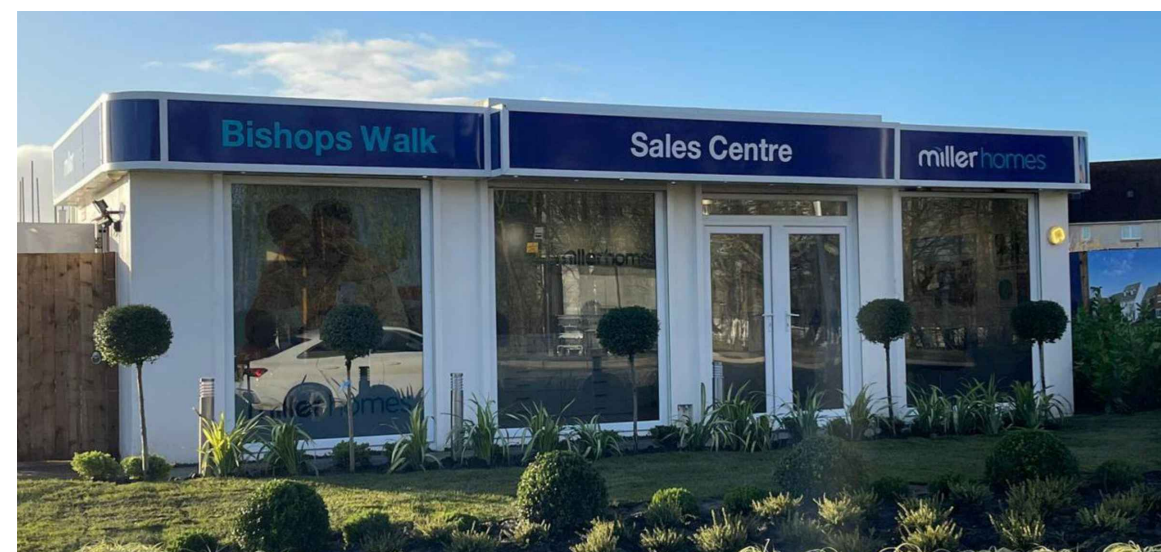

Sales cabin image

0 1 2 3 4 5m
1:100

Note:
These drawings have prepared schematically for planning purposes only based on the info been provided by the supplier. For detailed floor plan & elevation please refer to the detailed drawings and designs that will be prepared by the supplier.

Rev.	Date	Description
A	27.03.25	Dimensions added to plan and elevation.

ACG	DGP
Drawn	Checked

Client	miller homes	Scale	1:100 @ A3	Drawn	SR	Checked	DGP
Project	South Wokingham Phase R10	Date	March 2025	File	P1914.R10.SL		
Drawing Title	Proposed Temporary Marketing Suite Elevations & Floor Plan	Drg.No.	P1914.R10.TMS.03	Rev.	A	Drawing Status	PLANNING

aap
architecture

AAP Architecture Ltd
Unit A, Monument Business Centre, Monument Way East, Woking, Surrey GU21 5LG
T 01483 727345 E projects@aap-arc.co.uk W aap-arc.co.uk

Under the Intellectual Property Act 2014, this drawing is the copyright of AAP Architecture Ltd.