




North



East



South

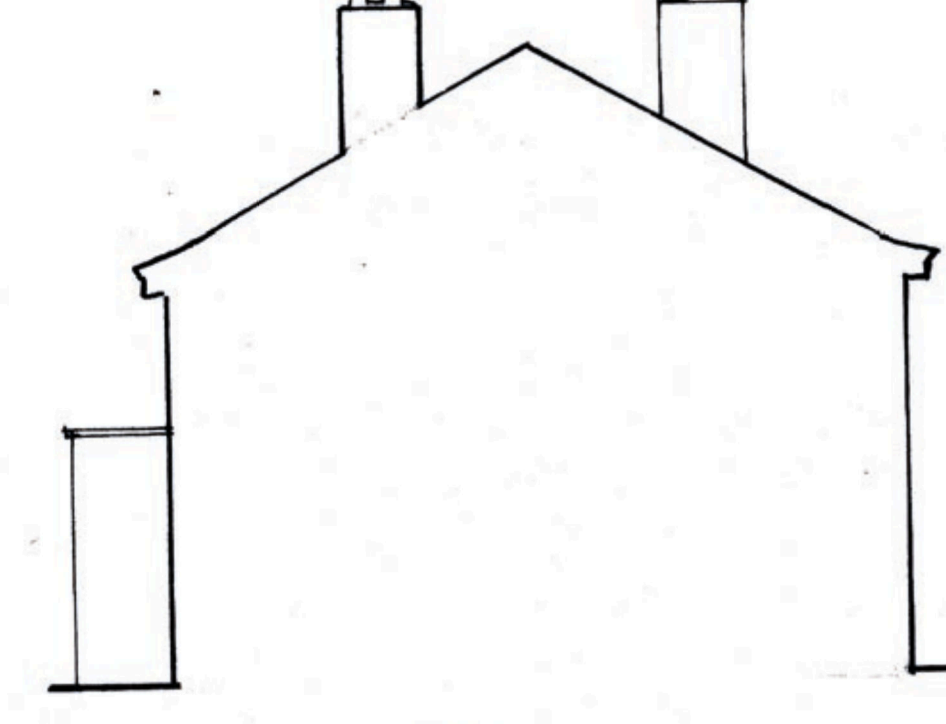

West

Existing Elevations




North



East




South

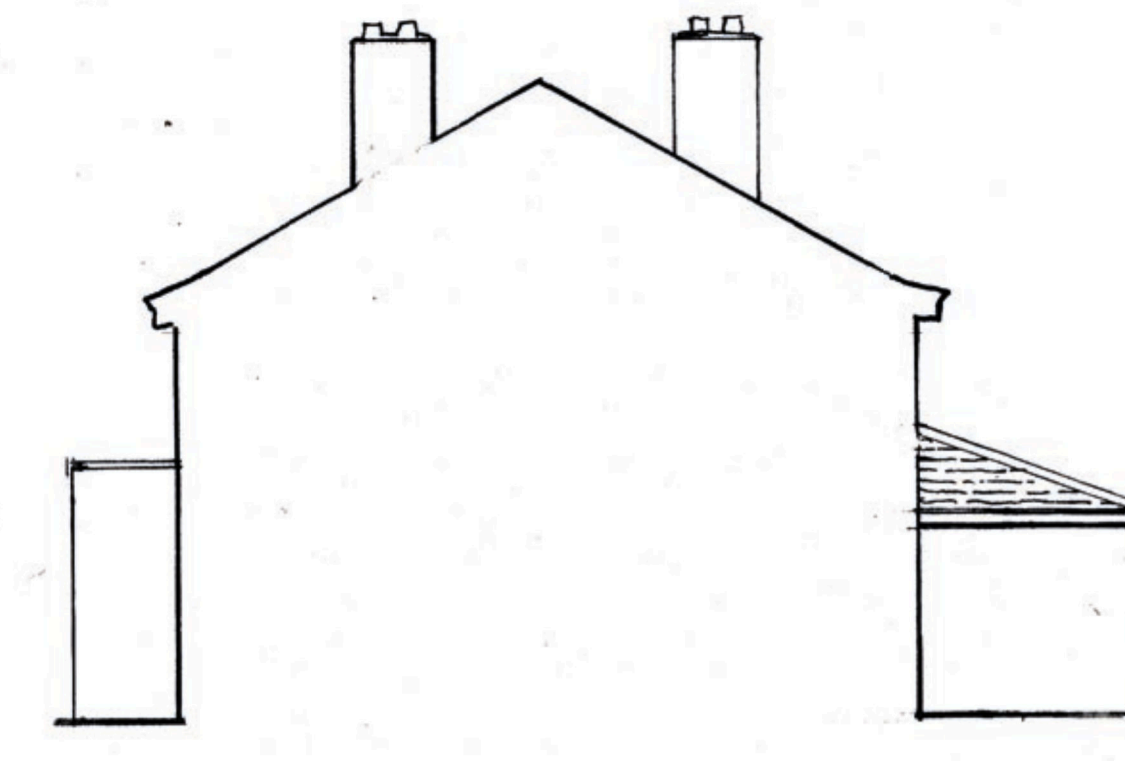

West


Proposed Elevations

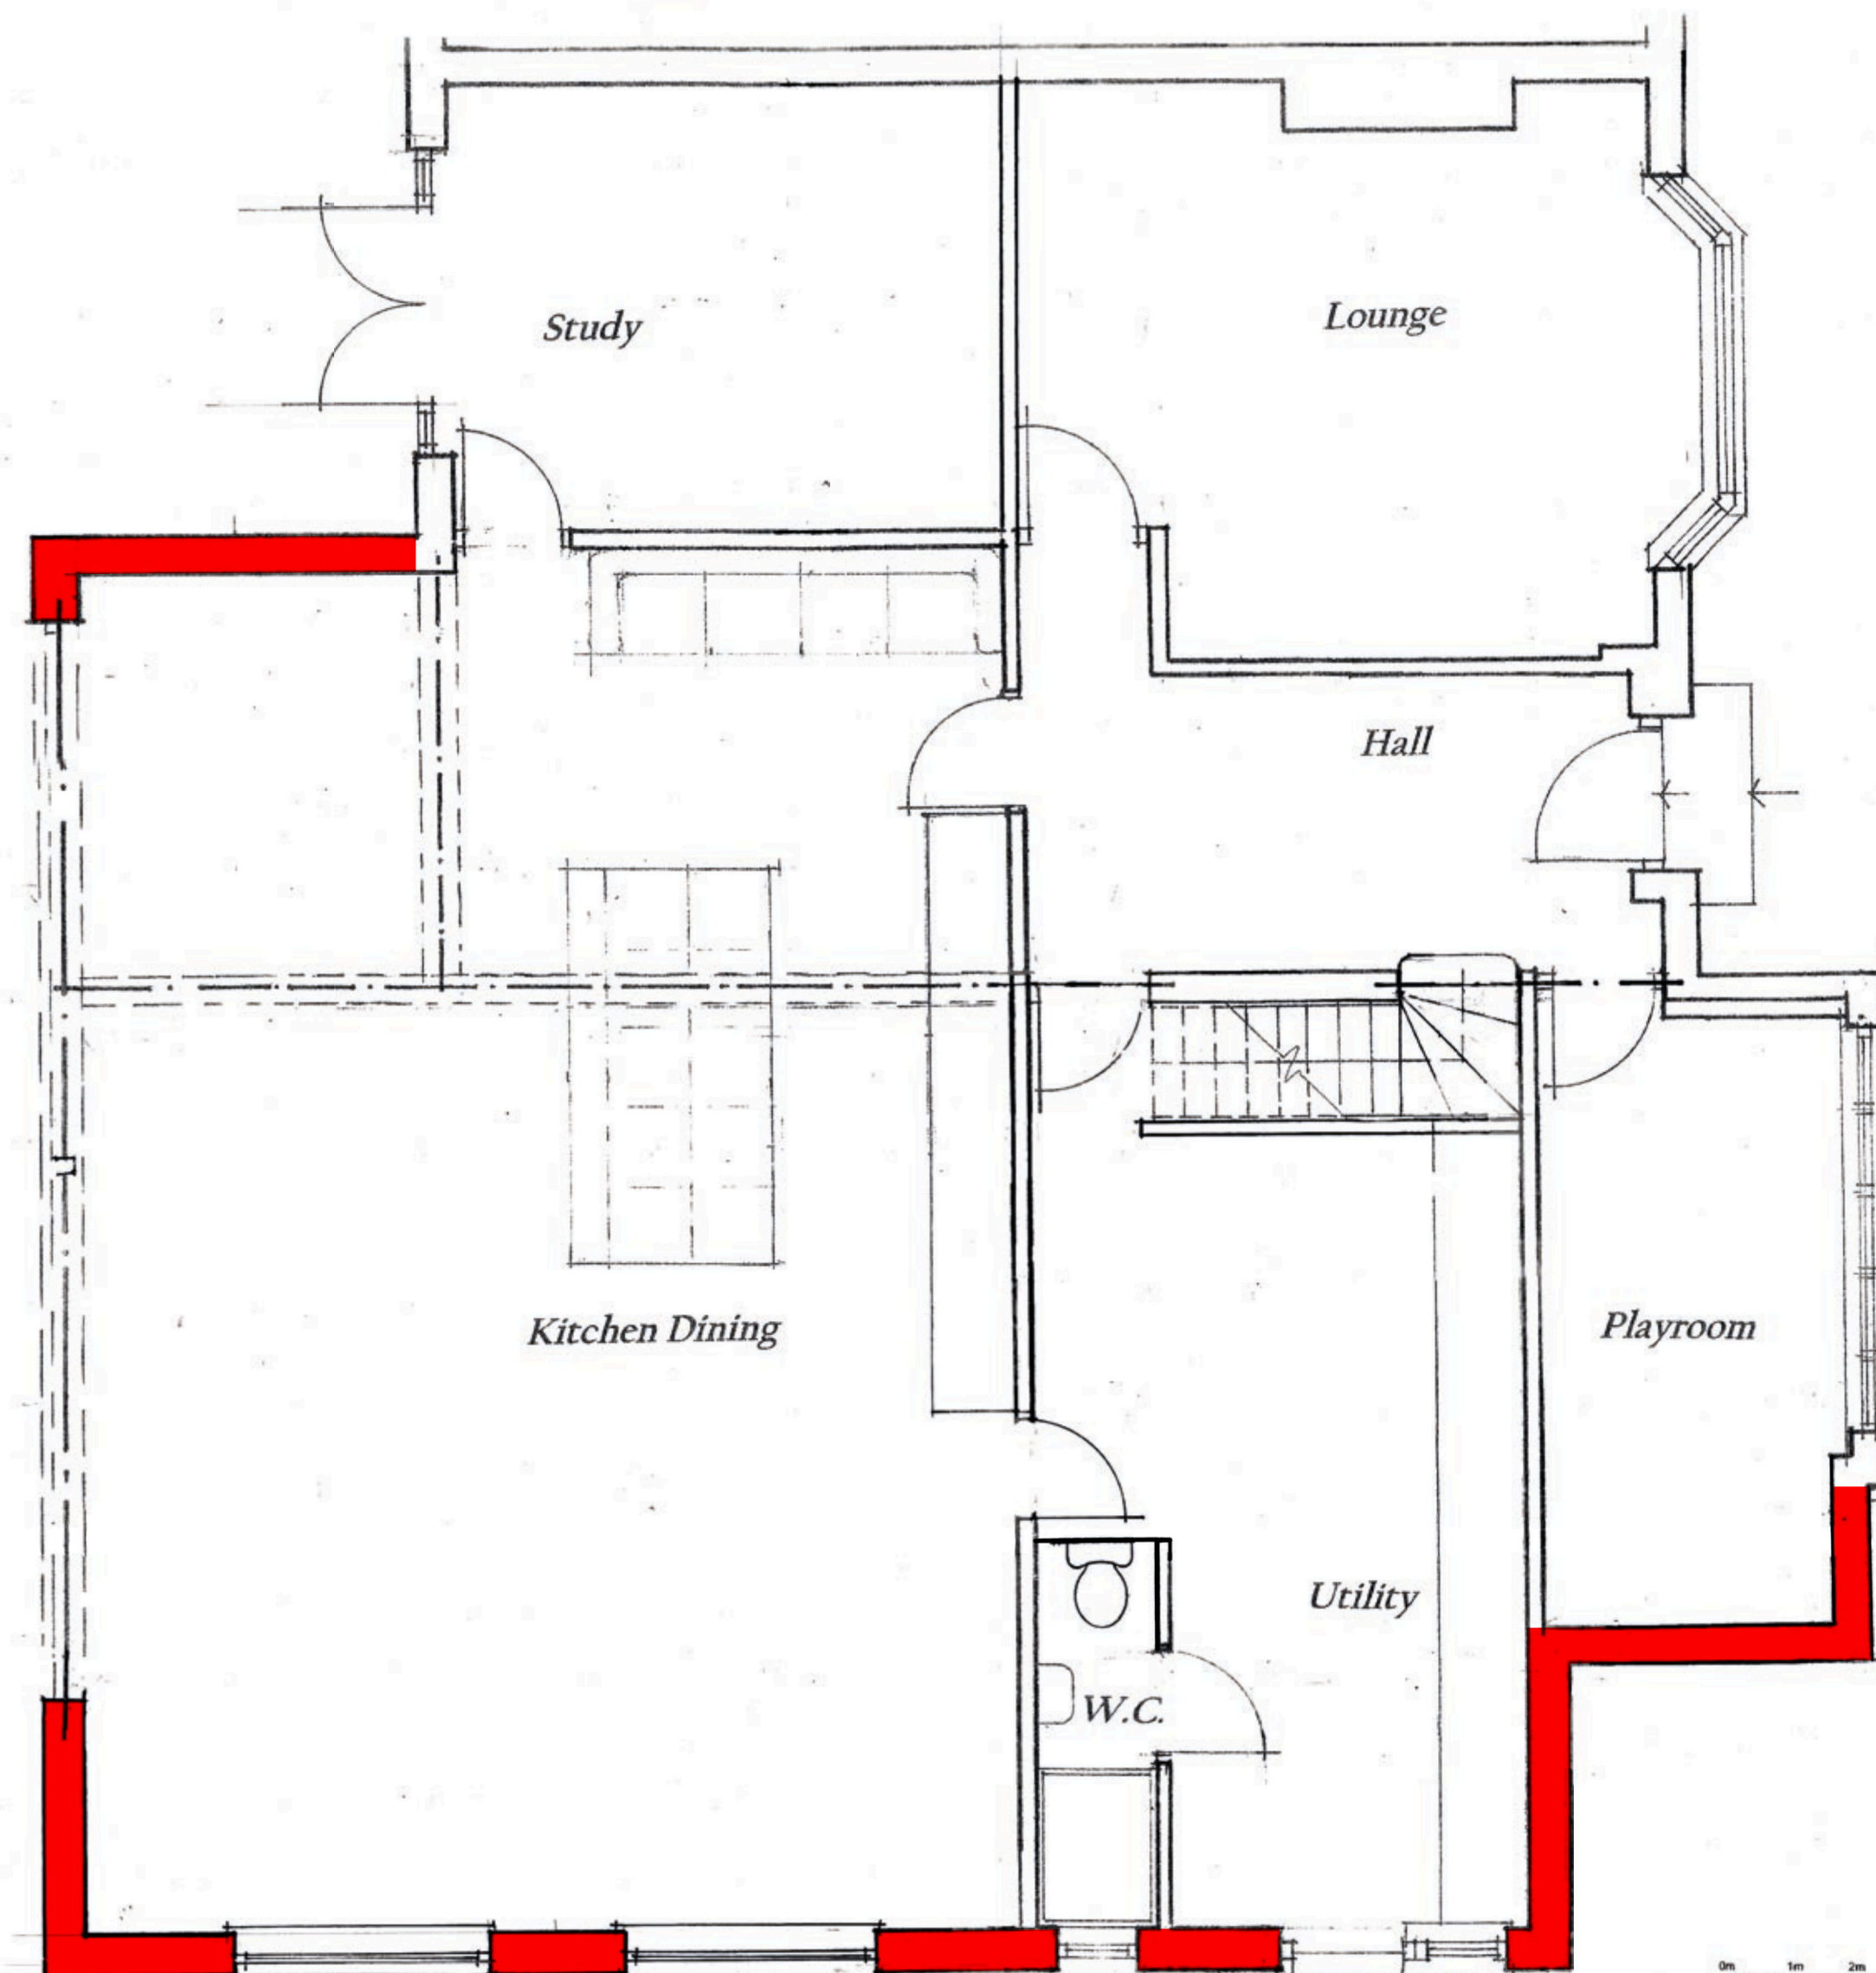



Proposed Ground Floor Plan 1:50




Scale Bar 1:100

 

1:50 Scale Bar in Metres

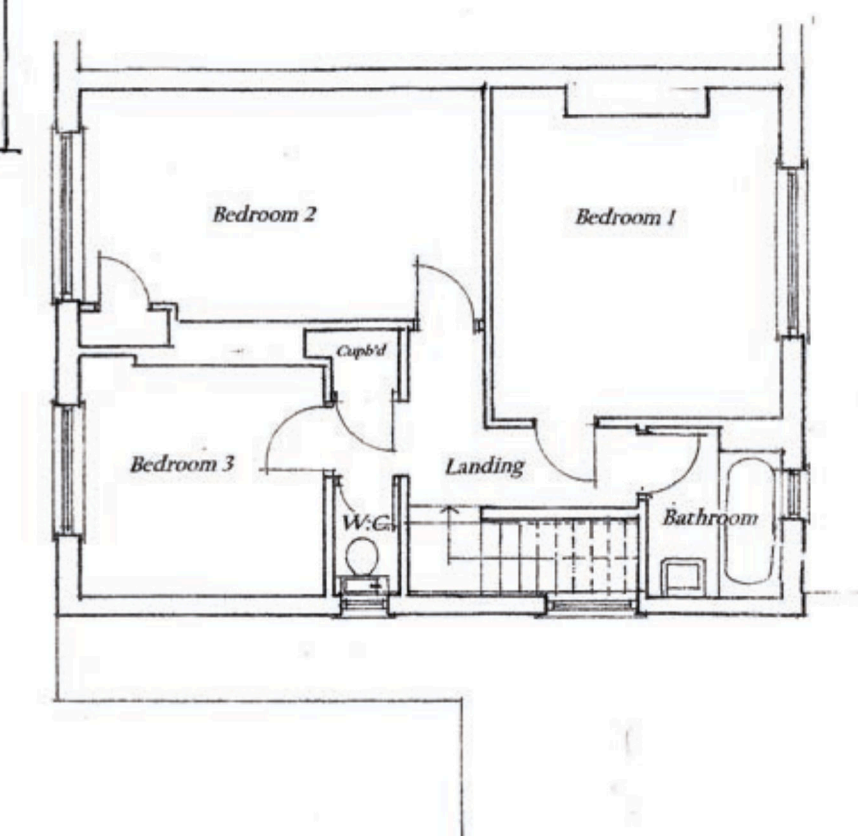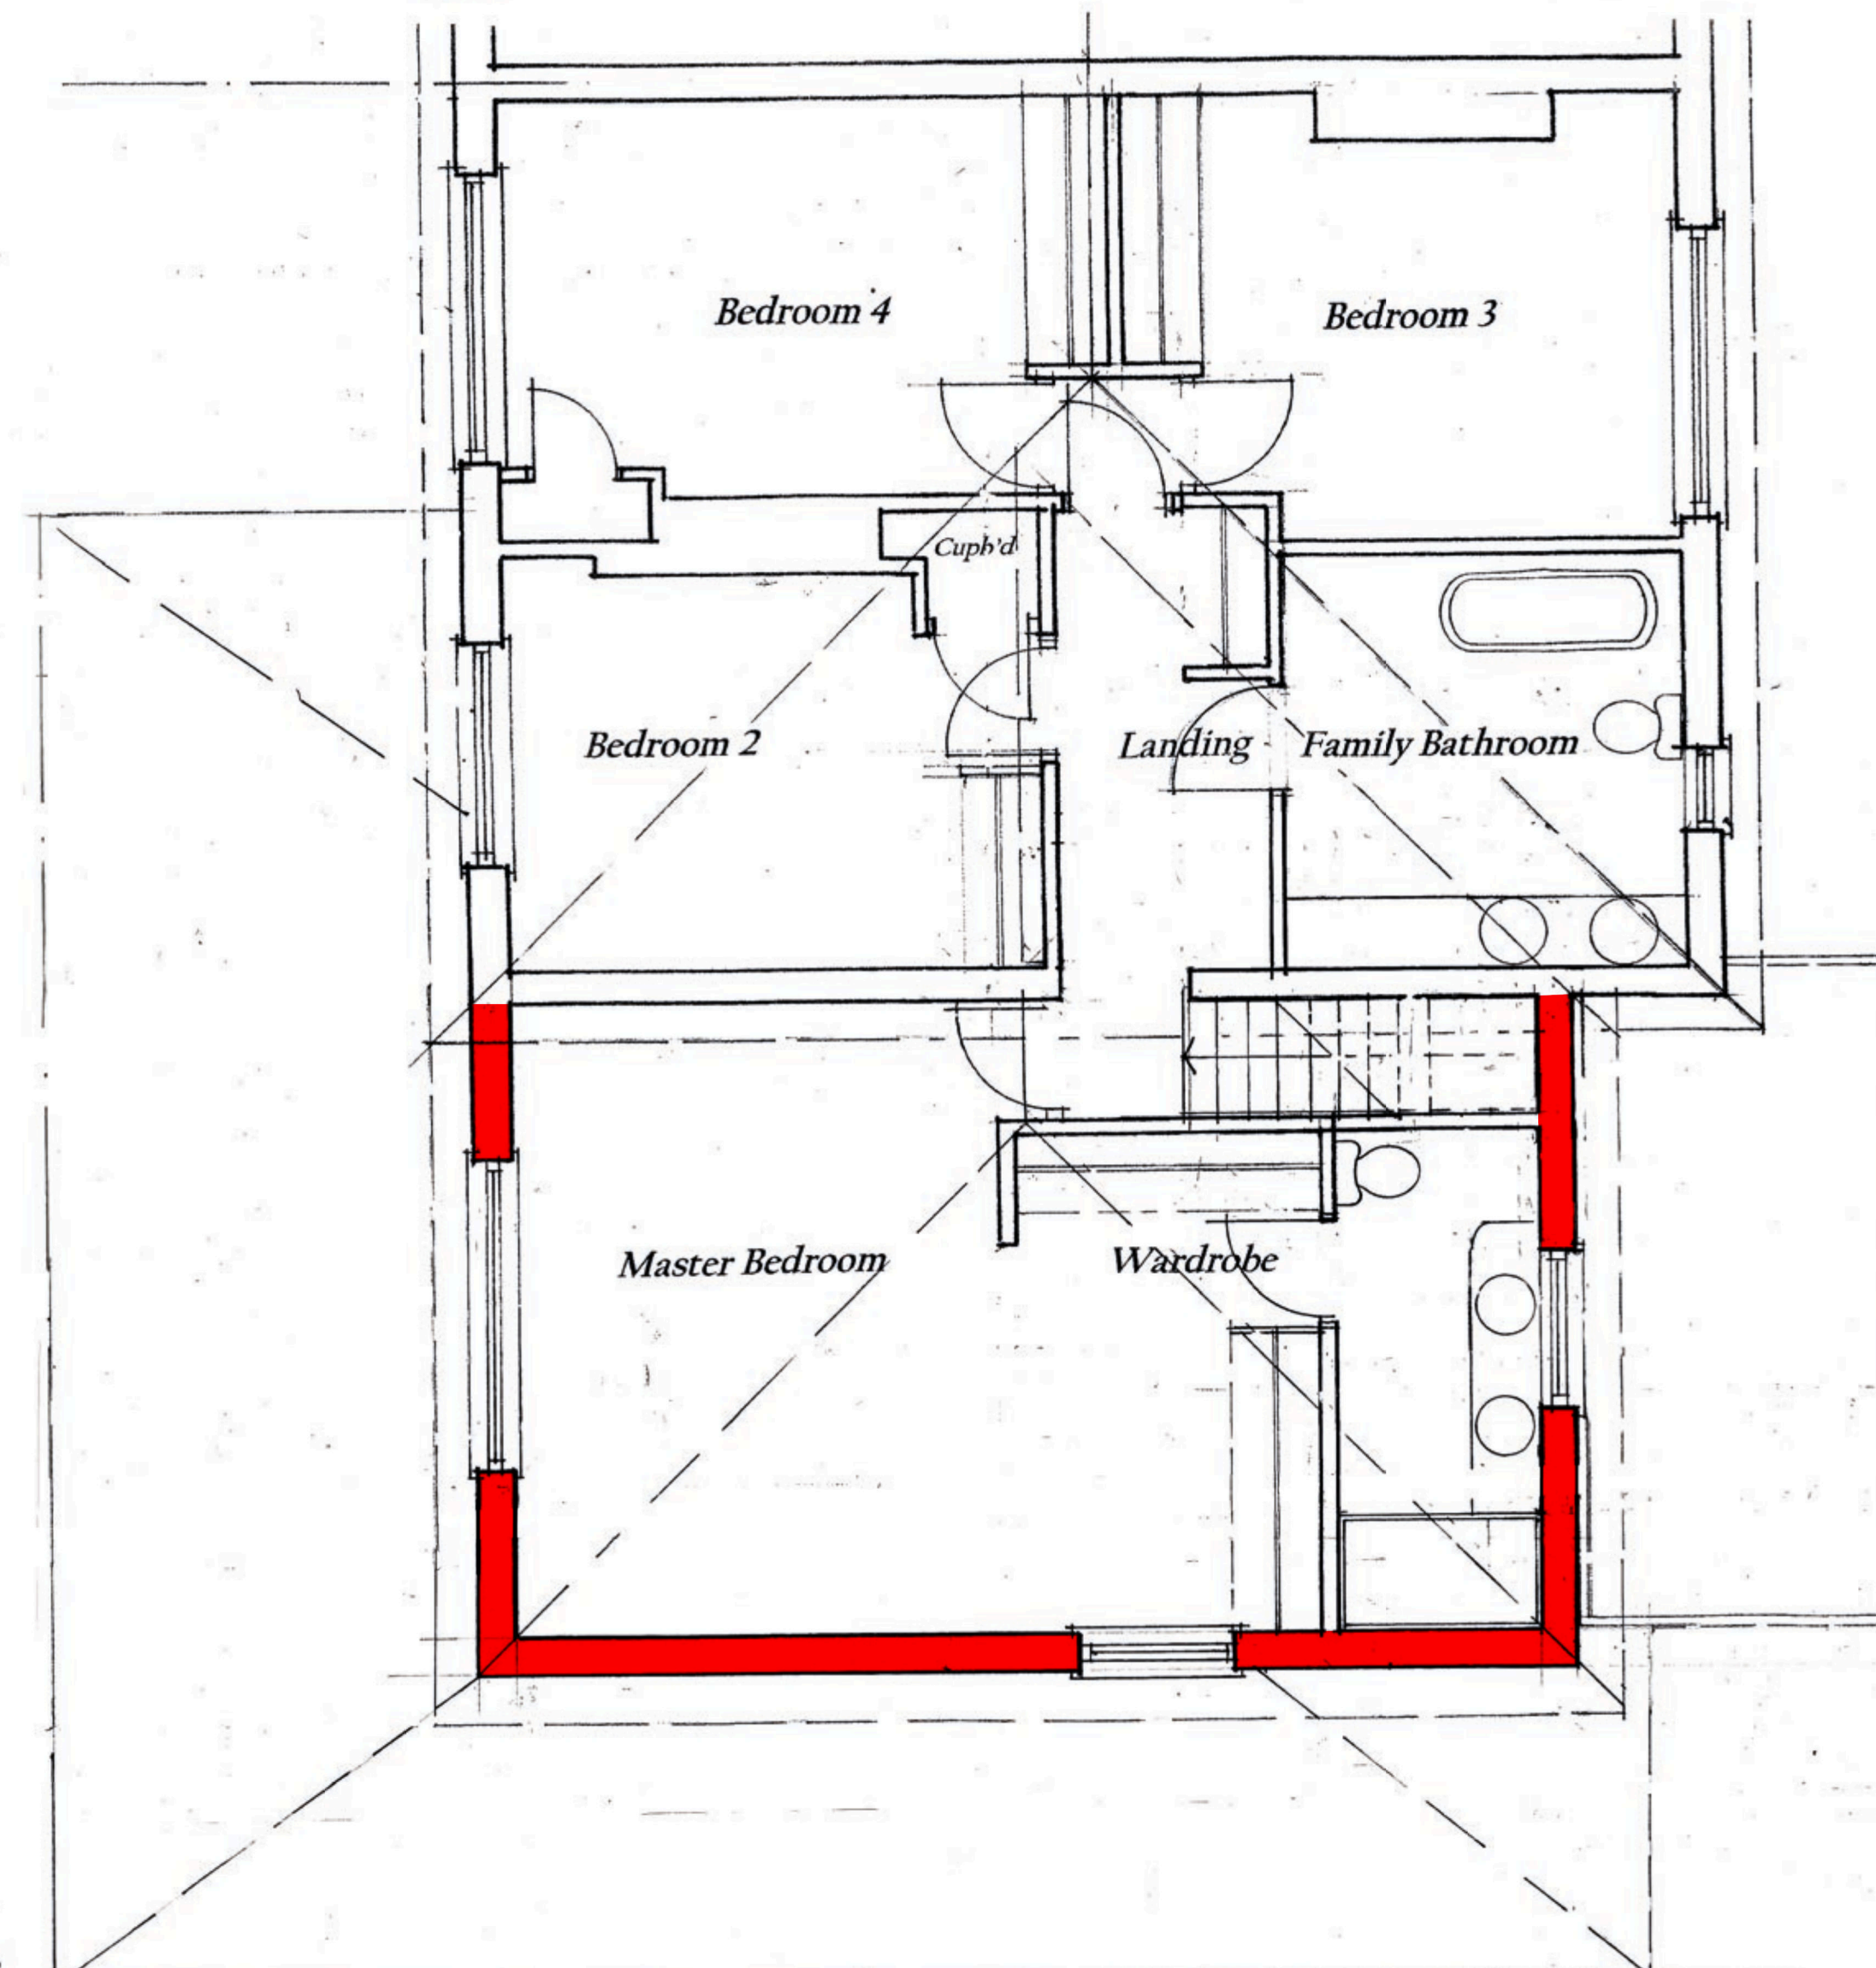

Existing First Floor Plan 1:100

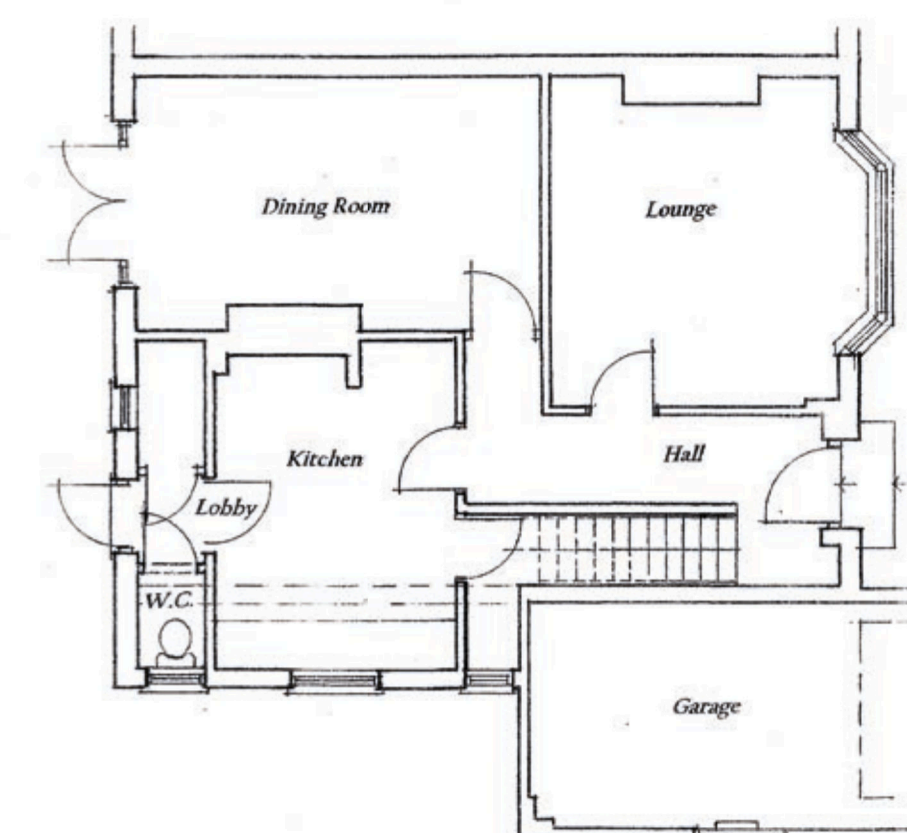

Existing Ground Floor Plan 1:100

Domus Design Associates

Architecture, Planning & Interior Design Consultants Chartered Building Engineers
The Gatehouse, Sonning Lane, Sonning-on-Thames, Berkshire, RG4 6ST.
Phone: 0118 9697376 david@dpd.co.uk

Mrs. K. Shallow

Client
Single & Two Storey Extensions at
Medwyn,
Charvil Lane,
Sonning,
Reading,
RG4 6TH

Site Address
Date: July 2025
Drawn: D.P. Bates 0118 969 7376

Proposals

Dwg Title
1:100 & 1:50

Scale:
SCL/25/1 D