




PLOT 48
FRONT ELEVATION




PLOT 48
SIDE ELEVATION




PLOT 48
REAR ELEVATION

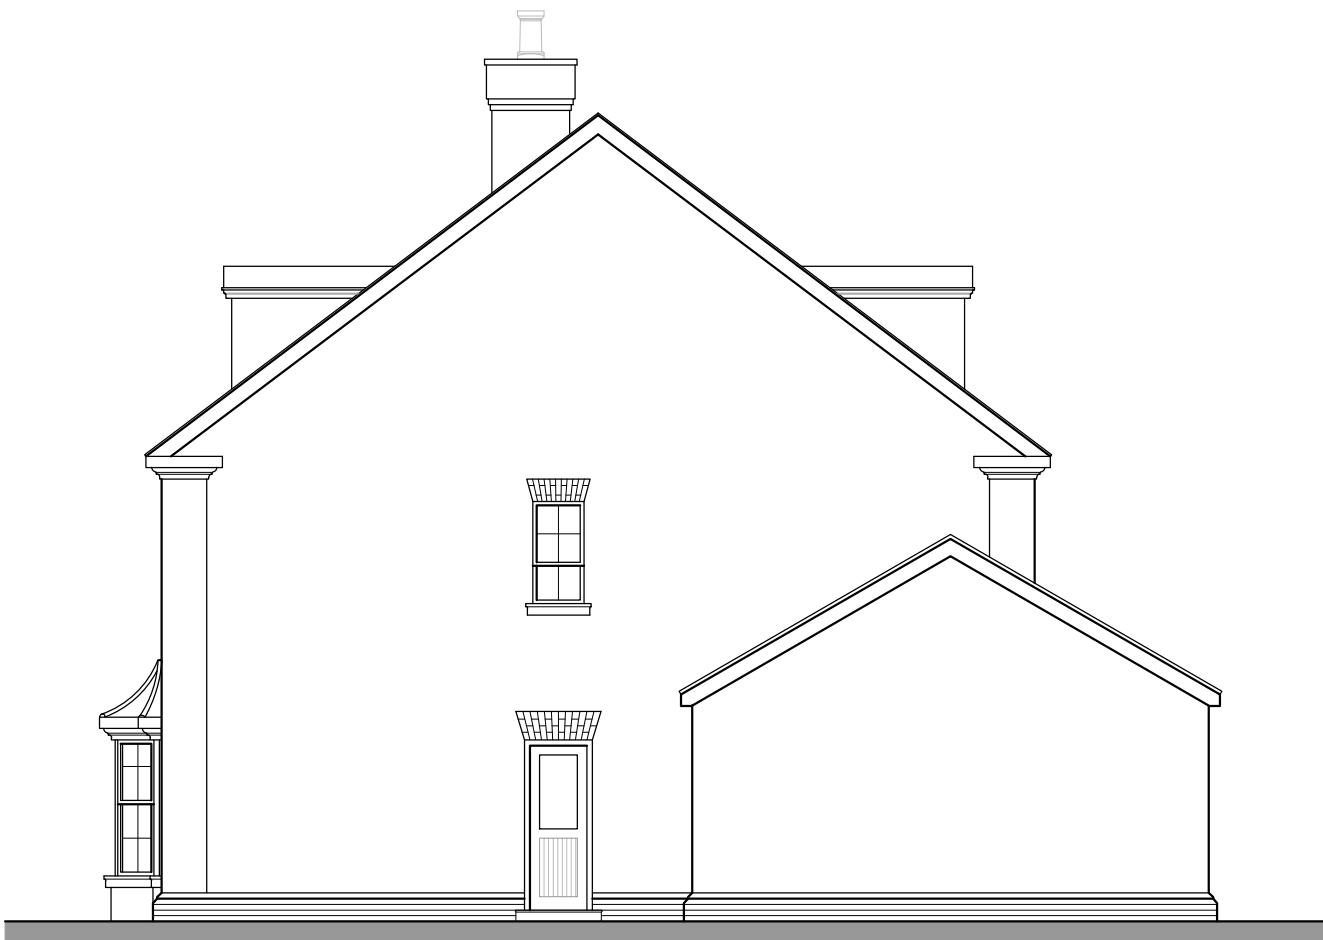


PLOT 48
FLANK ELEVATION

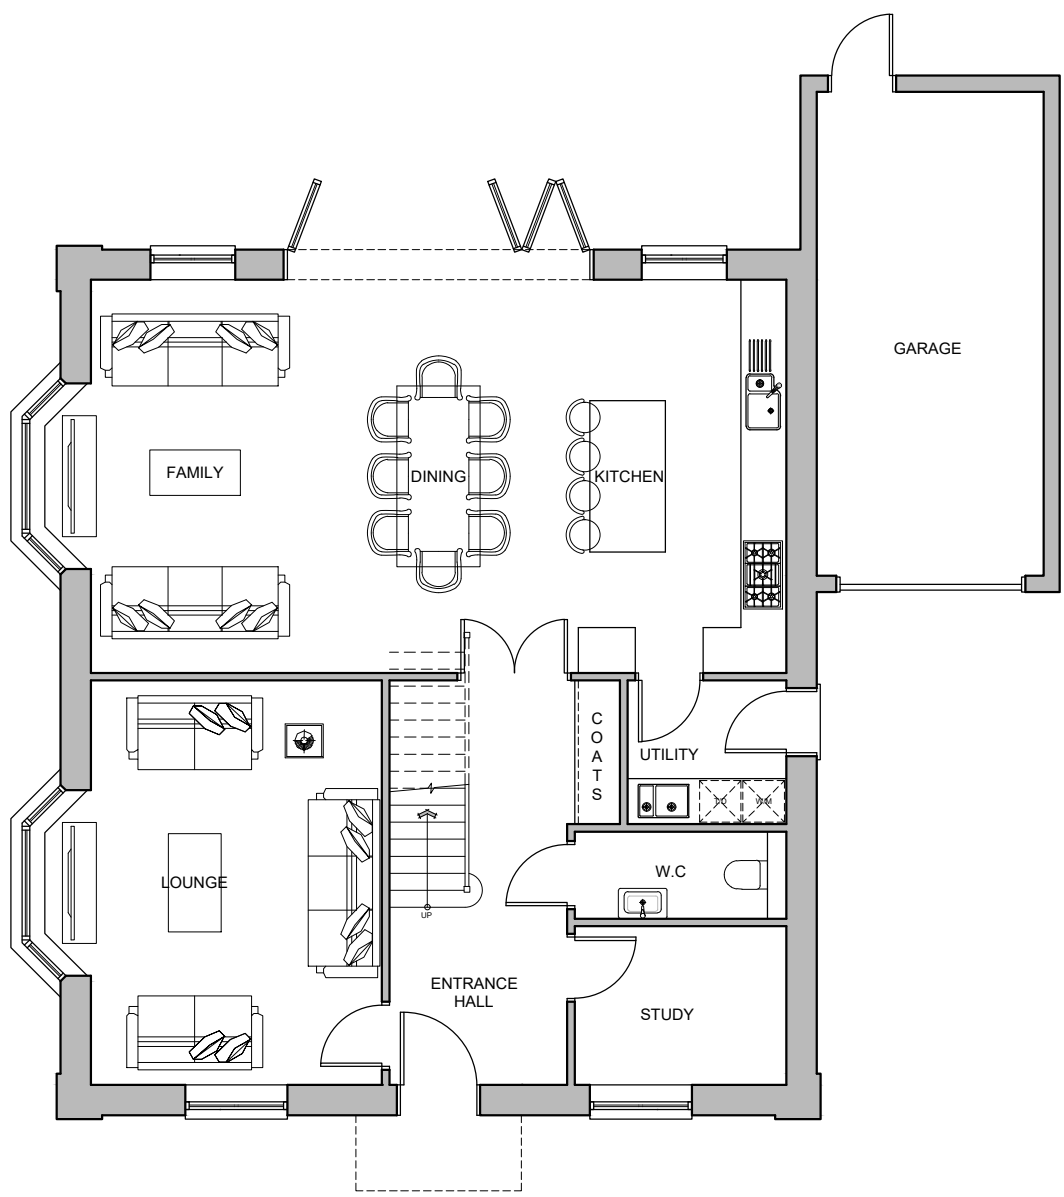

PLOTS 48
GROUND FLOOR PLAN
G.I.A 100m² (1076ft²)
TOTAL G.I.A. - 265m² (2852ft²)

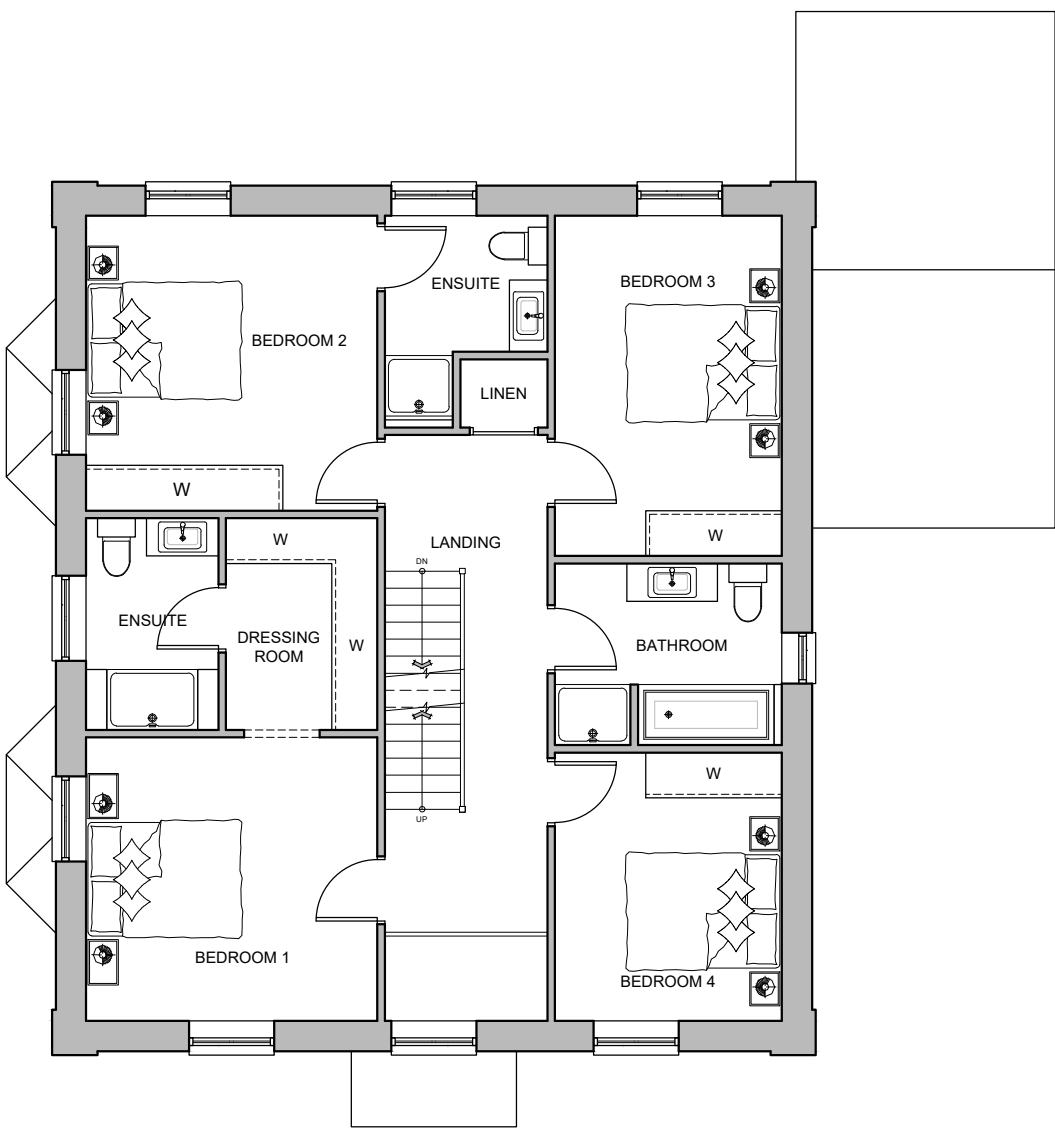

FIRST FLOOR PLAN
G.I.A 97.9m² (1054ft²)

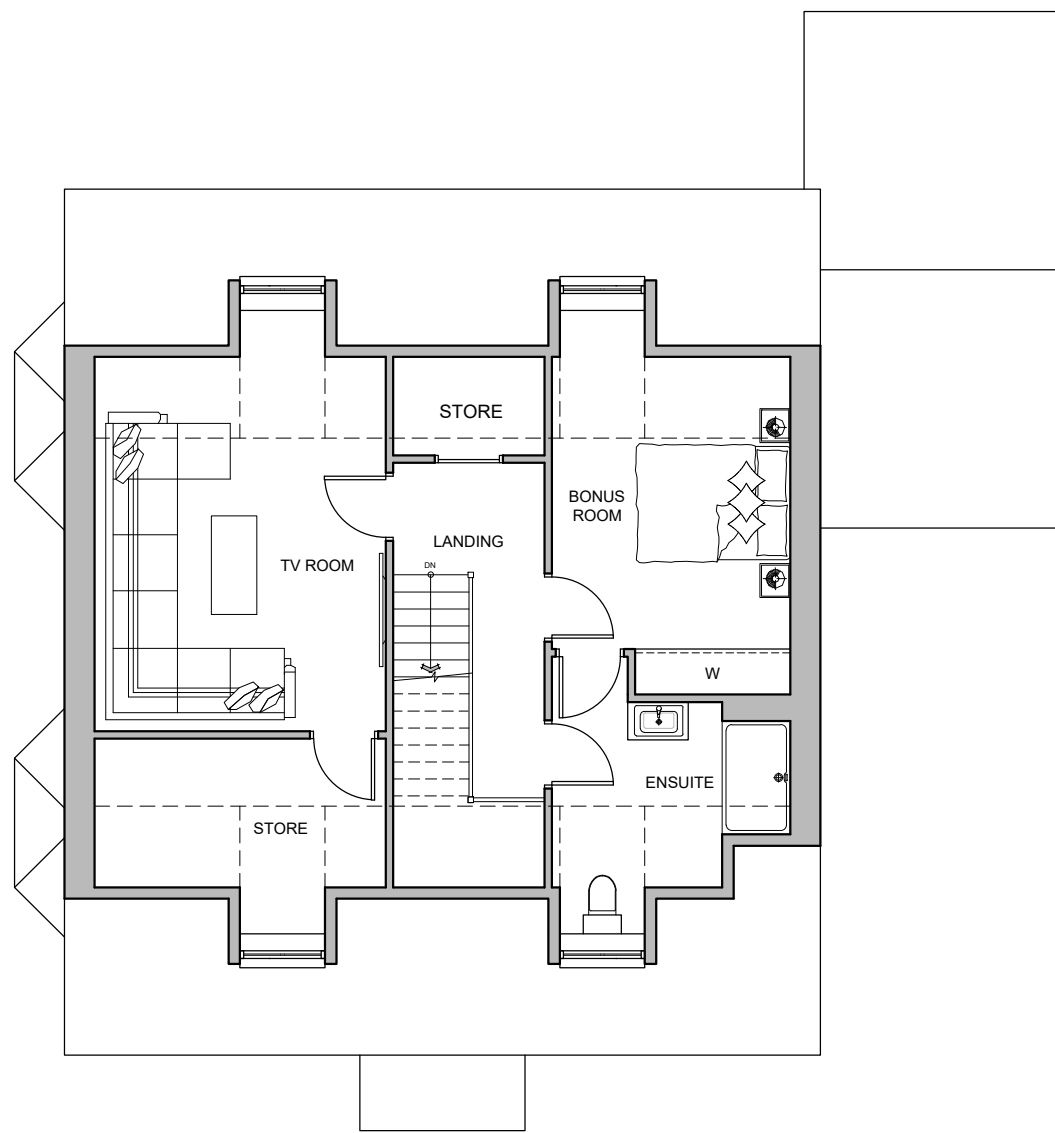

SECOND FLOOR PLAN
G.I.A 67 m² (721ft²)

Rev	Date	Detail	Drwn	Chk	
0	2m	4m	6m	8m	10m
0					100mm

SCALE 1:100

Status
PLANNING



ASCOT DESIGN
Timeless architecture

HEAD OFFICE
Ashurst Manor,
Ashurst Park, Church
Lane, Sunninghill,
Ascot, SL5 7DD
Tel: 01344 299 330

MANCHESTER
No. 1 Booths Park,
Chelford Road,
Knutsford,
WA16 9CS
Tel: 01565 743 772

LONDON
29 Farm Street,
Mayfair,
London,
W1J 8PL
Tel: 020 39940015

Email: info@ascotdesign.com
www.ascotdesign.com



Client
SONNING GOLF CLUB

Project Title
**LAND AT SONNING GOLF CLUB,
DUFFIELD ROAD, SONNING, RG4 6GJ**

Drawing Title
**PLOT 48
ELEVATIONS & FLOOR PLANS**

Scale 1:100 @ A1	Date JULY 2026	Drawn S.F	Rev
----------------------------	--------------------------	---------------------	-----

Drawing N°
25 - J4915 - 02 - 019


The Copyright in this document and design is confidential to
and the property of Ascot Design Limited.




PLOTS 32 - 36
FRONT ELEVATION



PLOTS 32 - 36
SIDE ELEVATION

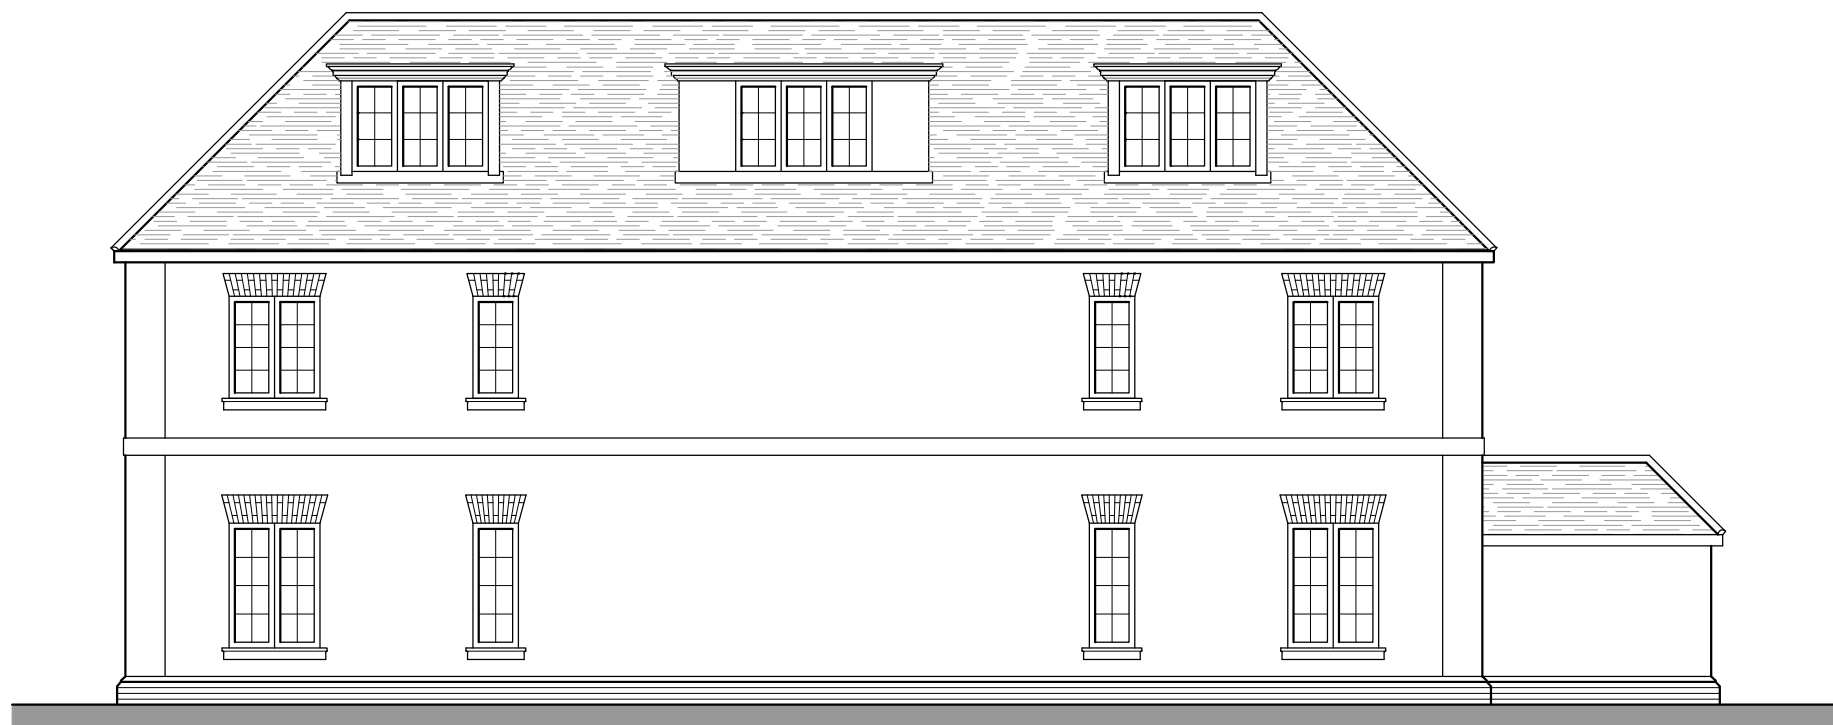

PLOTS 32 - 36
REAR ELEVATION

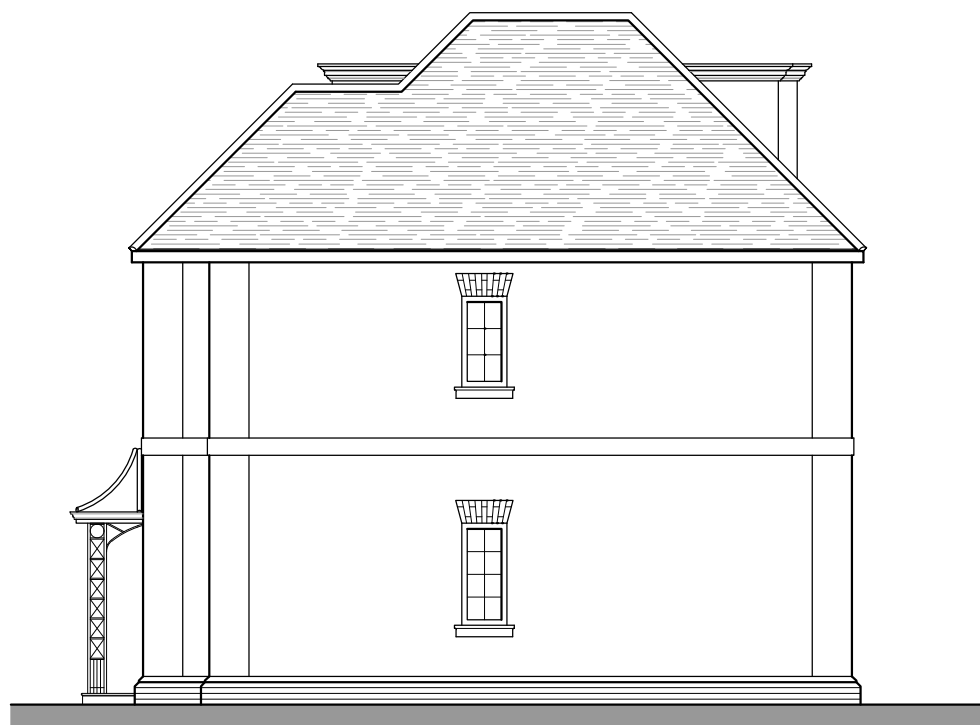

PLOTS 32 - 36
FLANK ELEVATION

Rev	Date	Detail	Drwn	Chk
0 2m 4m 6m 8m 10m				
0 100mm				
SCALE 1:100				

Status
PLANNING

**ASCOT DESIGN**
Timeless architecture

HEAD OFFICE
Ashurst Manor,
Ashurst Park, Church
Lane, Sunninghill,
Ascot, SL5 7DD
Tel: 01344 299 330

MANCHESTER
No. 1 Booths Park,
Chelford Road,
Knutsford,
WA16 9CS
Tel: 01565 743 772

LONDON
29 Farm Street,
Mayfair,
London,
W1J 3PL
Tel: 020 39940015

Email: info@ascotdesign.com
www.ascotdesign.com



Client
SONNING GOLF CLUB


Project Title
**LAND AT SONNING GOLF CLUB,
DUFFIELD ROAD, SONNING, RG4 6GJ**

Drawing Title
**PLOTS 32 - 36
ELEVATIONS**

Scale 1:100 @ A1	Date JULY 2026	Drawn S.F	Rev
----------------------------	--------------------------	---------------------	-----


Drawing N°
25 - J4915 - 02 - 010

The Copyright in this document and design is confidential to
and the property of Ascot Design Limited.

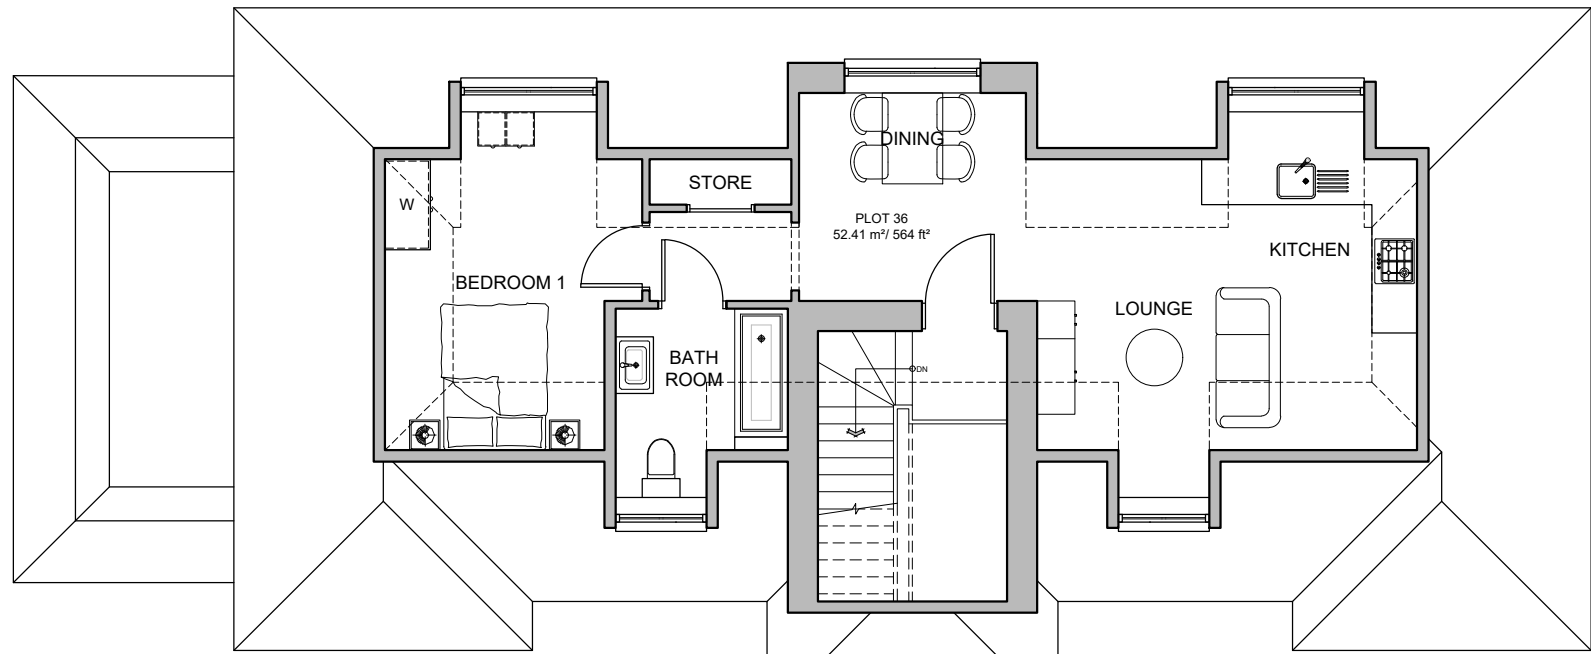


PLOTS 32 - 36
SECOND FLOOR PLAN

2400 Ceiling Line -----

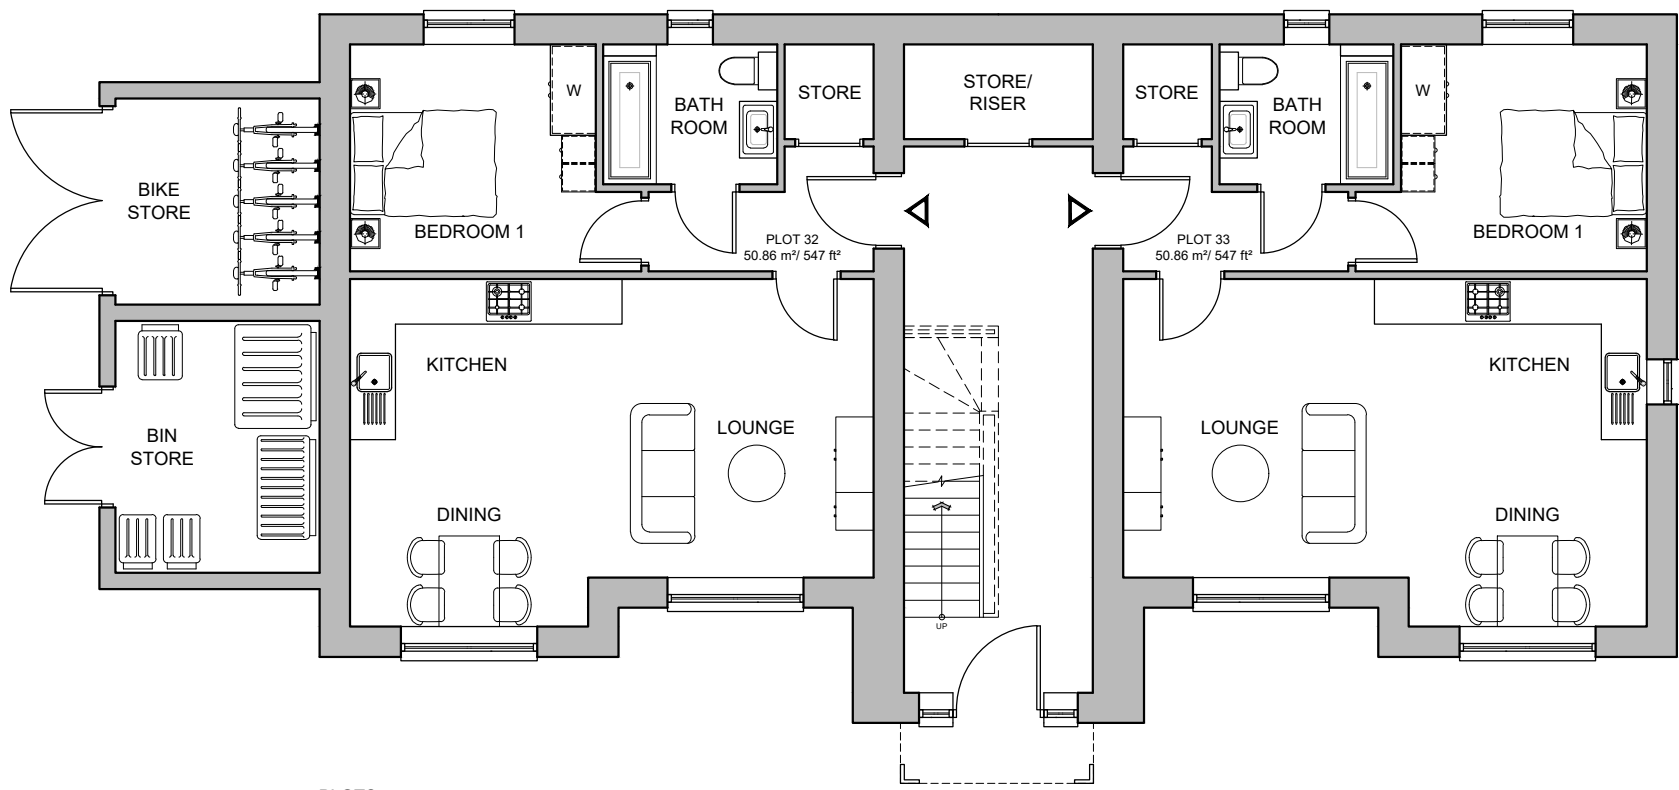

PLOTS 32 - 36
GROUND FLOOR PLAN

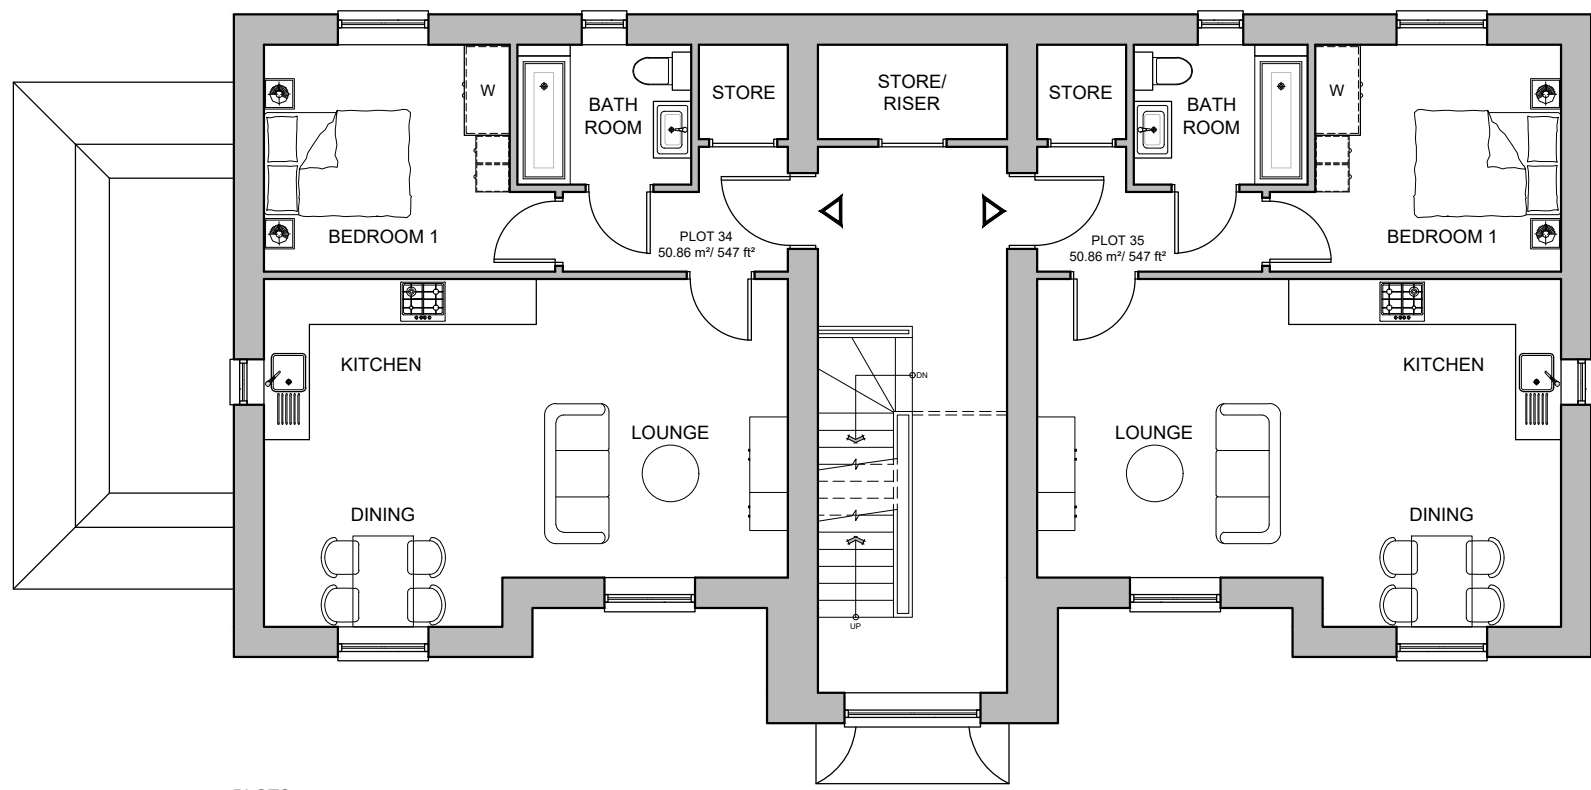

PLOTS 32 - 36
FIRST FLOOR PLAN

Rev	Date	Detail	Drwn	Chk	
0	2m	4m	6m	8m	10m
					
0 100mm					
SCALE 1:100					

Status
PLANNING

**ASCOT DESIGN**
Timeless architecture

HEAD OFFICE
Ashurst Manor,
Ashurst Park, Church
Lane, Sunninghill,
Ascot, SL5 7DD
Tel: 01344 299 330

MANCHESTER
No. 1 Booths Park,
Chelford Road,
Knutsford,
WA16 9CS
Tel: 01565 743 772

LONDON
29 Farm Street,
Mayfair,
London,
W1J 3RL
Tel: 020 39940015

Email: info@ascotdesign.com
www.ascotdesign.com



Client
SONNING GOLF CLUB

Project Title
**LAND AT SONNING GOLF CLUB,
DUFFIELD ROAD, SONNING, RG4 6GJ**

Drawing Title
**PLOTS 32 - 36
FLOOR PLANS**


Scale	Date	Drawn	Rev
1:100 @ A1	JULY 2026	S.F	

Drawing N°
25 - J4915 - 02 - 011

The Copyright in this document and design is confidential to
and the property of Ascot Design Limited.




PLOT 37 - 38
SIDE ELEVATION

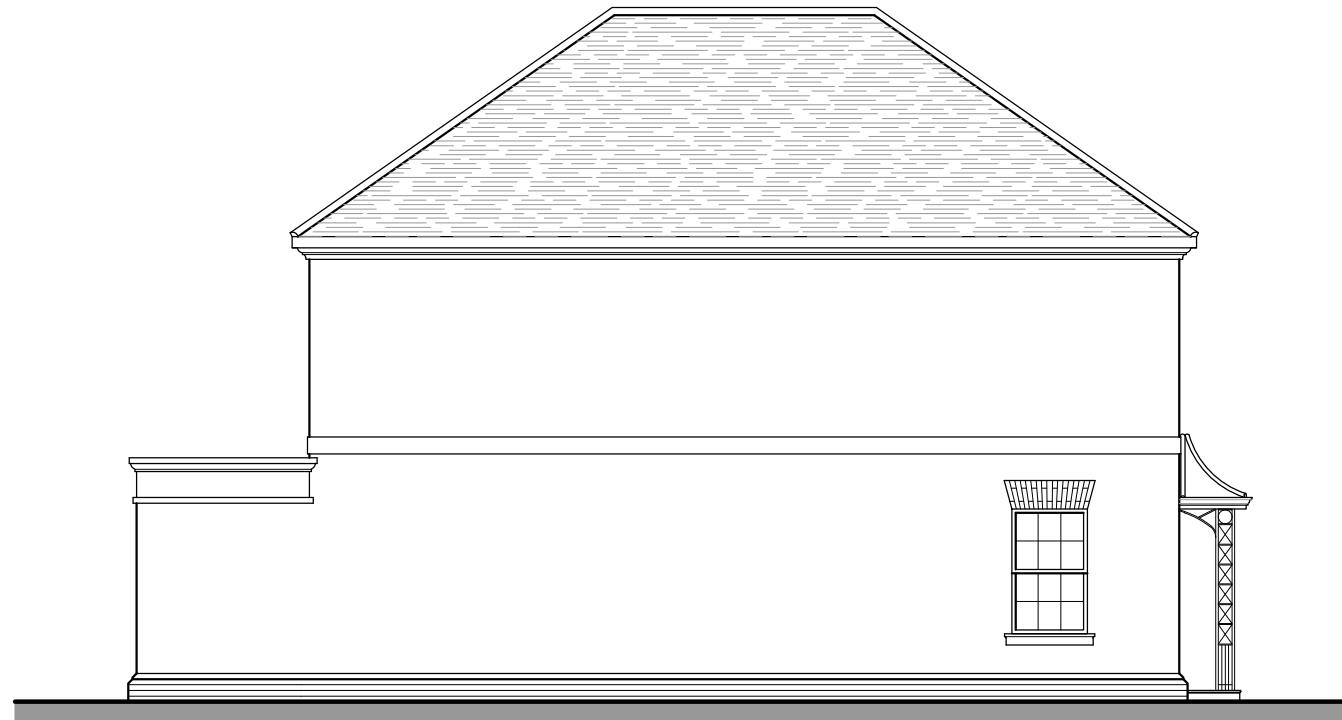


PLOT 37-38
SIDE ELEVATION




PLOT 37-38
REAR ELEVATION

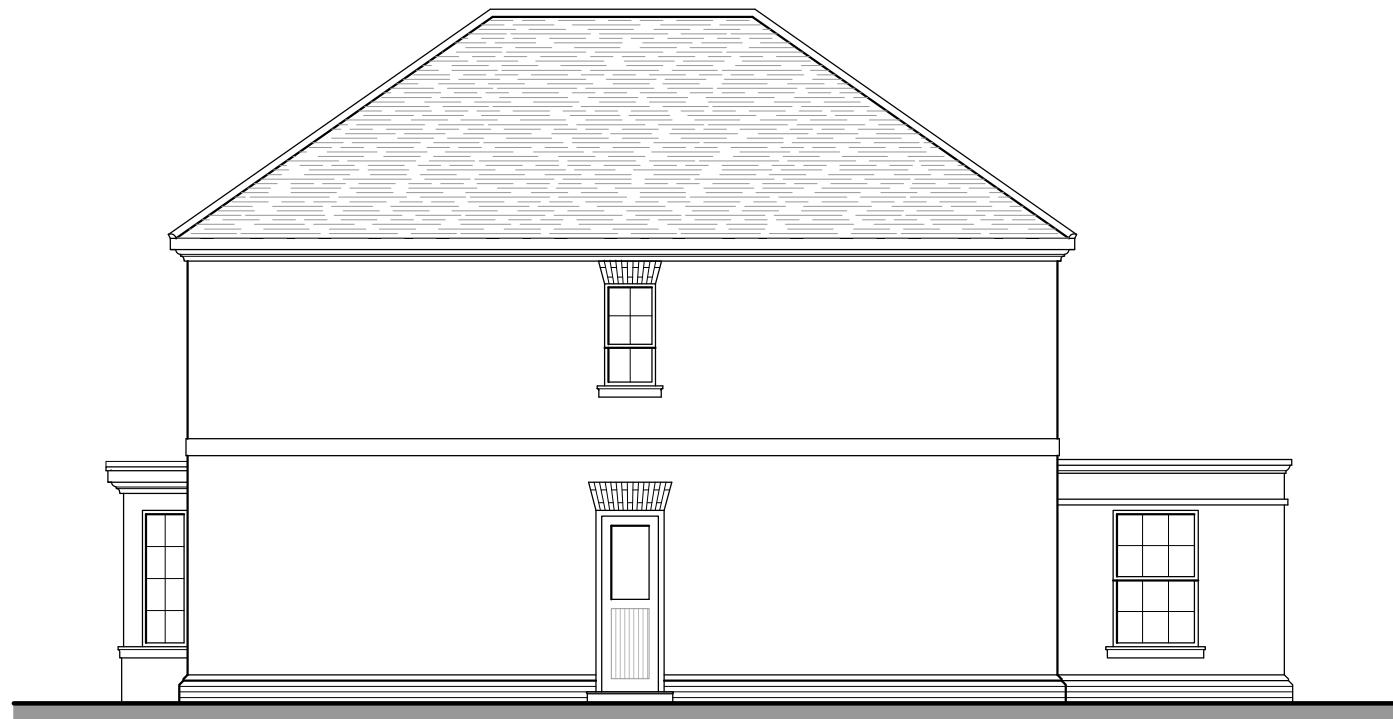

PLOT 37-38
FLANK ELEVATION

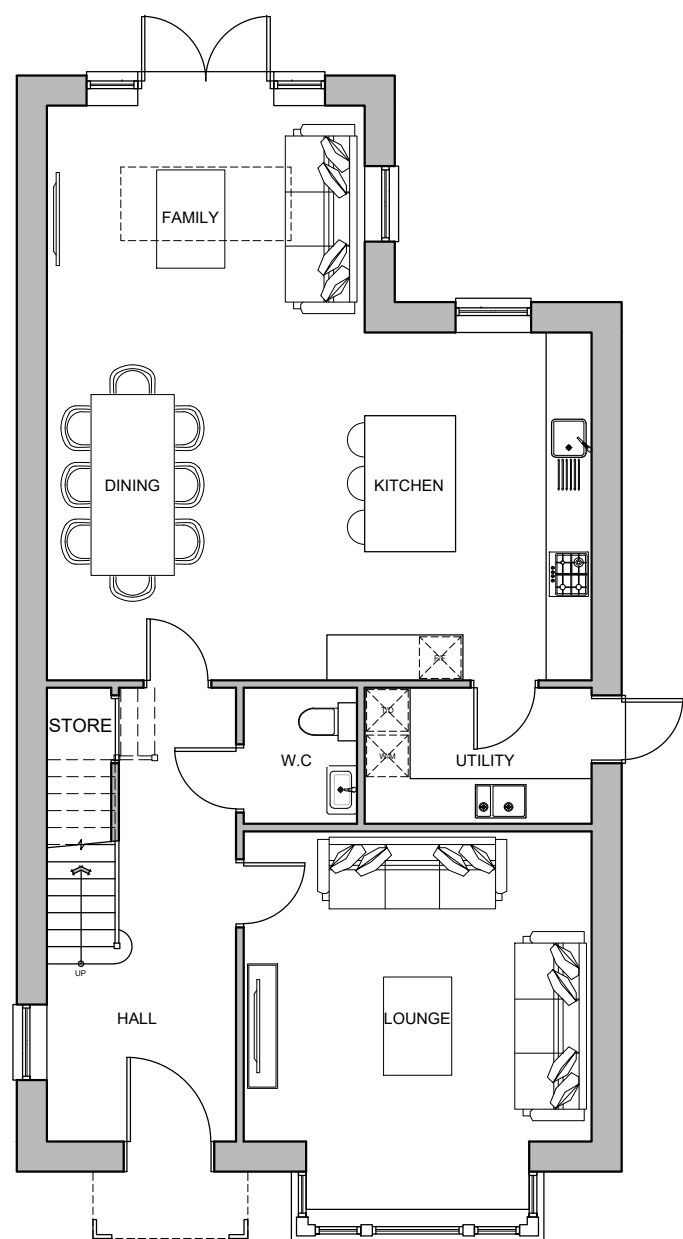

PLOT 37 - 38
GROUND FLOOR PLAN
G.I.A 92.2m² (992ft²)
TOTAL G.I.A - 169.2m² (1821ft²)

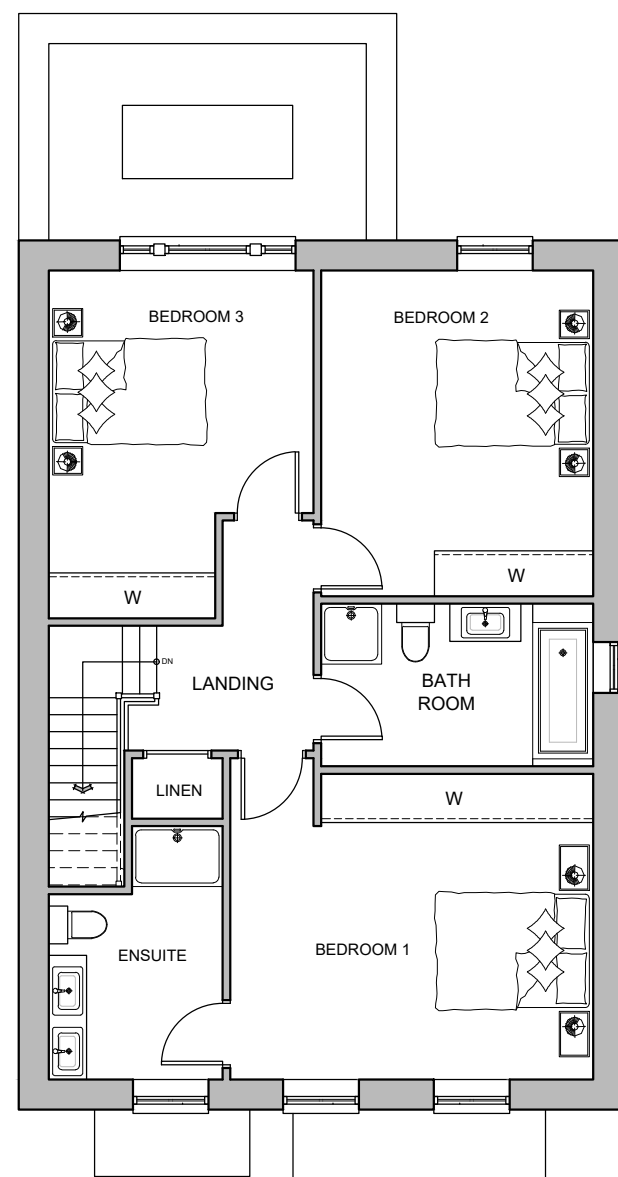

PLOT 37 - 38
FIRST FLOOR PLAN
G.I.A 77m² (829ft²)

Rev	Date	Detail	Drwn	Chk
0				
0 2m 4m 6m 8m 10m				
0 100mm				
SCALE 1:100				

Status
PLANNING

**ASCOT DESIGN**
Timeless architecture

HEAD OFFICE
Ashurst Manor,
Lane, Sunninghill,
Ascot, SL5 7DD
Tel: 01344 299 330

MANCHESTER
No. 1 Booths Park,
Chelford Road,
Knutsford,
WA16 6GS
Tel: 01565 743 772

LONDON
29 Farm Street,
Mayfair,
London,
W1J 8RL
Tel: 020 39940015

Email: info@ascotdesign.com
www.ascotdesign.com



Client
SONNING GOLF CLUB

Project Title
LAND AT SONNING GOLF CLUB, DUFFIELD ROAD, SONNING, RG4 6GJ

Drawing Title
PLOTS 37 & 38 ELEVATIONS & FLOOR PLANS


Scale	Date	Drawn	Rev
1:100 @ A1	JULY 2026	S.F	

Drawing N°:
25 - J4915 - 02 - 012

The Copyright in this document and design is confidential to
and the property of Ascot Design Limited.




PLOT 40
FRONT ELEVATION

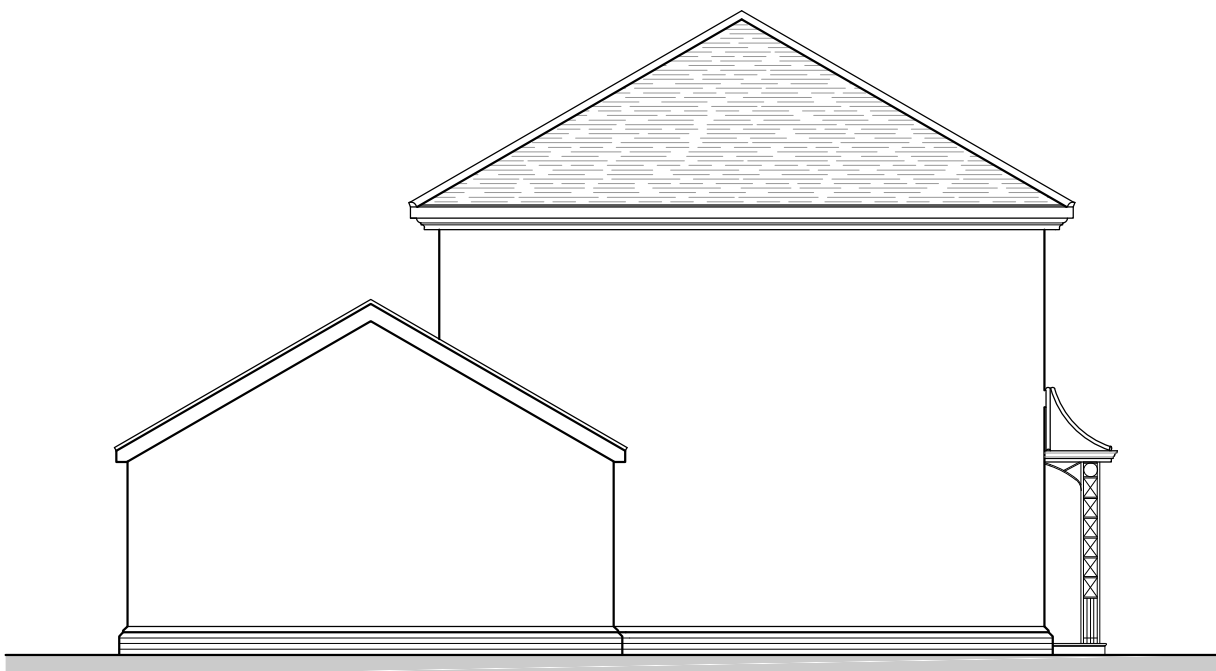


PLOT 40
SIDE ELEVATION




PLOT 40
REAR ELEVATION

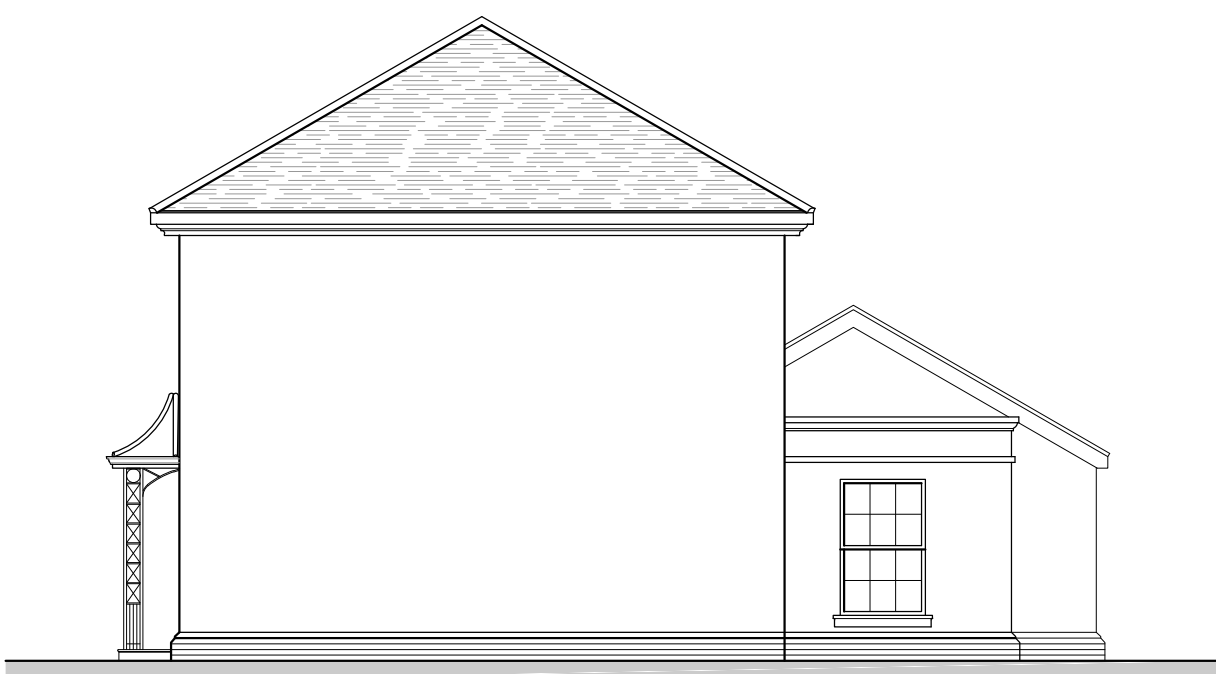

PLOT 40
FLANK ELEVATION

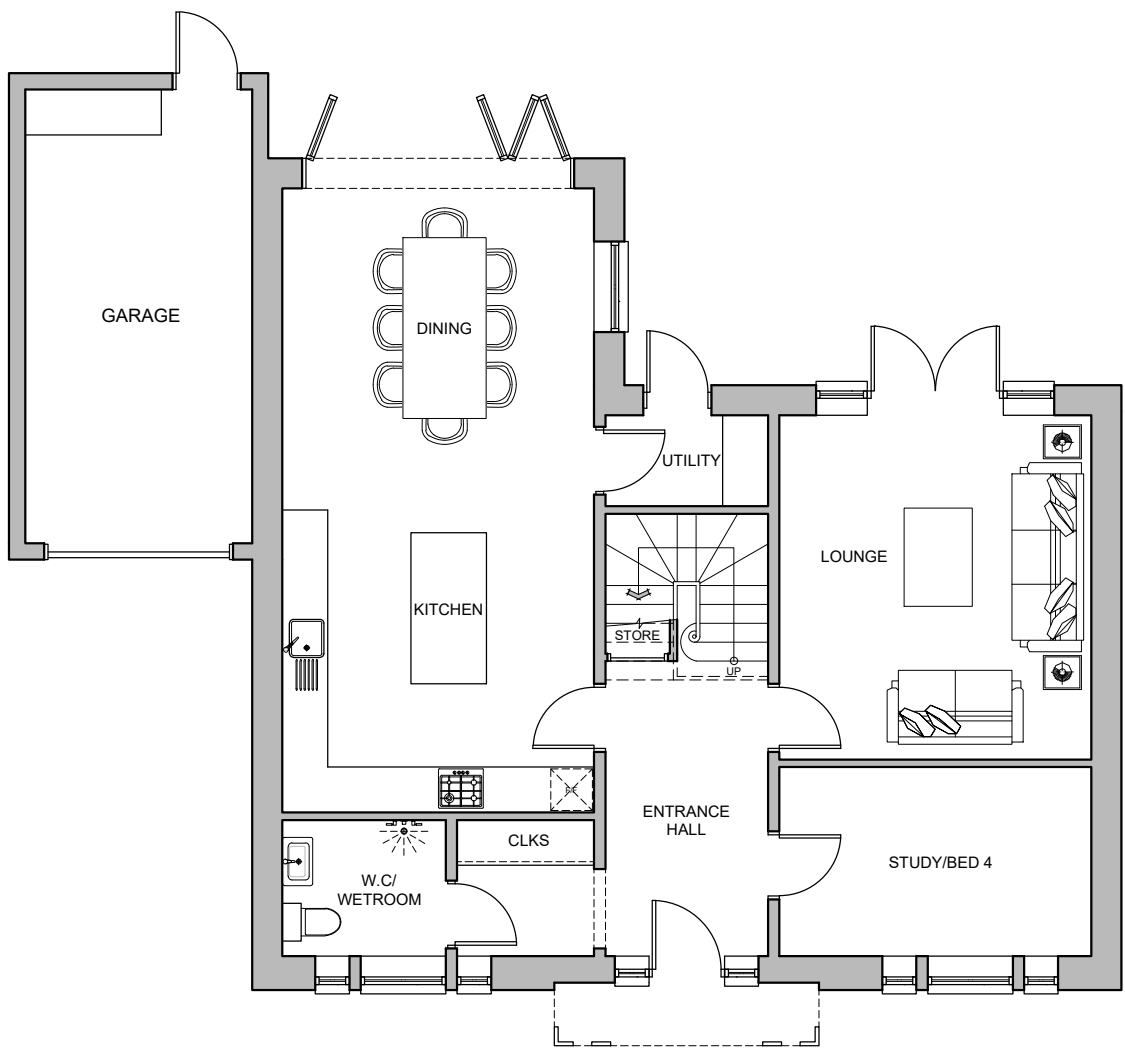

PLOT 40
GROUND FLOOR PLAN
G.I.A 88.8m² (956ft²)
TOTAL G.I.A - 165.3m² (1779ft²)

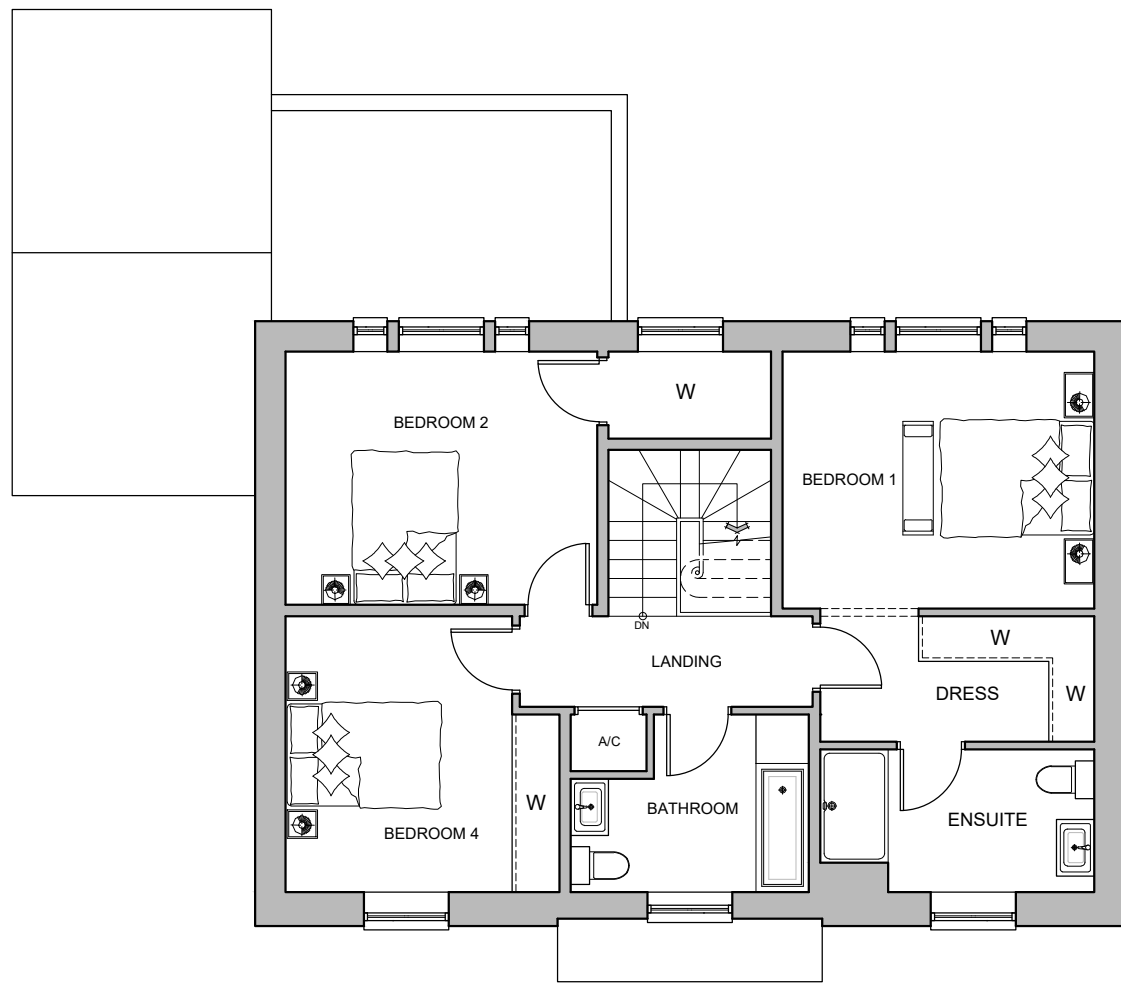

PLOT 40
FIRST FLOOR PLAN
G.I.A 76.5m² (823ft²)

Rev	Date	Detail	Drwn	Chk	
0	2m	4m	6m	8m	10m
					100mm

SCALE 1:100

Status
PLANNING

**ASCOT DESIGN**
Timeless architecture

HEAD OFFICE
Ashurst Manor,
Ashurst Park, Church
Lane, Sunninghill,
Ascot, SL5 7DD
Tel: 01344 299 330

MANCHESTER
No. 1 Booths Park,
Chelford Road,
Knutsford,
WA16 9CS
Tel: 01565 743 772

LONDON
29 Farm Street,
Mayfair,
London,
W1J 5RL
Tel: 020 39940015

Email: info@ascotdesign.com
www.ascotdesign.com



Client
SONNING GOLF CLUB

Project Title
**LAND AT SONNING GOLF CLUB,
DUFFIELD ROAD, SONNING, RG4 6GJ**

Drawing Title
**PLOT 40
ELEVATIONS & FLOOR PLANS**


Scale 1:100 @ A1	Date JULY 2026	Drawn S.F	Rev
----------------------------	--------------------------	---------------------	-----

Drawing N°
25 - J4915 - 02 - 013

The Copyright in this document and design is confidential to
and the property of Ascot Design Limited.



PLOT 43
FRONT ELEVATION

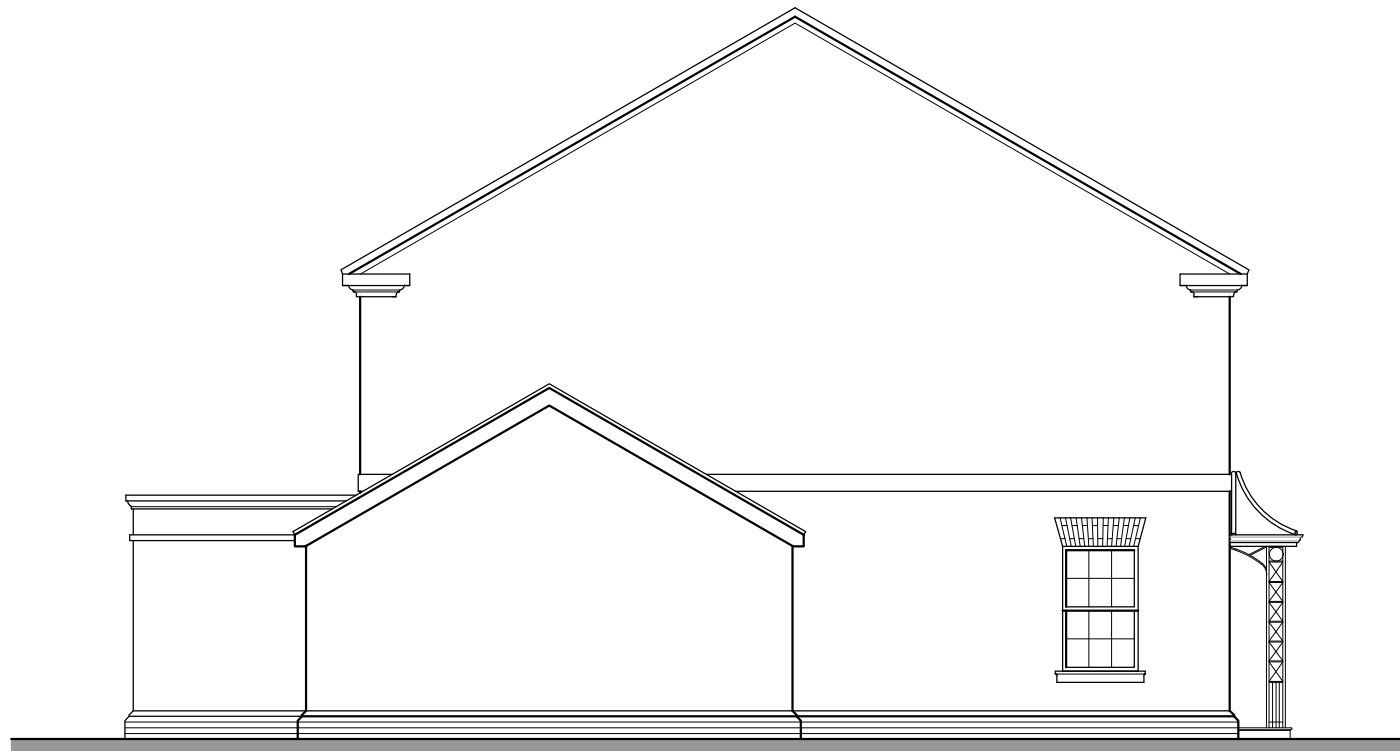


PLOT 43
SIDE ELEVATION




PLOT 43
REAR ELEVATION



PLOT 43
FLANK ELEVATION

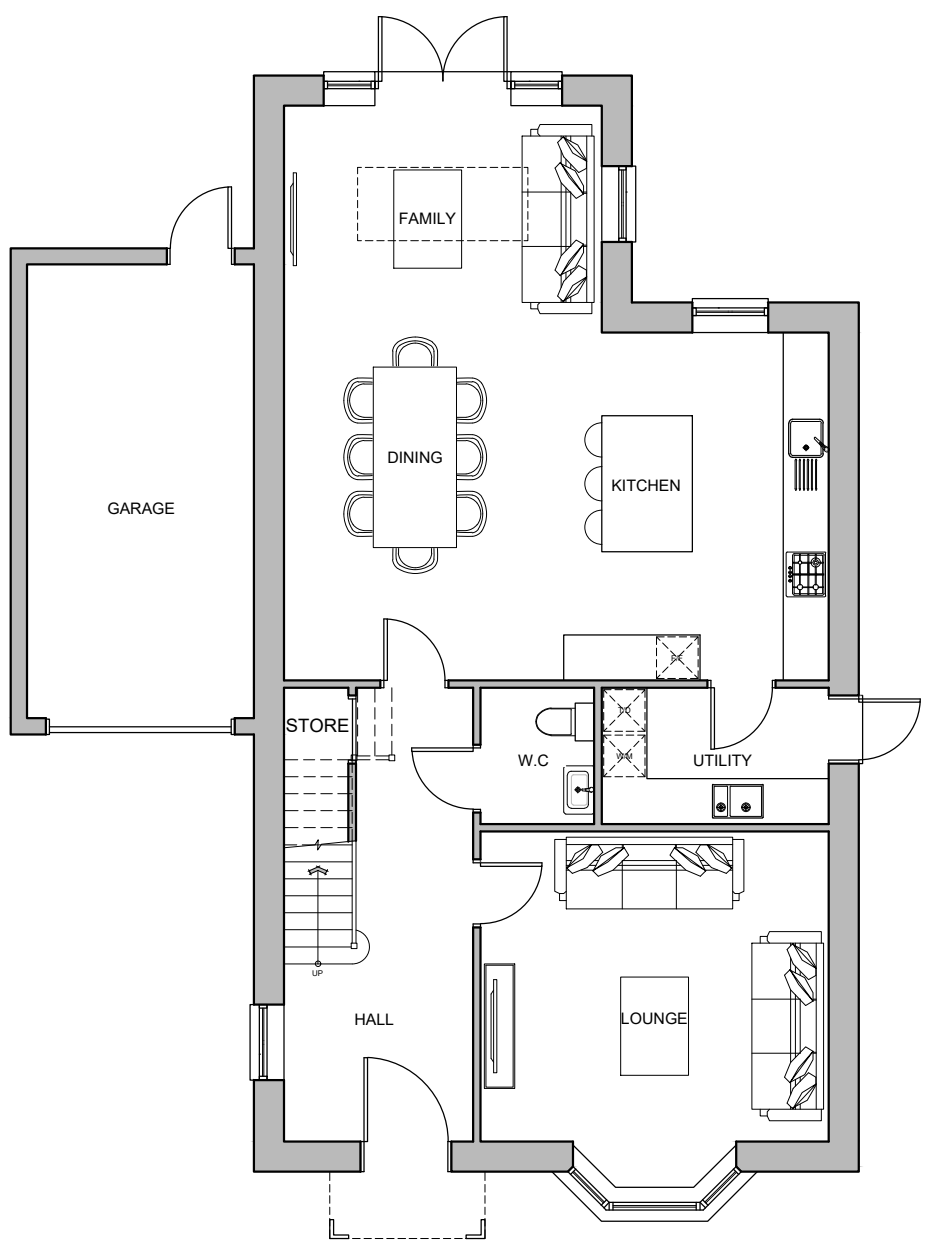

PLOT 43
GROUND FLOOR PLAN
G.I.A 90.6m² (975R)
TOTAL G.I.A - 167.6m² (1804R)

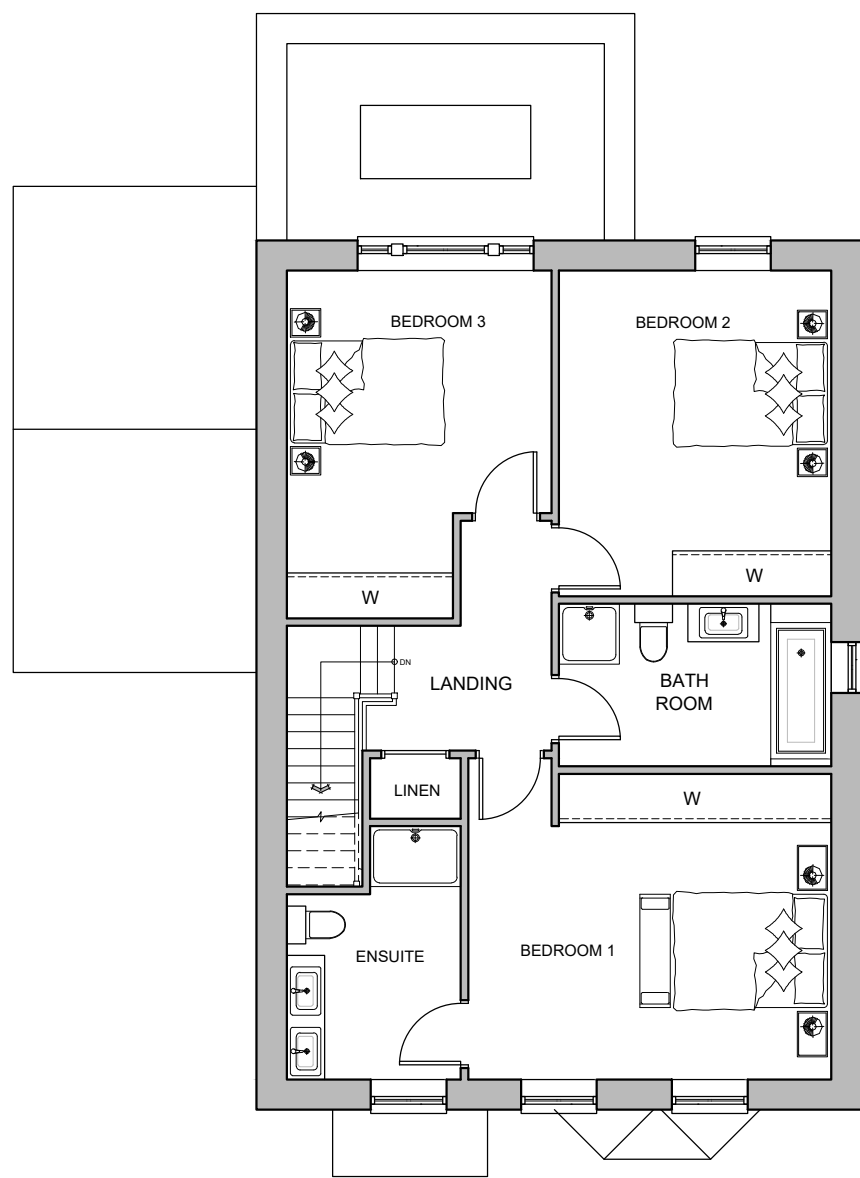

PLOT 43
FIRST FLOOR PLAN
G.I.A 77m² (829R)

Rev	Date	Detail	Drwn	Chk
0				
0		2m	4m	6m
0		8m	10m	
0		100mm		

SCALE 1:100

Status
PLANNING

**ASCOT DESIGN**
Timeless architecture

HEAD OFFICE
Ashurst Manor,
Ashurst Park, Church
Lane, Sunninghill,
Ascot, SL5 7DD
Tel: 01344 299 330

MANCHESTER
No. 1 Booths Park,
Chelford Road,
Knutsford,
WA16 9CS
Tel: 01565 743 772

LONDON
29 Farm Street,
Mayfair,
London,
W1J 8PL
Tel: 020 39940015

Email: info@ascotdesign.com
www.ascotdesign.com



Client
SONNING GOLF CLUB

Project Title
**LAND AT SONNING GOLF CLUB,
DUFFIELD ROAD, SONNING, RG4 6GJ**

Drawing Title
**PLOT 43
ELEVATIONS & FLOOR PLANS**


Scale	Date	Drawn	Rev
1:100 @ A1	JULY 2026	S.F	

Drawing N°
25 - J4915 - 02 - 016

The Copyright in this document and design is confidential to
and the property of Ascot Design Limited.




PLOTS 44, 47, 49 & 50
FRONT ELEVATION

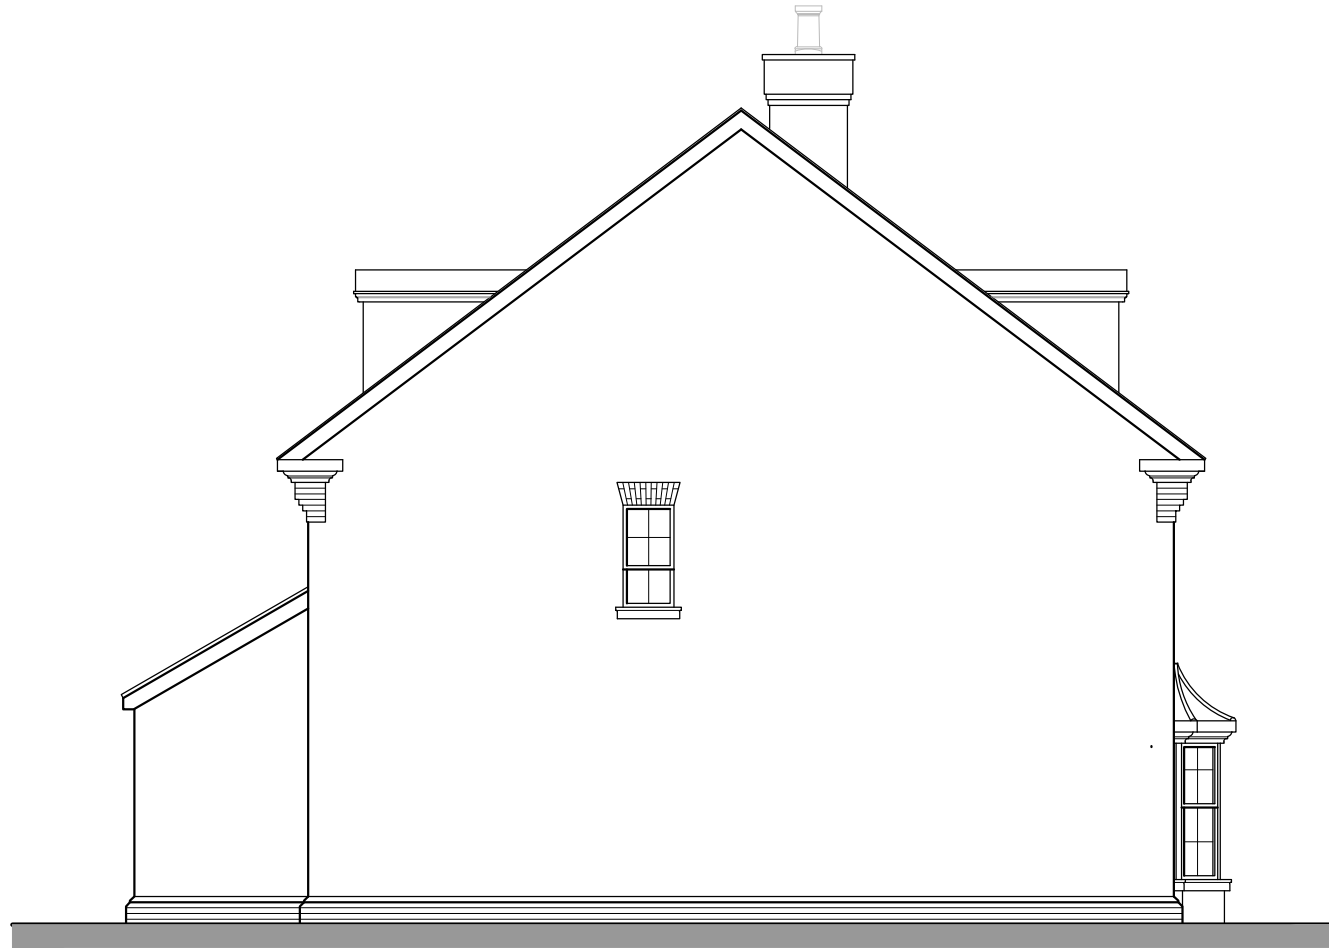


PLOTS 44, 47, 49 & 50
SIDE ELEVATION




PLOTS 44, 47, 49 & 50
REAR ELEVATION

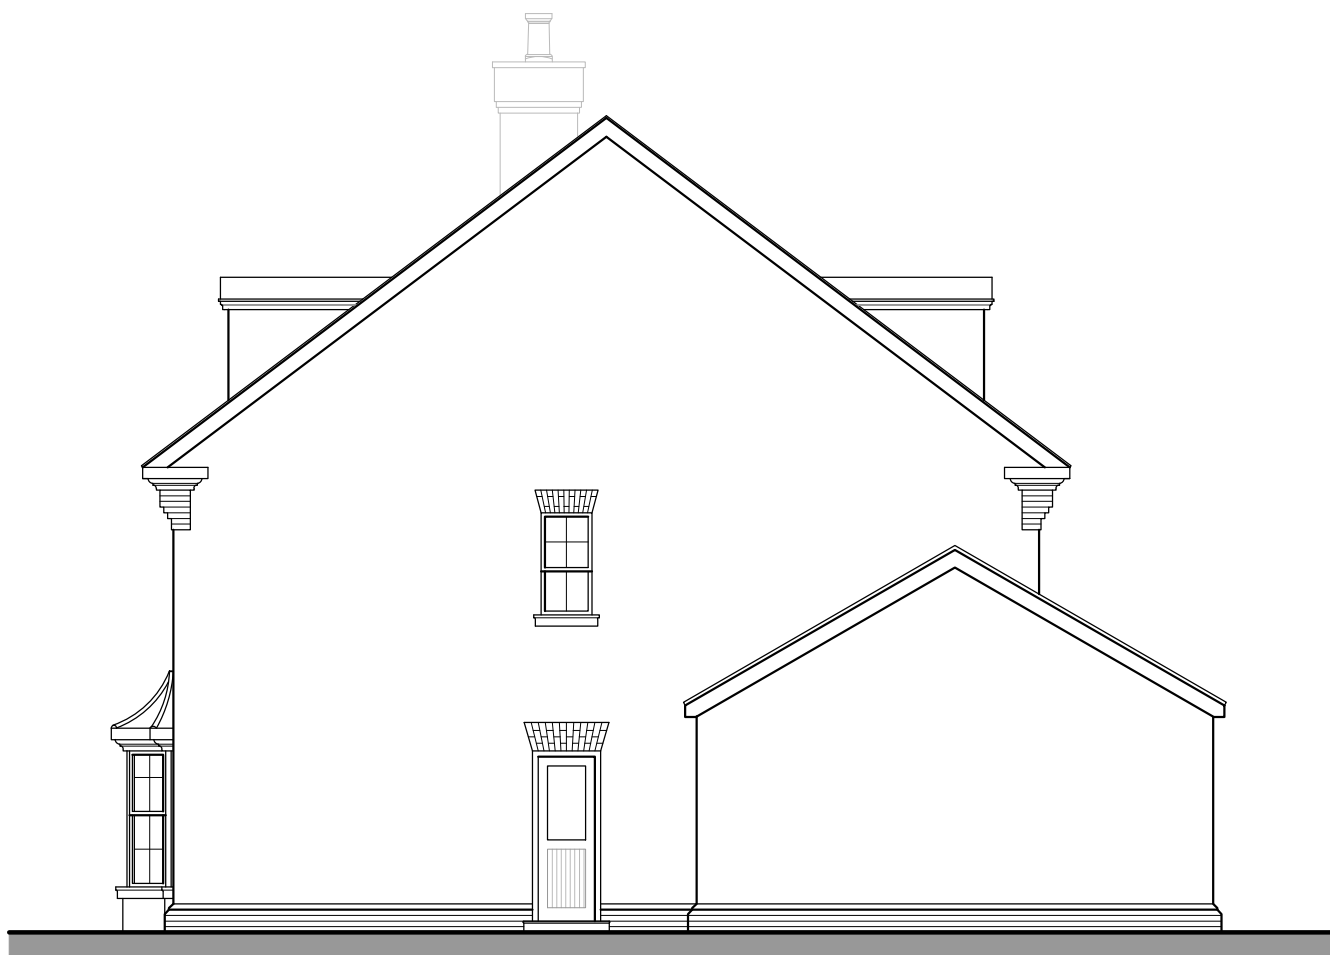


PLOTS 44, 47, 49 & 50
FLANK ELEVATION

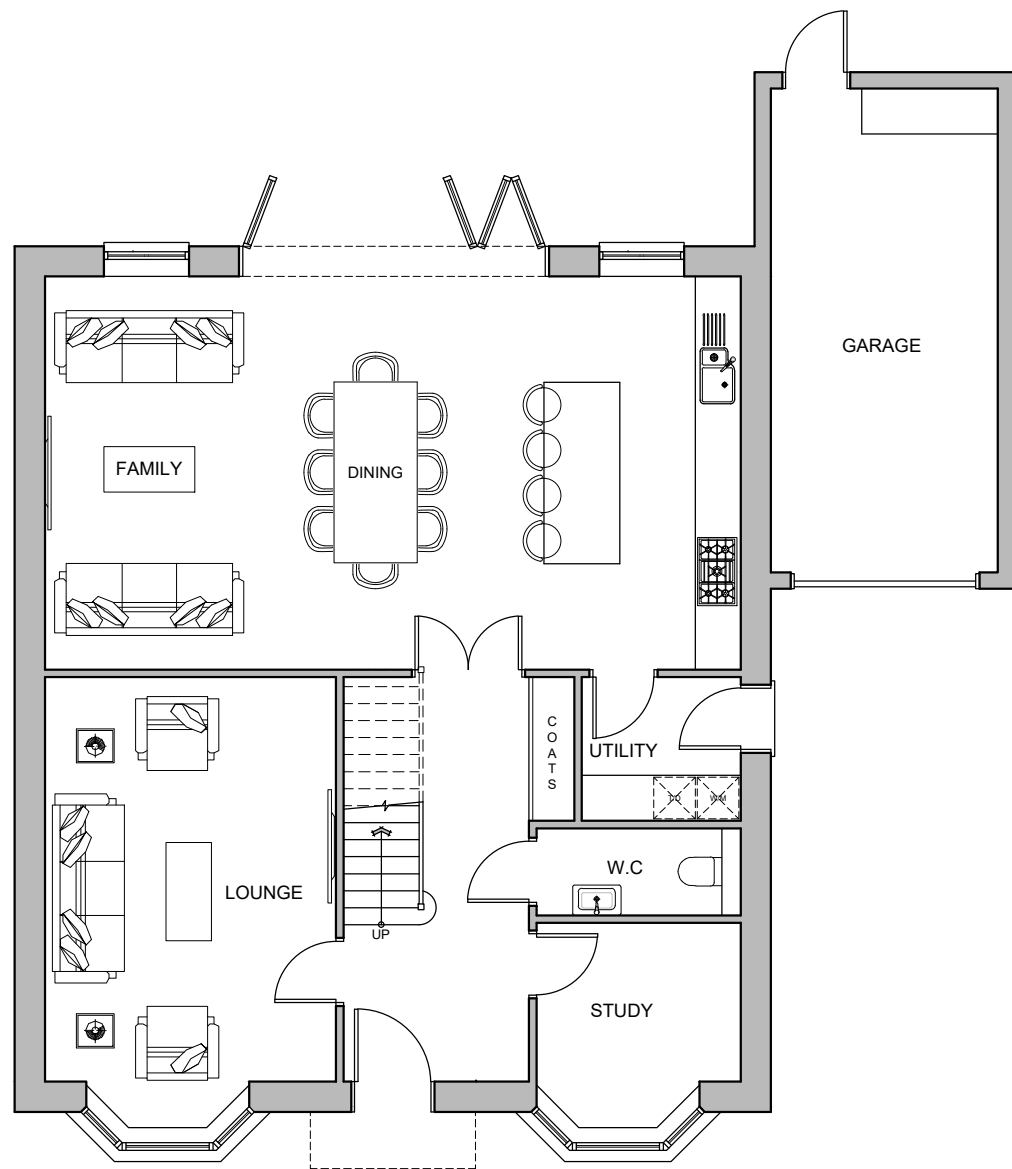

PLOTS 44, 47, 49 & 50
GROUND FLOOR PLAN
G.I.A 100m² (1076ft²)
TOTAL G.I.A - 267.3m² (2877ft²)

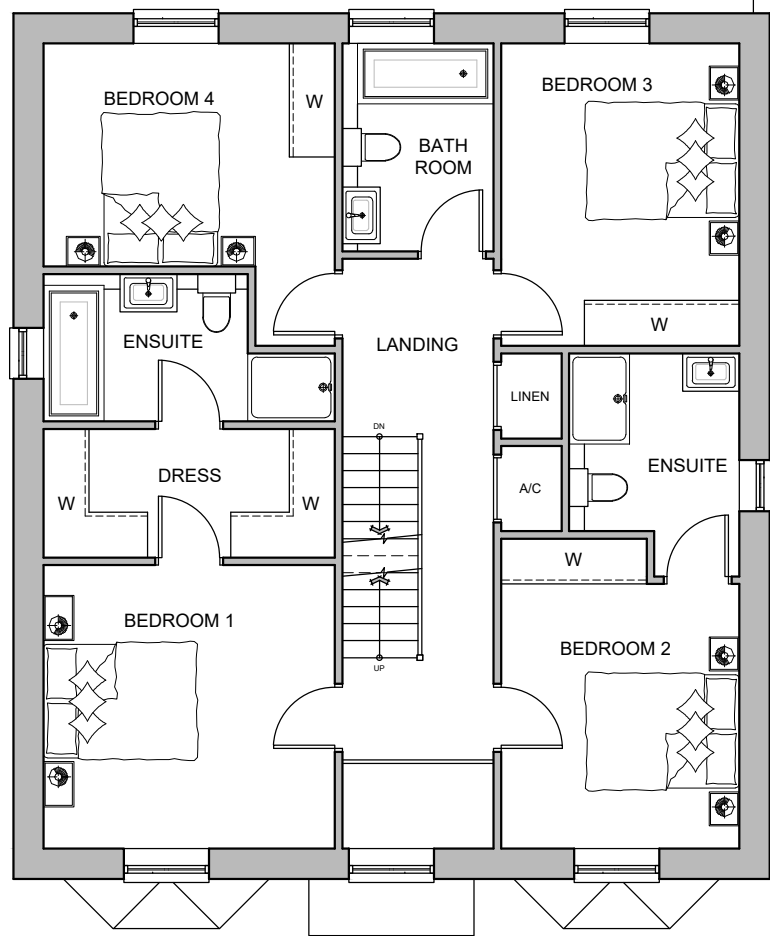

FIRST FLOOR PLAN
G.I.A 98m² (1055ft²)

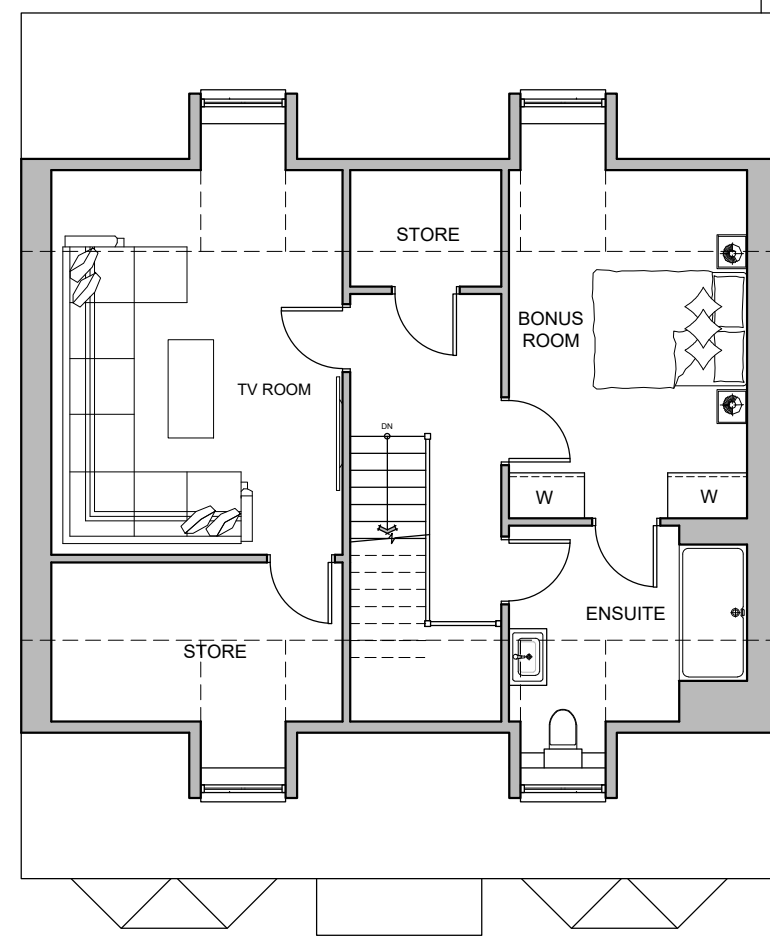

SECOND FLOOR PLAN
G.I.A 69.3 m² (746ft²)

Rev	Date	Detail	Drawn	Chk
0				

0 2m 4m 6m 8m 10m
0 100mm
SCALE 1:100

Status
PLANNING

**ASCOT DESIGN**
Timeless architecture

HEAD OFFICE
Ashurst Manor,
Ashurst Park, Church
Lane, Sunninghill,
Ascot, SL5 7DD
Tel: 01344 299 330

MANCHESTER
No. 1 Booths Park,
Chelford Road,
Knutsford,
WA16 9GS
Tel: 01565 743 772

LONDON
29 Farm Street,
Mayfair,
London,
W1J 8RL
Tel: 020 39940015

Email: info@ascotdesign.com
www.ascotdesign.com



Client
SONNING GOLF CLUB

Project Title
LAND AT SONNING GOLF CLUB, DUFFIELD ROAD, SONNING, RG4 6GJ

Drawing Title
PLOTS 44, 47, 49 & 50 ELEVATIONS & FLOOR PLANS

Scale	Date	Drawn	Rev
1:100 @ A1	JULY 2026	S.F	

Drawing N°:
25 - J4915 - 02 - 017

The Copyright in this document and design is confidential to
and the property of Ascot Design Limited.



PLOT 45
FRONT ELEVATION




SIDE ELEVATION




REAR ELEVATION




FLANK ELEVATION

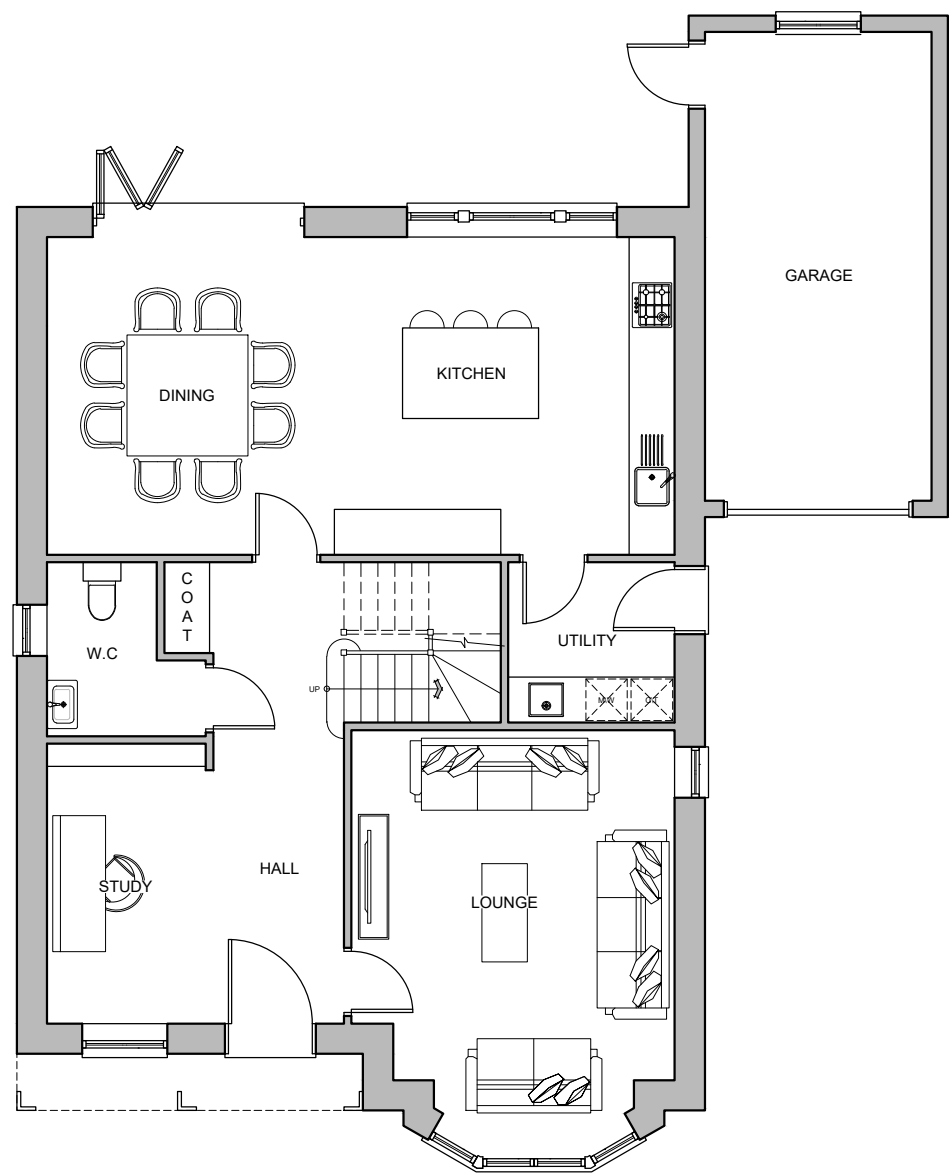

PLOT 45
GROUND FLOOR PLAN
G.I.A 90.8m² (977ft²)
TOTAL G.I.A - 233.6m² (2514ft²)

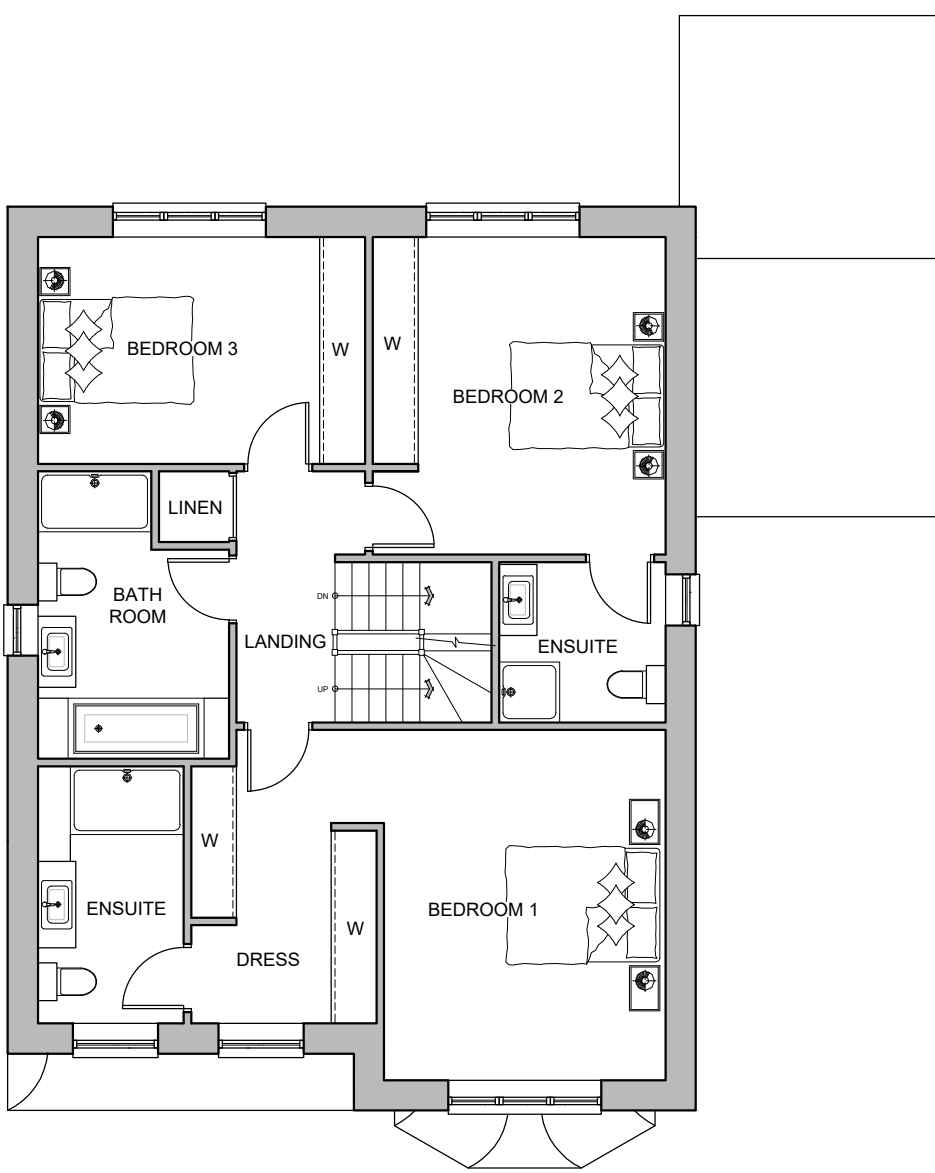

PLOT 45
FIRST FLOOR PLAN
G.I.A 89.1m² (959ft²)

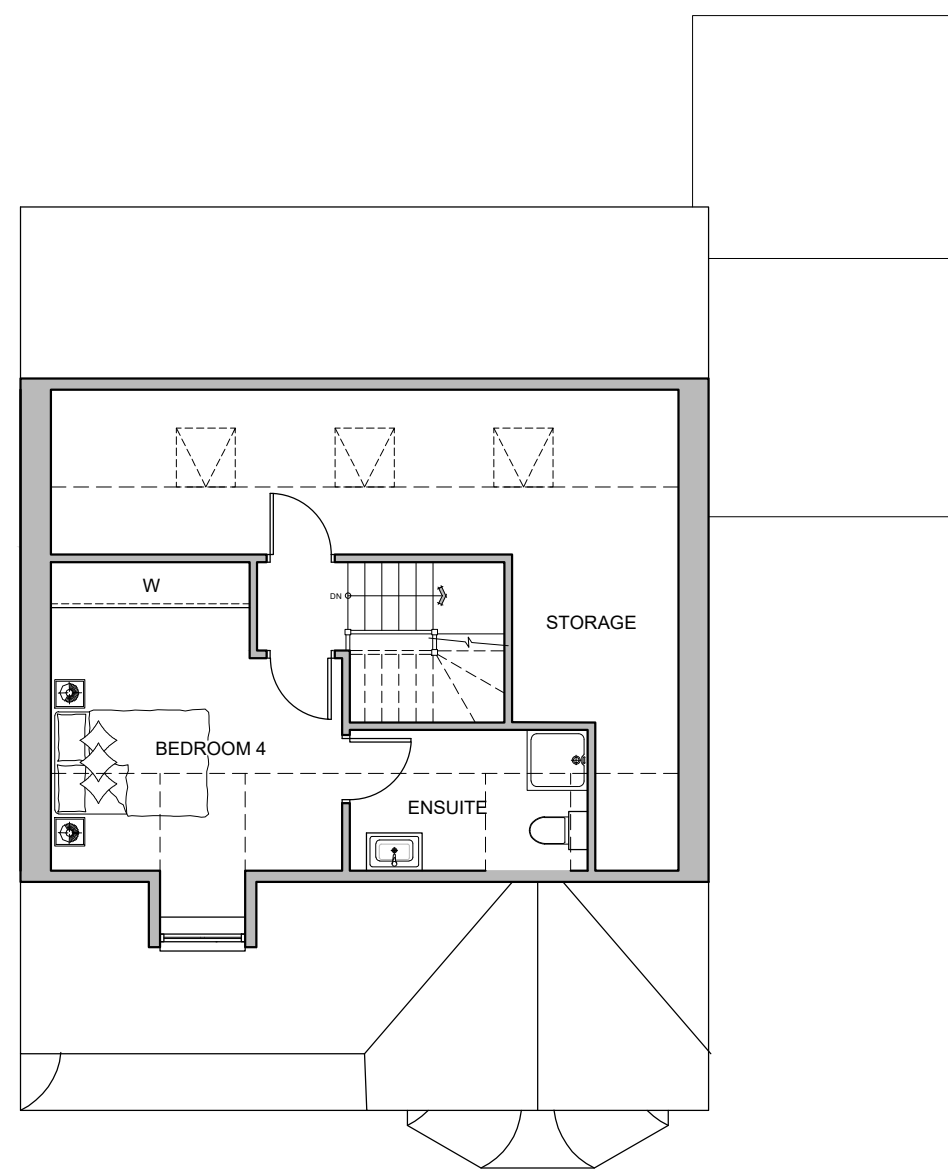

PLOT 45
SECOND FLOOR PLAN
G.I.A 53.7m² (578ft²)

Rev	Date	Detail	Drwn	Chk
0				

0 2m 4m 6m 8m 10m
0 100mm
SCALE 1:100

Status
PLANNING



ASCOT DESIGN
Timeless architecture

HEAD OFFICE
Ashurst Manor,
Ashurst Park, Church
Lane, Sunninghill,
Ascot, SL5 7DD
Tel: 01344 299 330

MANCHESTER
No. 1 Booths Park,
Chelford Road,
Knutsford,
WA16 9CS
Tel: 01565 743 772

LONDON
29 Farm Street,
Mayfair,
London,
W1J 5RL
Tel: 020 39940015

Email: info@ascotdesign.com
www.ascotdesign.com

Client
SONNING GOLF CLUB

Project Title
LAND AT SONNING GOLF CLUB, DUFFIELD ROAD, SONNING, RG4 6GJ

Drawing Title
PLOT 45 ELEVATIONS & FLOOR PLANS

Scale	Date	Drawn	Rev
1:100 @ A1	JULY 2026	S.F	

Drawing N°
25 - J4915 - 02 - 018

The Copyright in this document and design is confidential to
and the property of Ascot Design Limited.