



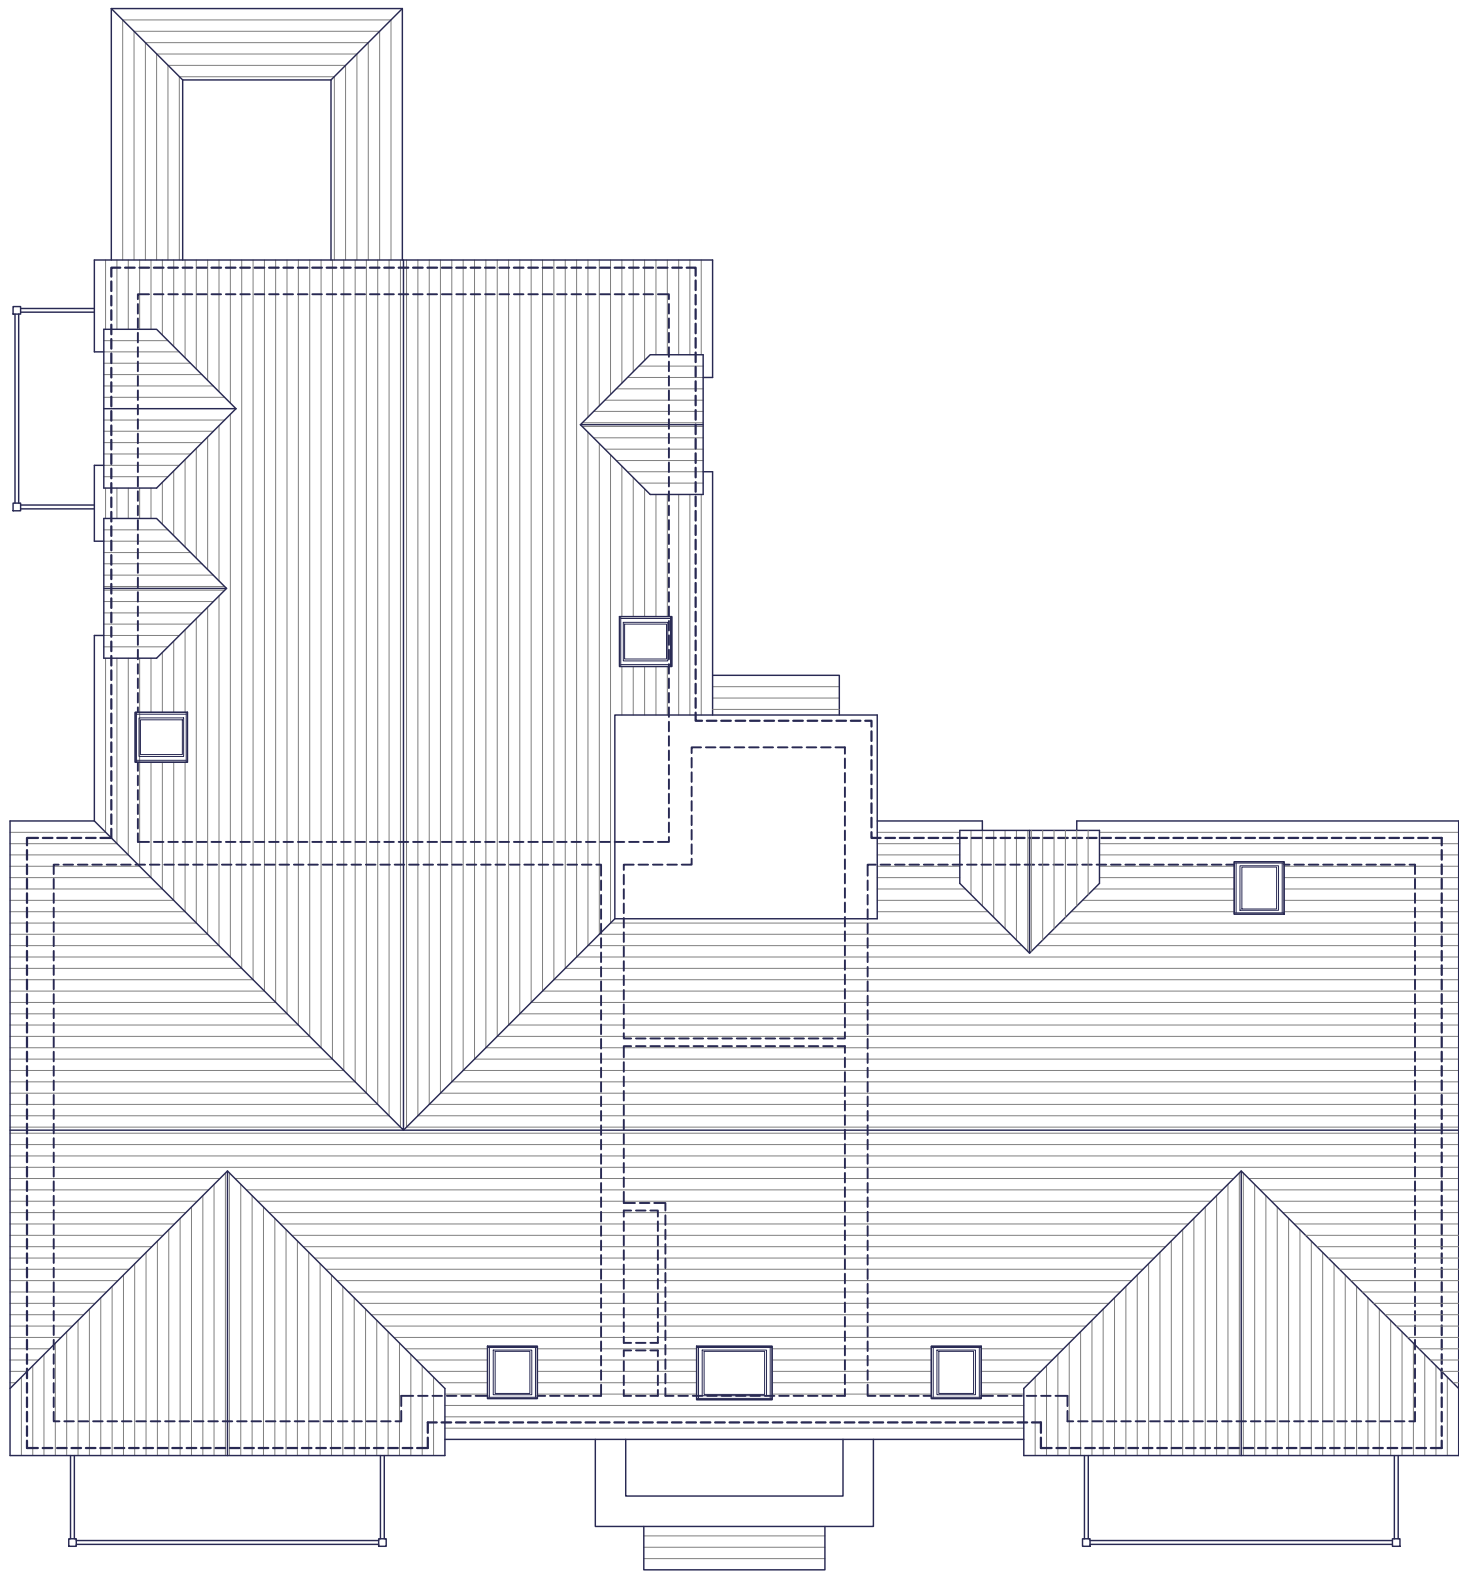

ROOF PLAN

 

B	18.06.25	Projections added, central gable removed and balconies amended.	MCN	DGP
A	02.06.25	Rooflights added.	MCN	DGP
Rev.	Date	Description	Drawn	Checked
Client		Scale	Drawn	Checked
		1:100 @ A3	MCN	DGP
Project		Date	File	
South Wokingham		Feb 2025	P1904 Flat Blocks	
Drawing Title		Drg.No.	Rev.	Drawing Status
Block 3 - Style 4		P1904.BLK3.104	B	PLANNING
Roof Plan				