


BLOCK 1 - PLOTS 2006 & 2011
BLOCK 2 - PLOTS 2012 & 2020

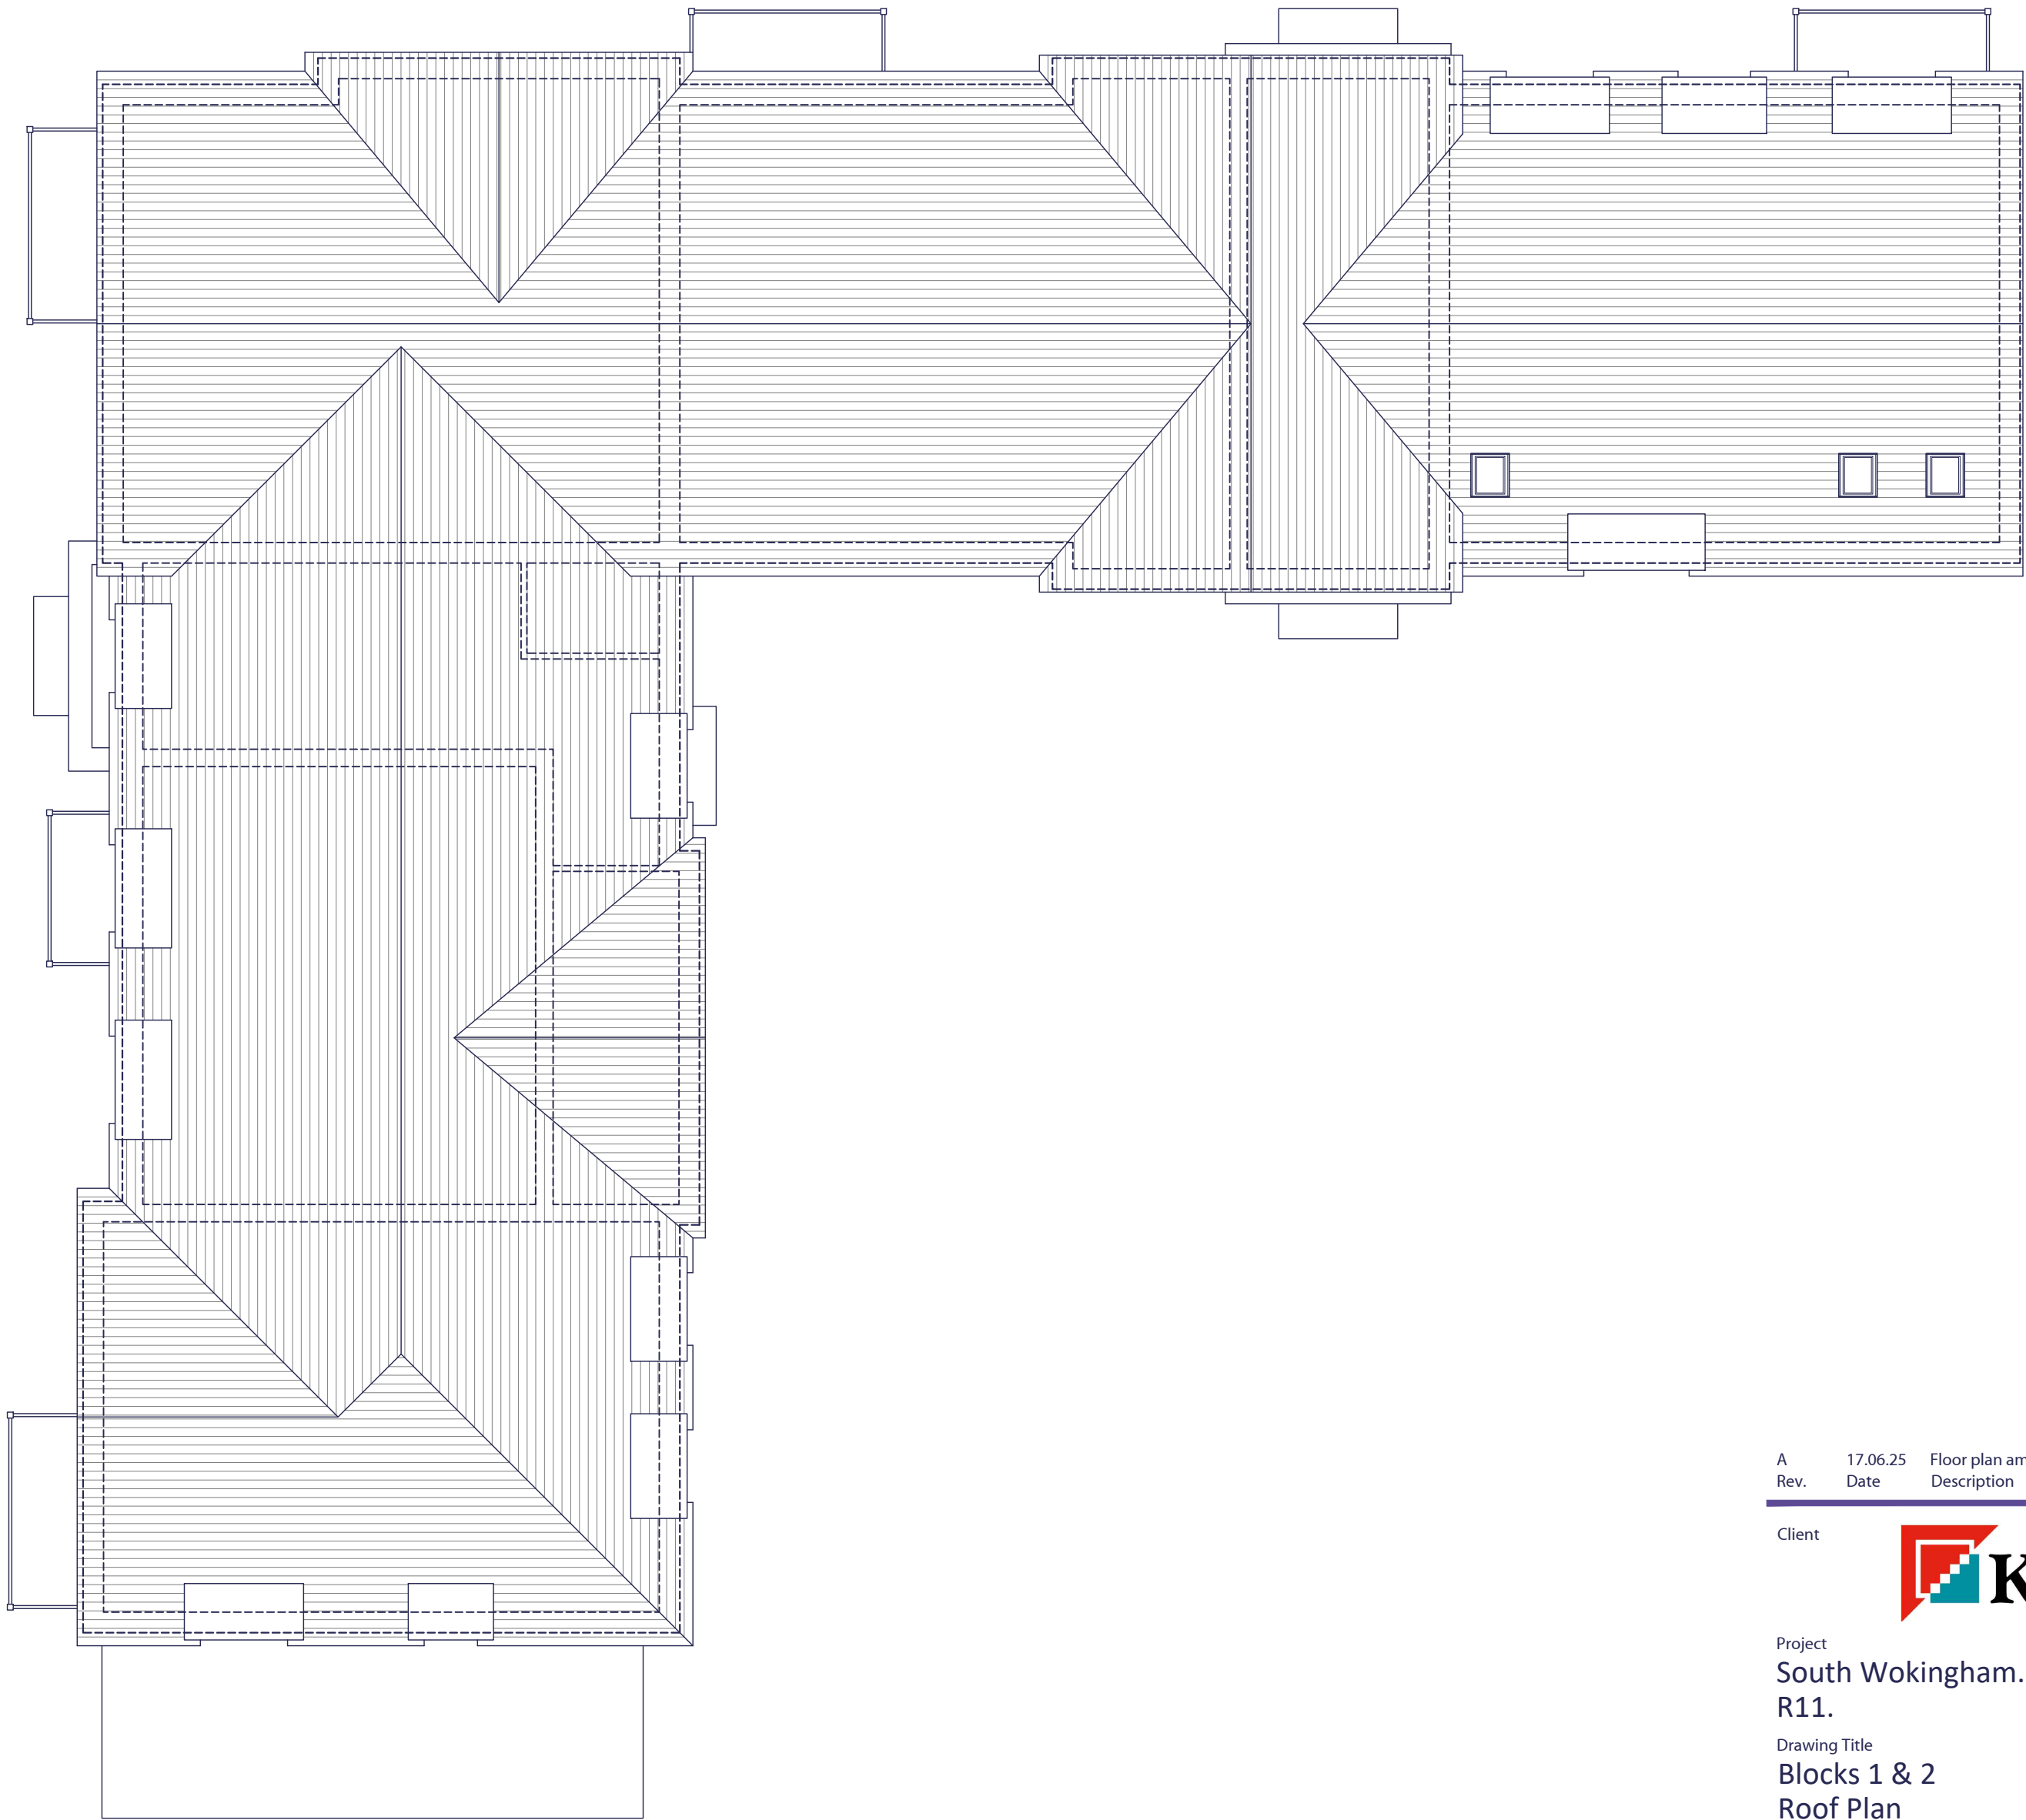

ROOF PLAN

A	17.06.25	Floor plan amended to Planner's comments.	MCN	DGP
Rev.	Date	Description	Drawn	Checked

Client





Project
South Wokingham.
R11.

Drawing Title
Blocks 1 & 2
Roof Plan

Scale 1:100 @ A2 Drawn MCN Checked DGP

Date June 2025 File Blocks 1 & 2 Drawing Status

Org.No. P1904.BLK1&2.104 Rev. A PLANNING

AAP Architecture Ltd
Unit A, Monument Business Centre, Monument Way East, Woking, Surrey GU21 5LG
T 01483 727345 E projects@aap-arc.co.uk W aap-arc.co.uk

Under the Intellectual Property Act 2014, this drawing is the copyright of AAP Architecture Ltd.