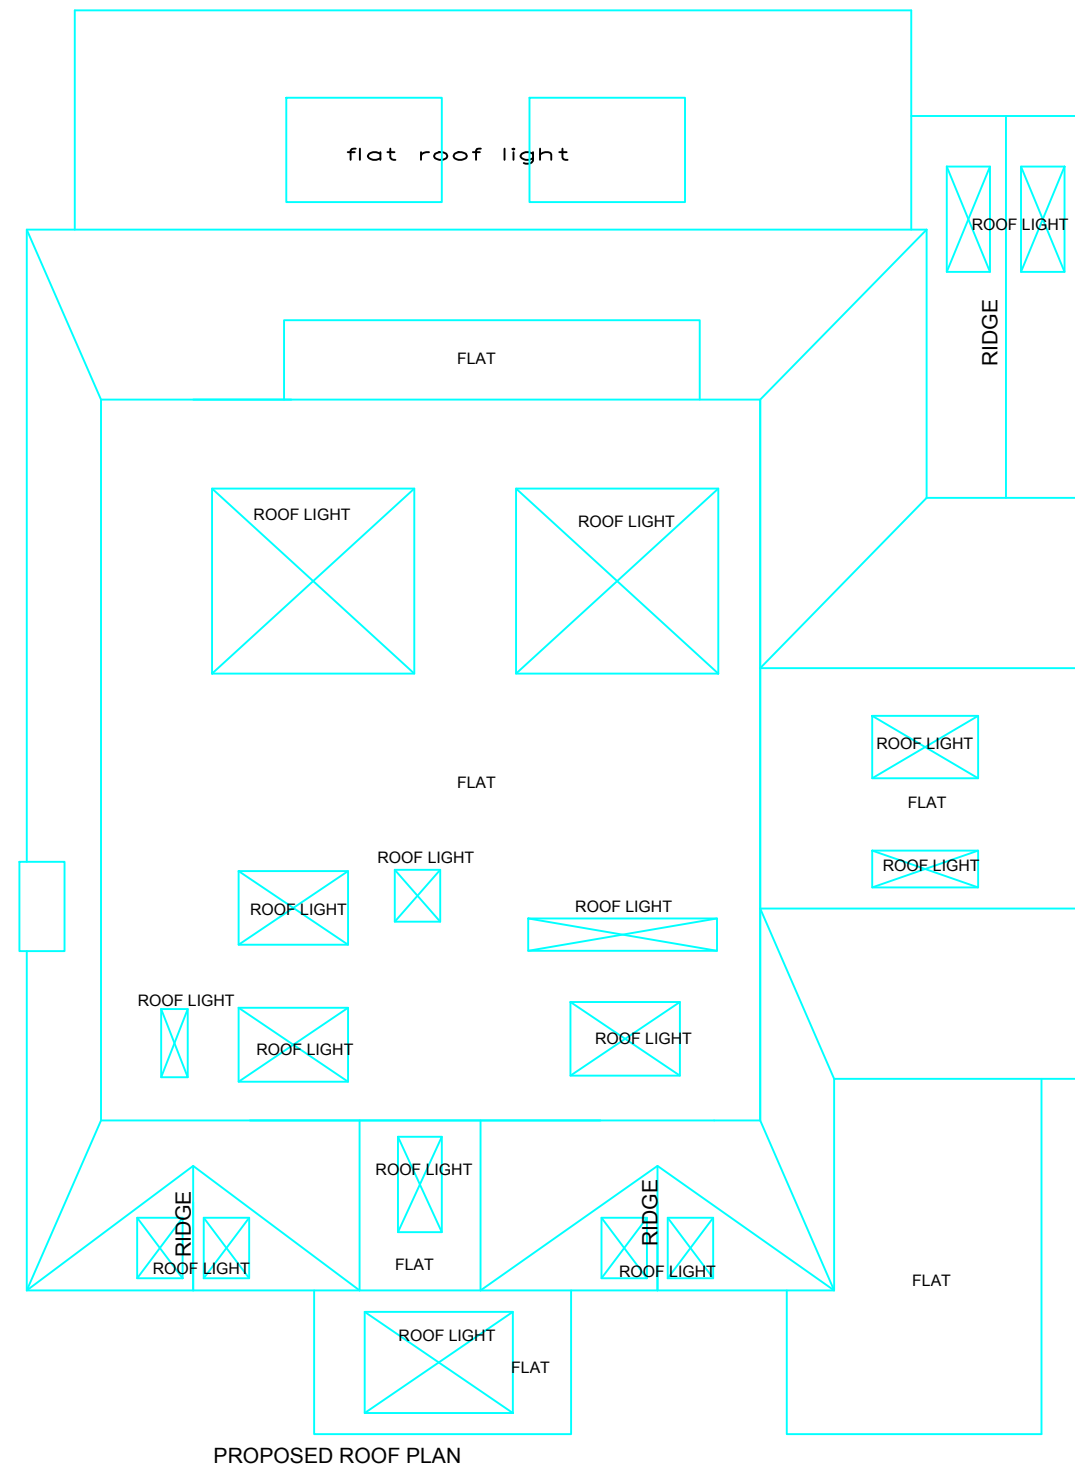
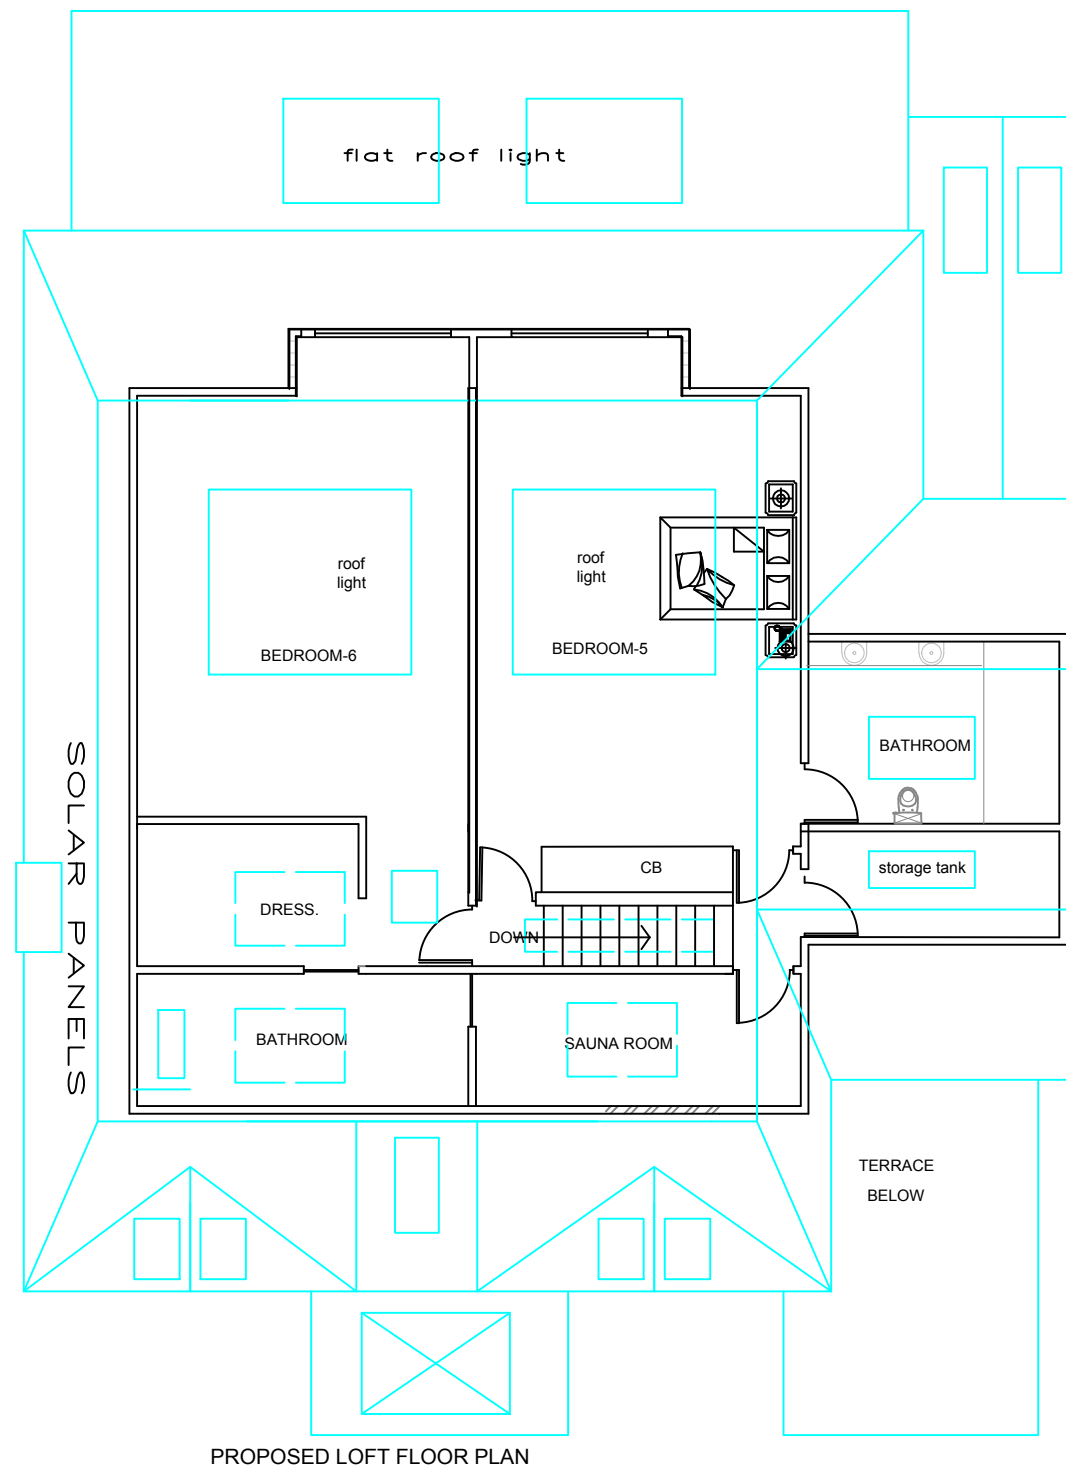


PROJECT:

PROPOSED DOUBLE STOREY EXTENSION

68 Beech Lane
Earley

DRAWN BY:	P.S.
DATE:	23/05/2025
SCALE:	1:100@A3
FILENAME:	22004

DRAWING TITLE:	PROPOSED LOFT FLOOR PLAN
----------------	--------------------------

DRAWING NUMBER:	BL-07R
-----------------	--------

ArchDezine Limited
archdeziner7@gmail.com