
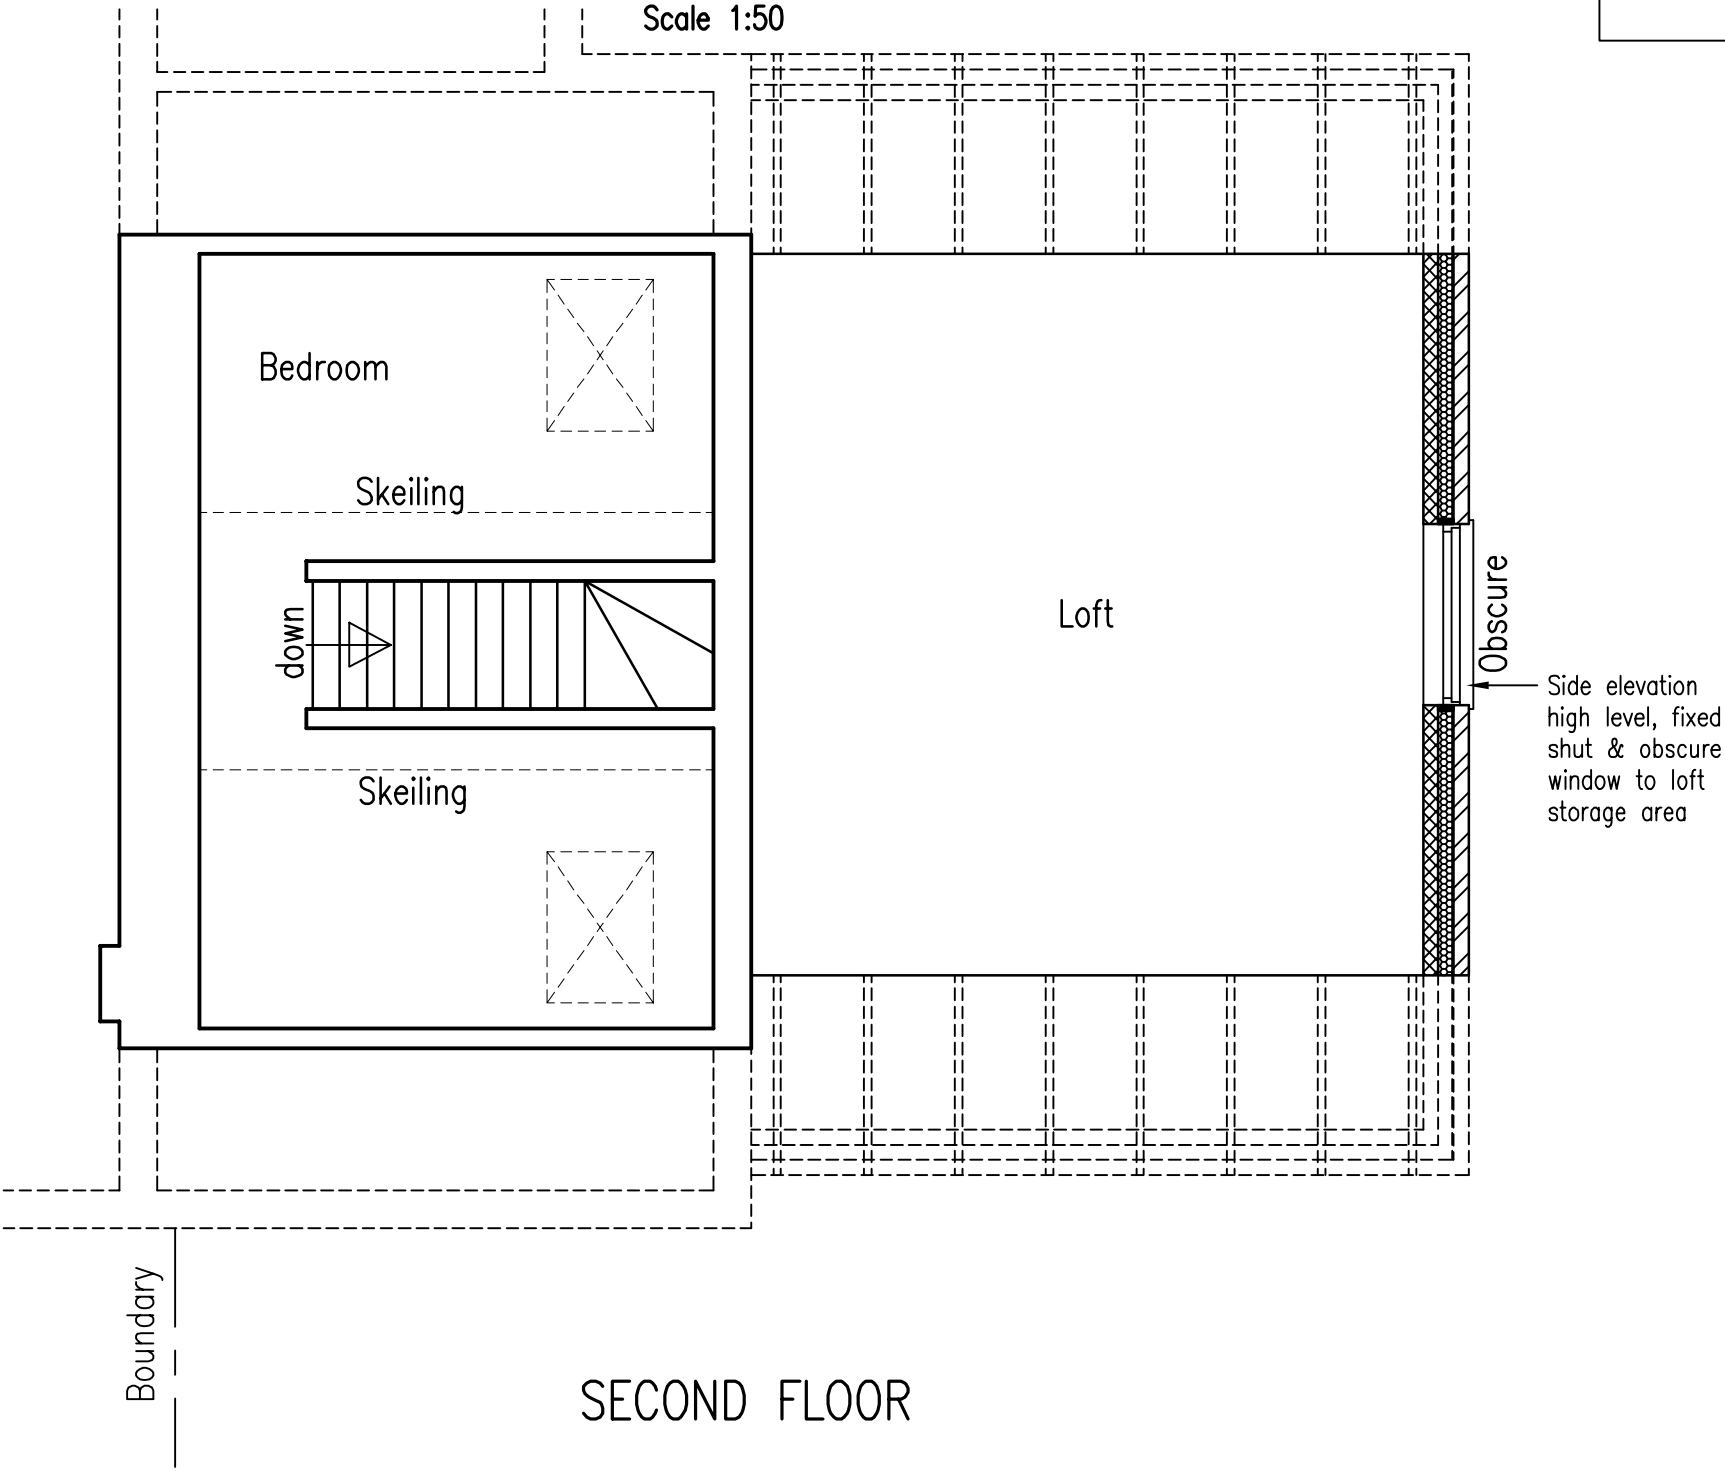


PROPOSED PLAN

Scale 1:50

SCALE BAR

 

SECOND FLOOR



Plan Ahead
Drawing Services

Tel: 07940 828650 E-Mail: plan.ahead@btinternet.com
Website: www.plan-ahead-drawing-services.co.uk

REVISIONS REF	DATE	DESCRIPTION

GENERAL NOTES

1. DIMENSIONS ARE TO BE CHECKED ON SITE BEFORE WORK PROCEEDS

2. ALL DIMENSIONS ARE IN MILLIMETRES UNLESS OTHERWISE STATED.

3. THIS DRAWING IS NOT TO BE REPRODUCED WITHOUT THE PERMISSION OF PLAN AHEAD DRAWING SERVICES.

DRAWING TITLE PROPOSED SECOND FLOOR PLAN		
PROJECT 49 HYDE END ROAD		
DATE 15/01/25	SCALE 1:50	PAPER A3
DRAWN BY D. HUISH	DRAWING NUMBER 241008/04	REV.