




PROPOSED PLANS

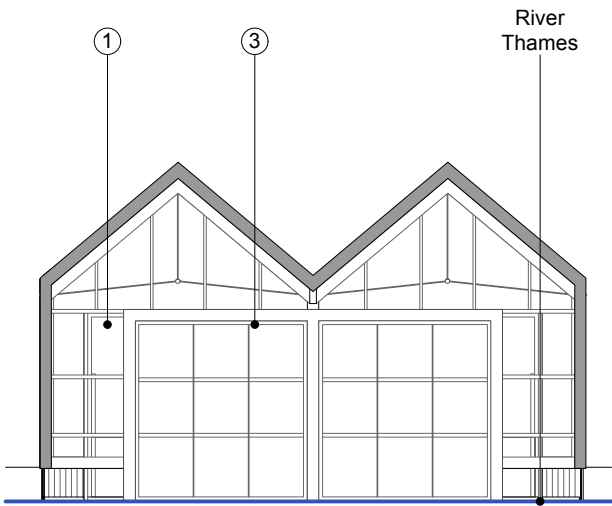


1 **Front Elevation - West**
Scale: 1:100

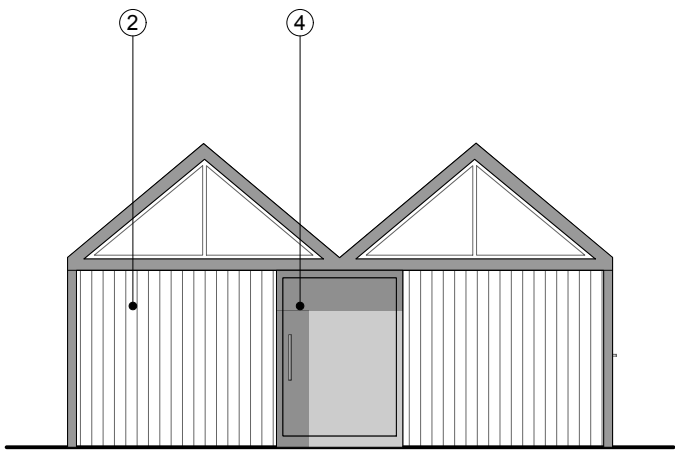

3 **Rear Elevation - East**
Scale: 1:100

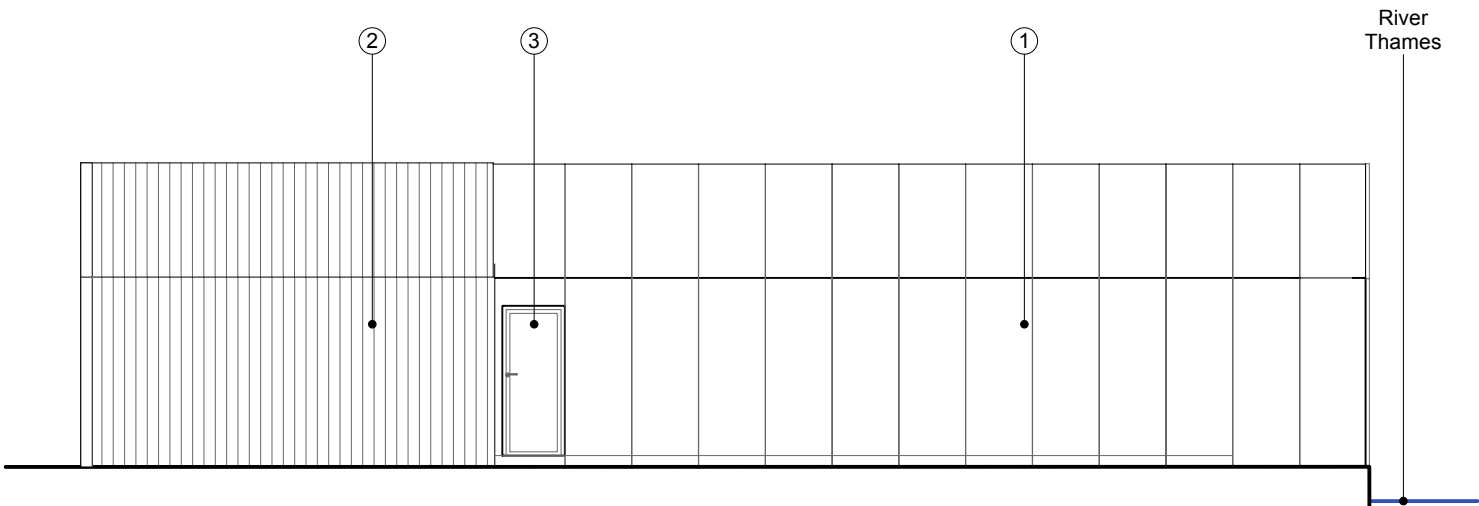


2 **Side Elevation - North**
Scale: 1:100

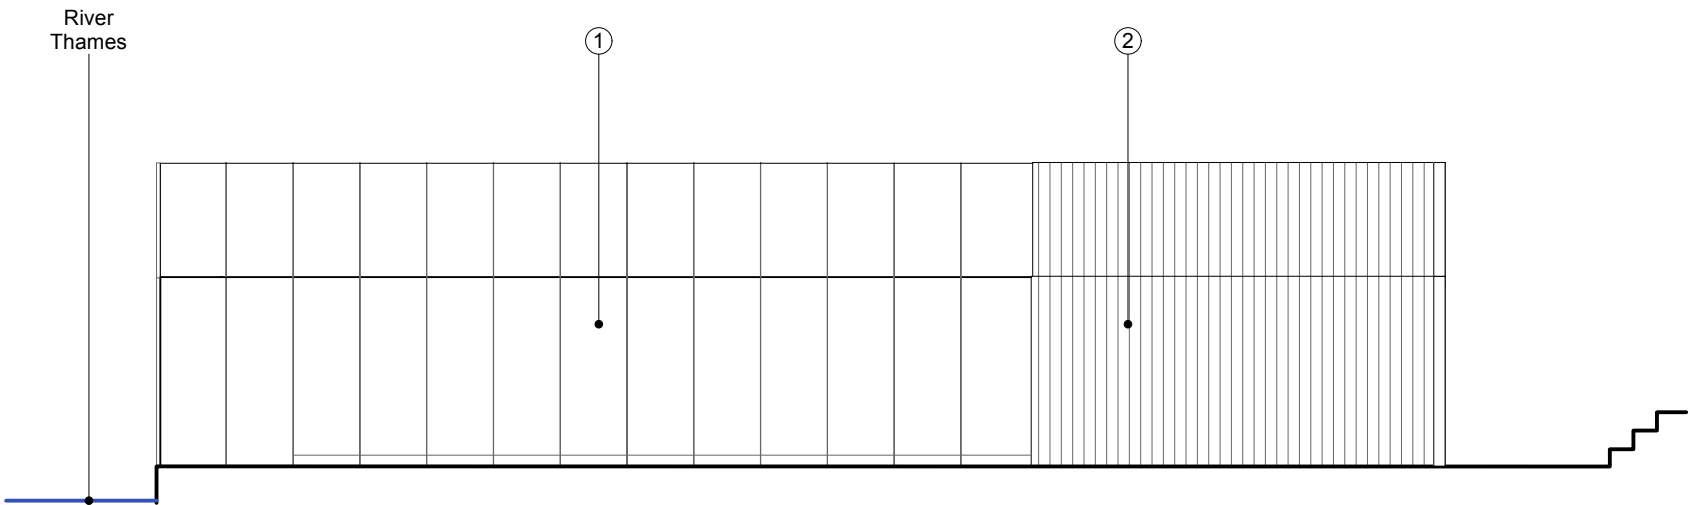


4 **Side Elevation - South**
Scale: 1:100

PROPOSED ELEVATIONS

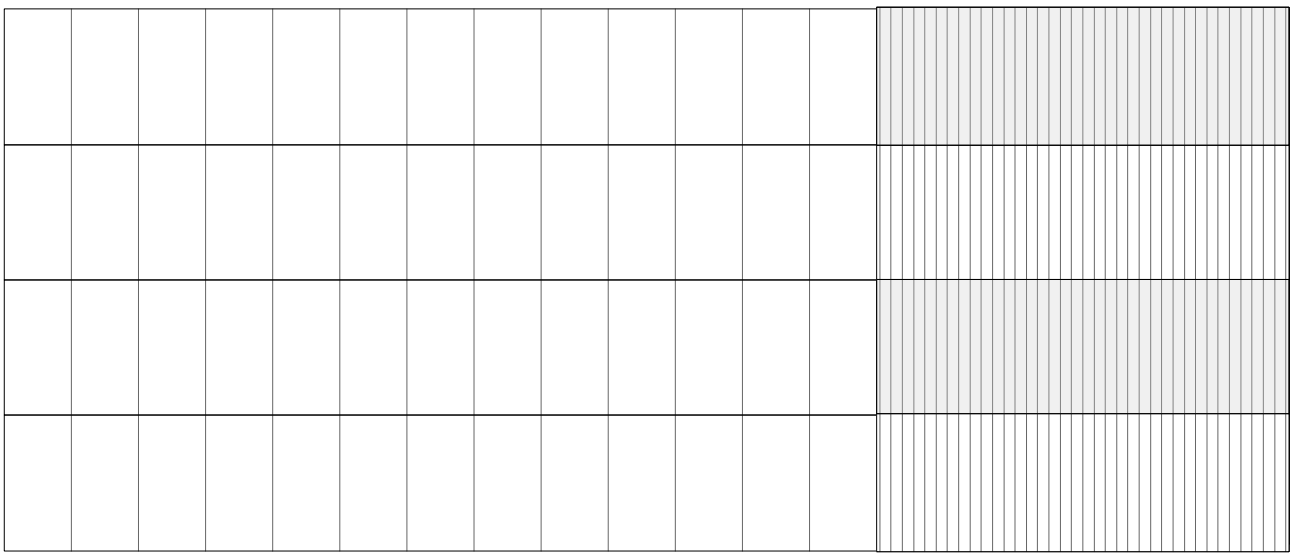

Proposed Roof Plan
Scale 1:100

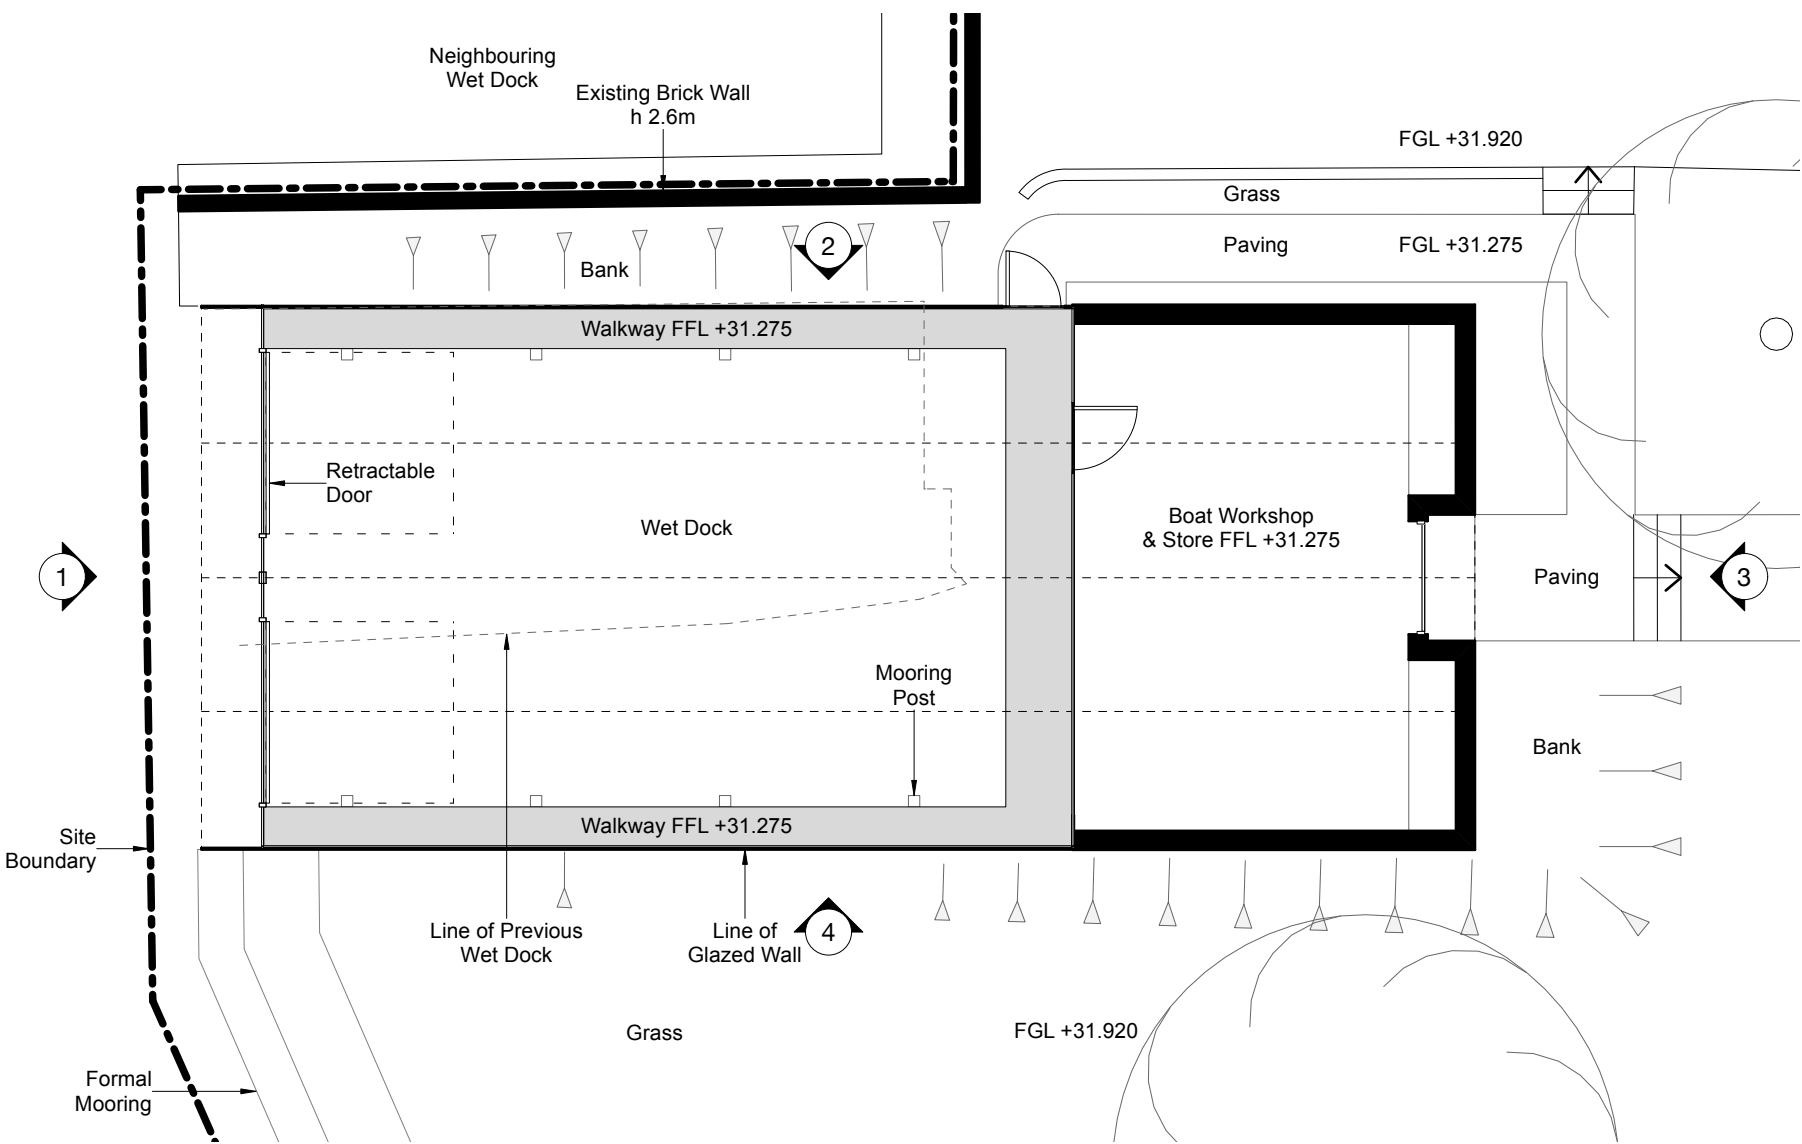

Proposed Floor Plan
Scale 1:100

LEGEND

- 1 GLASS ROOF AND CLADDING
- 2 TIMBER CLADDED ROOF AND WALL
- 3 GLASS DOOR
- 4 METAL CLAD DOOR



PL3	23/07/2026	Cladding and retractable doors amended
PL2	29/06/2026	Line of previous wet dock added
PL1	23/03/2026	Planning Application issue

Rev	Date	Note
Client Mr & Mrs Fawsitt		
Project Title Bird Place - Boat House		
Project Address Henley Bridge, Henley-On-Thames RG9 2LN		
Drawing No. PA-04		Rev. No. PL3
Drawing Title Proposed Plans and Elevations		
Scale 1:100 @ A2		
Drawn by: GG Checked by: PS Project ID: SC013		
Shack Cabins West Witheridge Fourth House, Penn Road, Knotty Green HP9 2TW +44 (0) 1494 258 181 hello@shackcabins.com www.shackcabins.com		shack.