



PLAN | DESIGN | BUILD
JCENG SOLUTIONS
tel:0118 348 6230 mob:07411070270
email:info@jcengsolutions.com
web:www.jcengsolutions.com

NOTES:
THE CONTRACTORS ARE TO CHECK ALL DIMENSIONS, DRAIN RUNS AND GENERAL CONDITIONS ON THE SITE BEFORE WORKS COMMENCE, AND INFORM JCENG SOLUTIONS IMMEDIATELY UPON DISCOVERY OF ANY ERRORS. OMISSIONS OR DISCREPANCIES. ALL WORKS ARE TO BE CARRIED OUT IN ACCORDANCE WITH CURRENT BUILDING REGULATIONS, BRITISH STANDARDS, CODE OF PRACTICE AND LOCAL AUTHORITY REQUIREMENTS. DO NOT SCALE FROM THIS DRAWING WITHOUT FIRST OBTAINING WRITTEN AUTHORISATION FROM JCENG SOLUTIONS.
THIS DRAWING IS THE PROPERTY OF JCENG SOLUTIONS AND IS ISSUED ON THE CONDITION THAT IT IS NOT REPRODUCED, DISCLOSED OR COPIED TO ANY UNAUTHORISED PERSON IN WHOLE OR PART WITHOUT PRIOR WRITTEN CONSENT


--- Denotes demolish

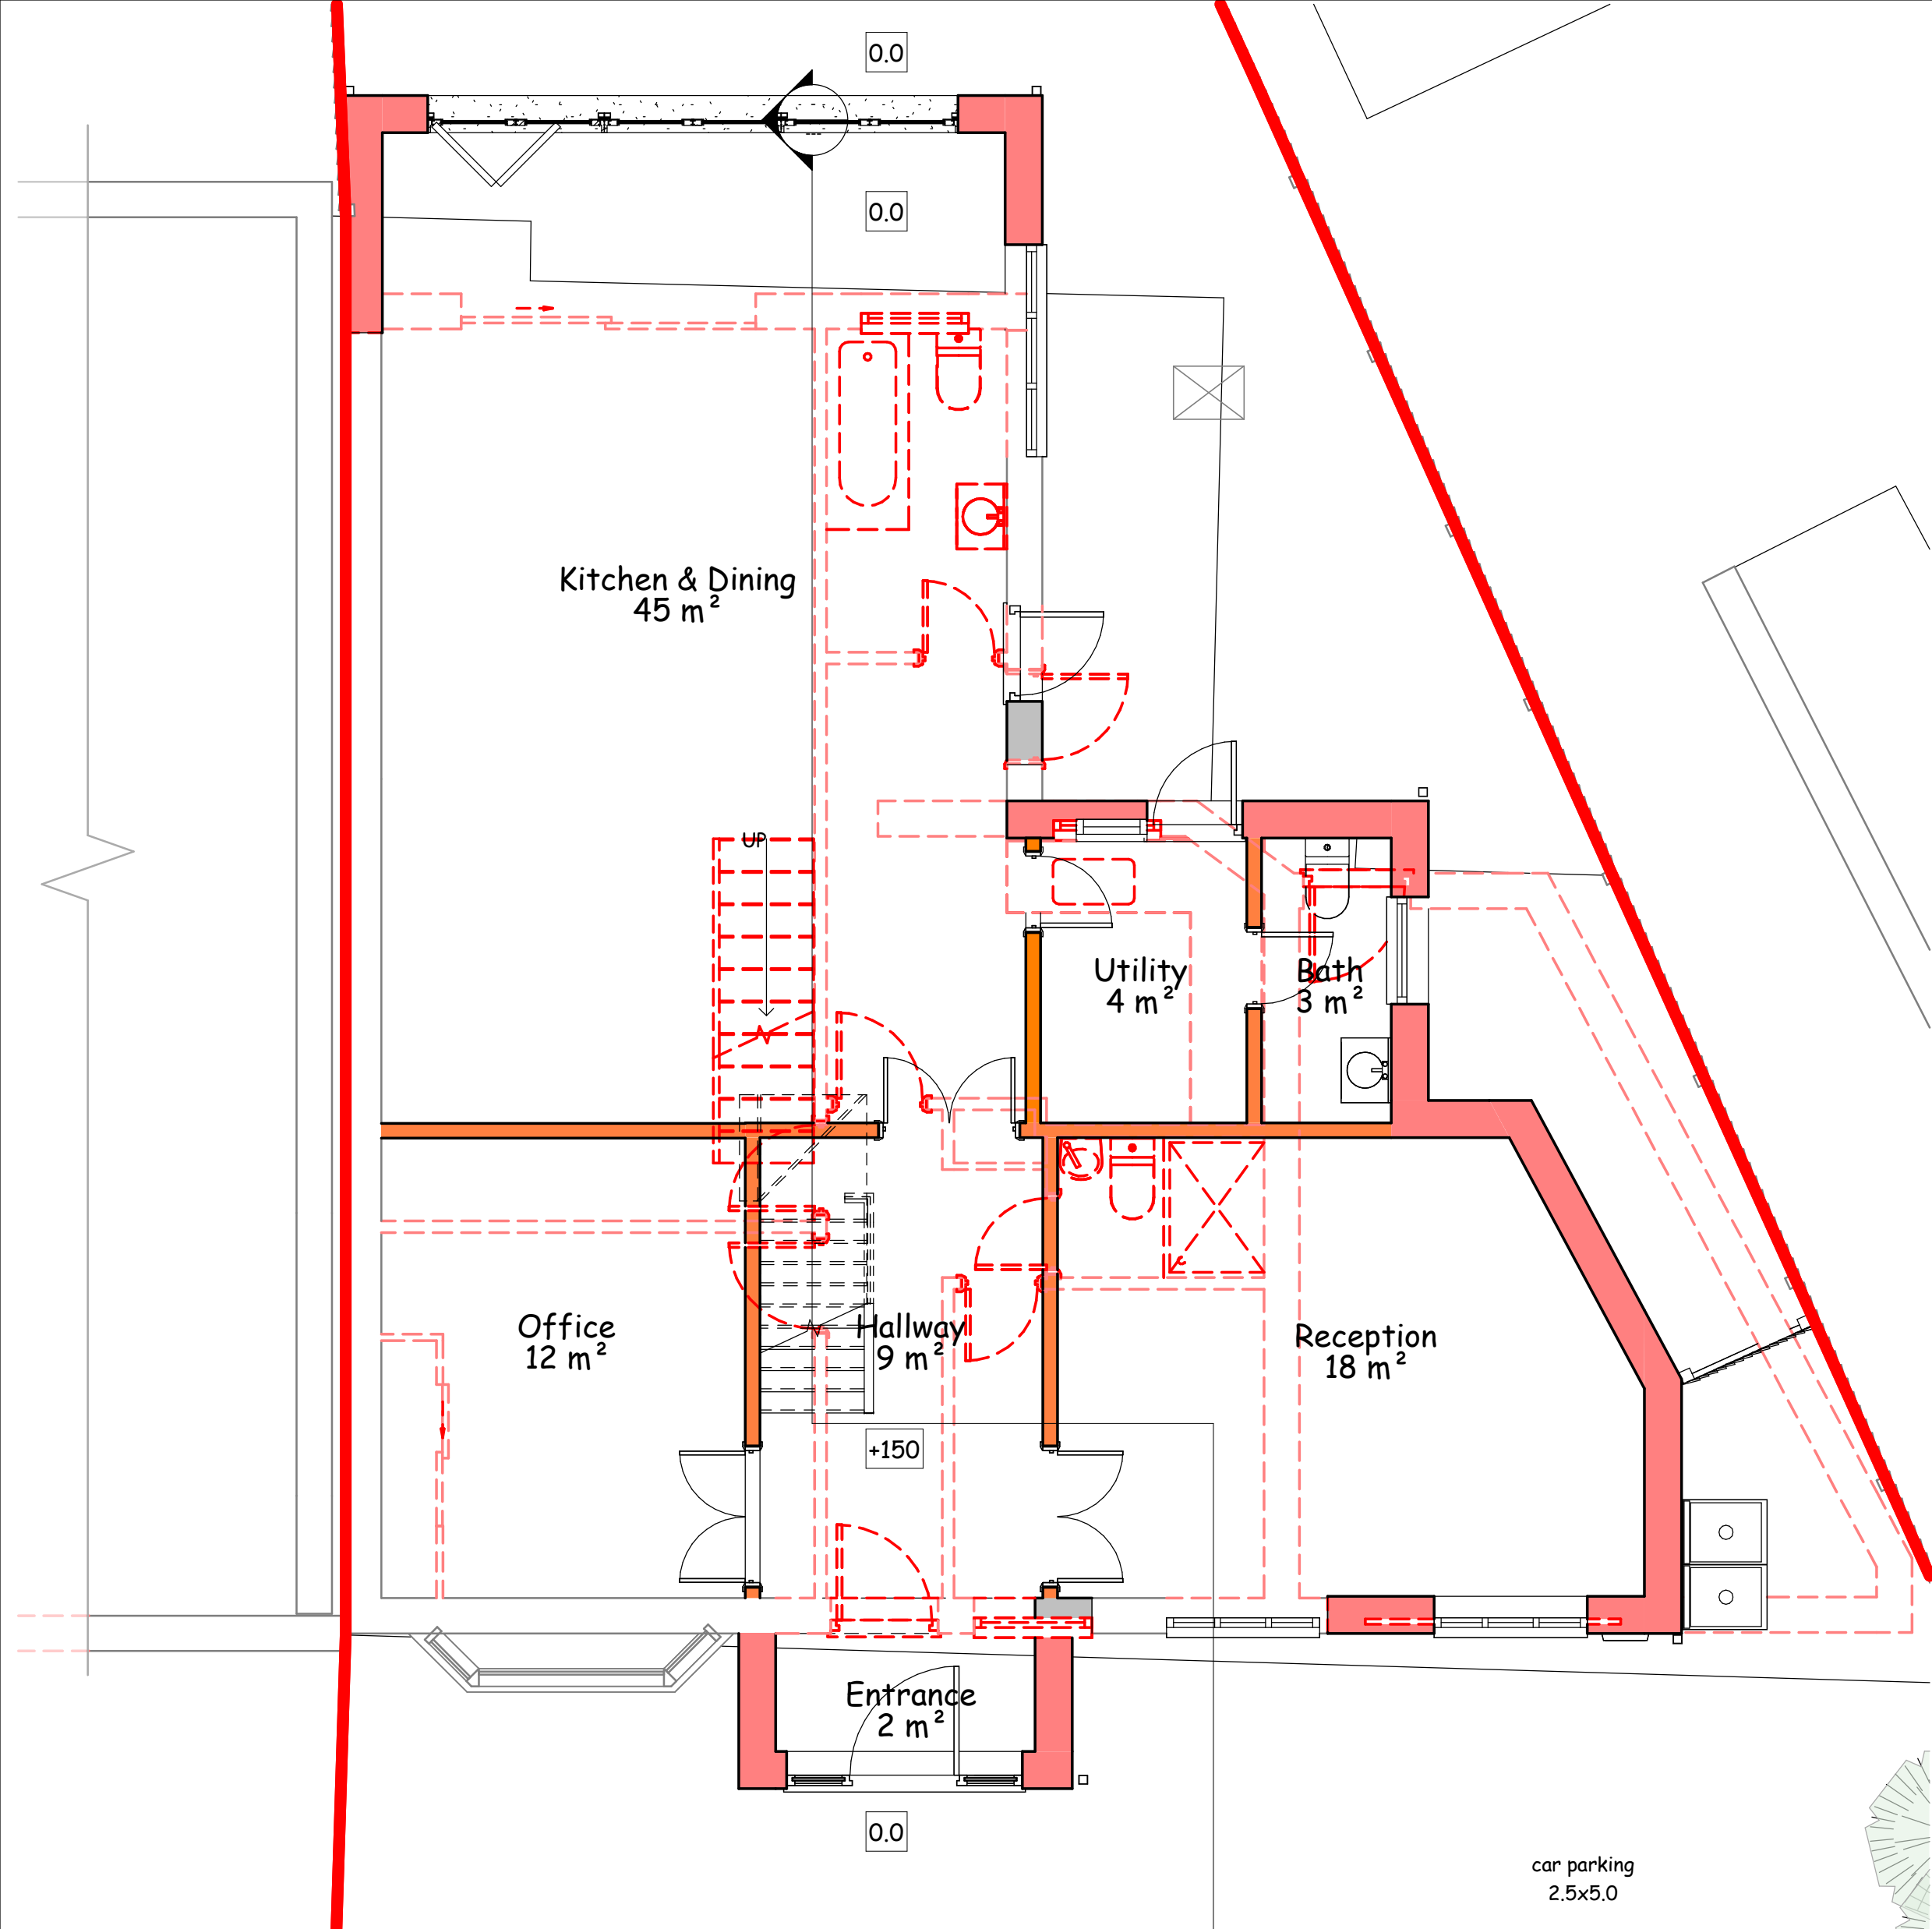


Proposed Ground Demolition
1 : 50

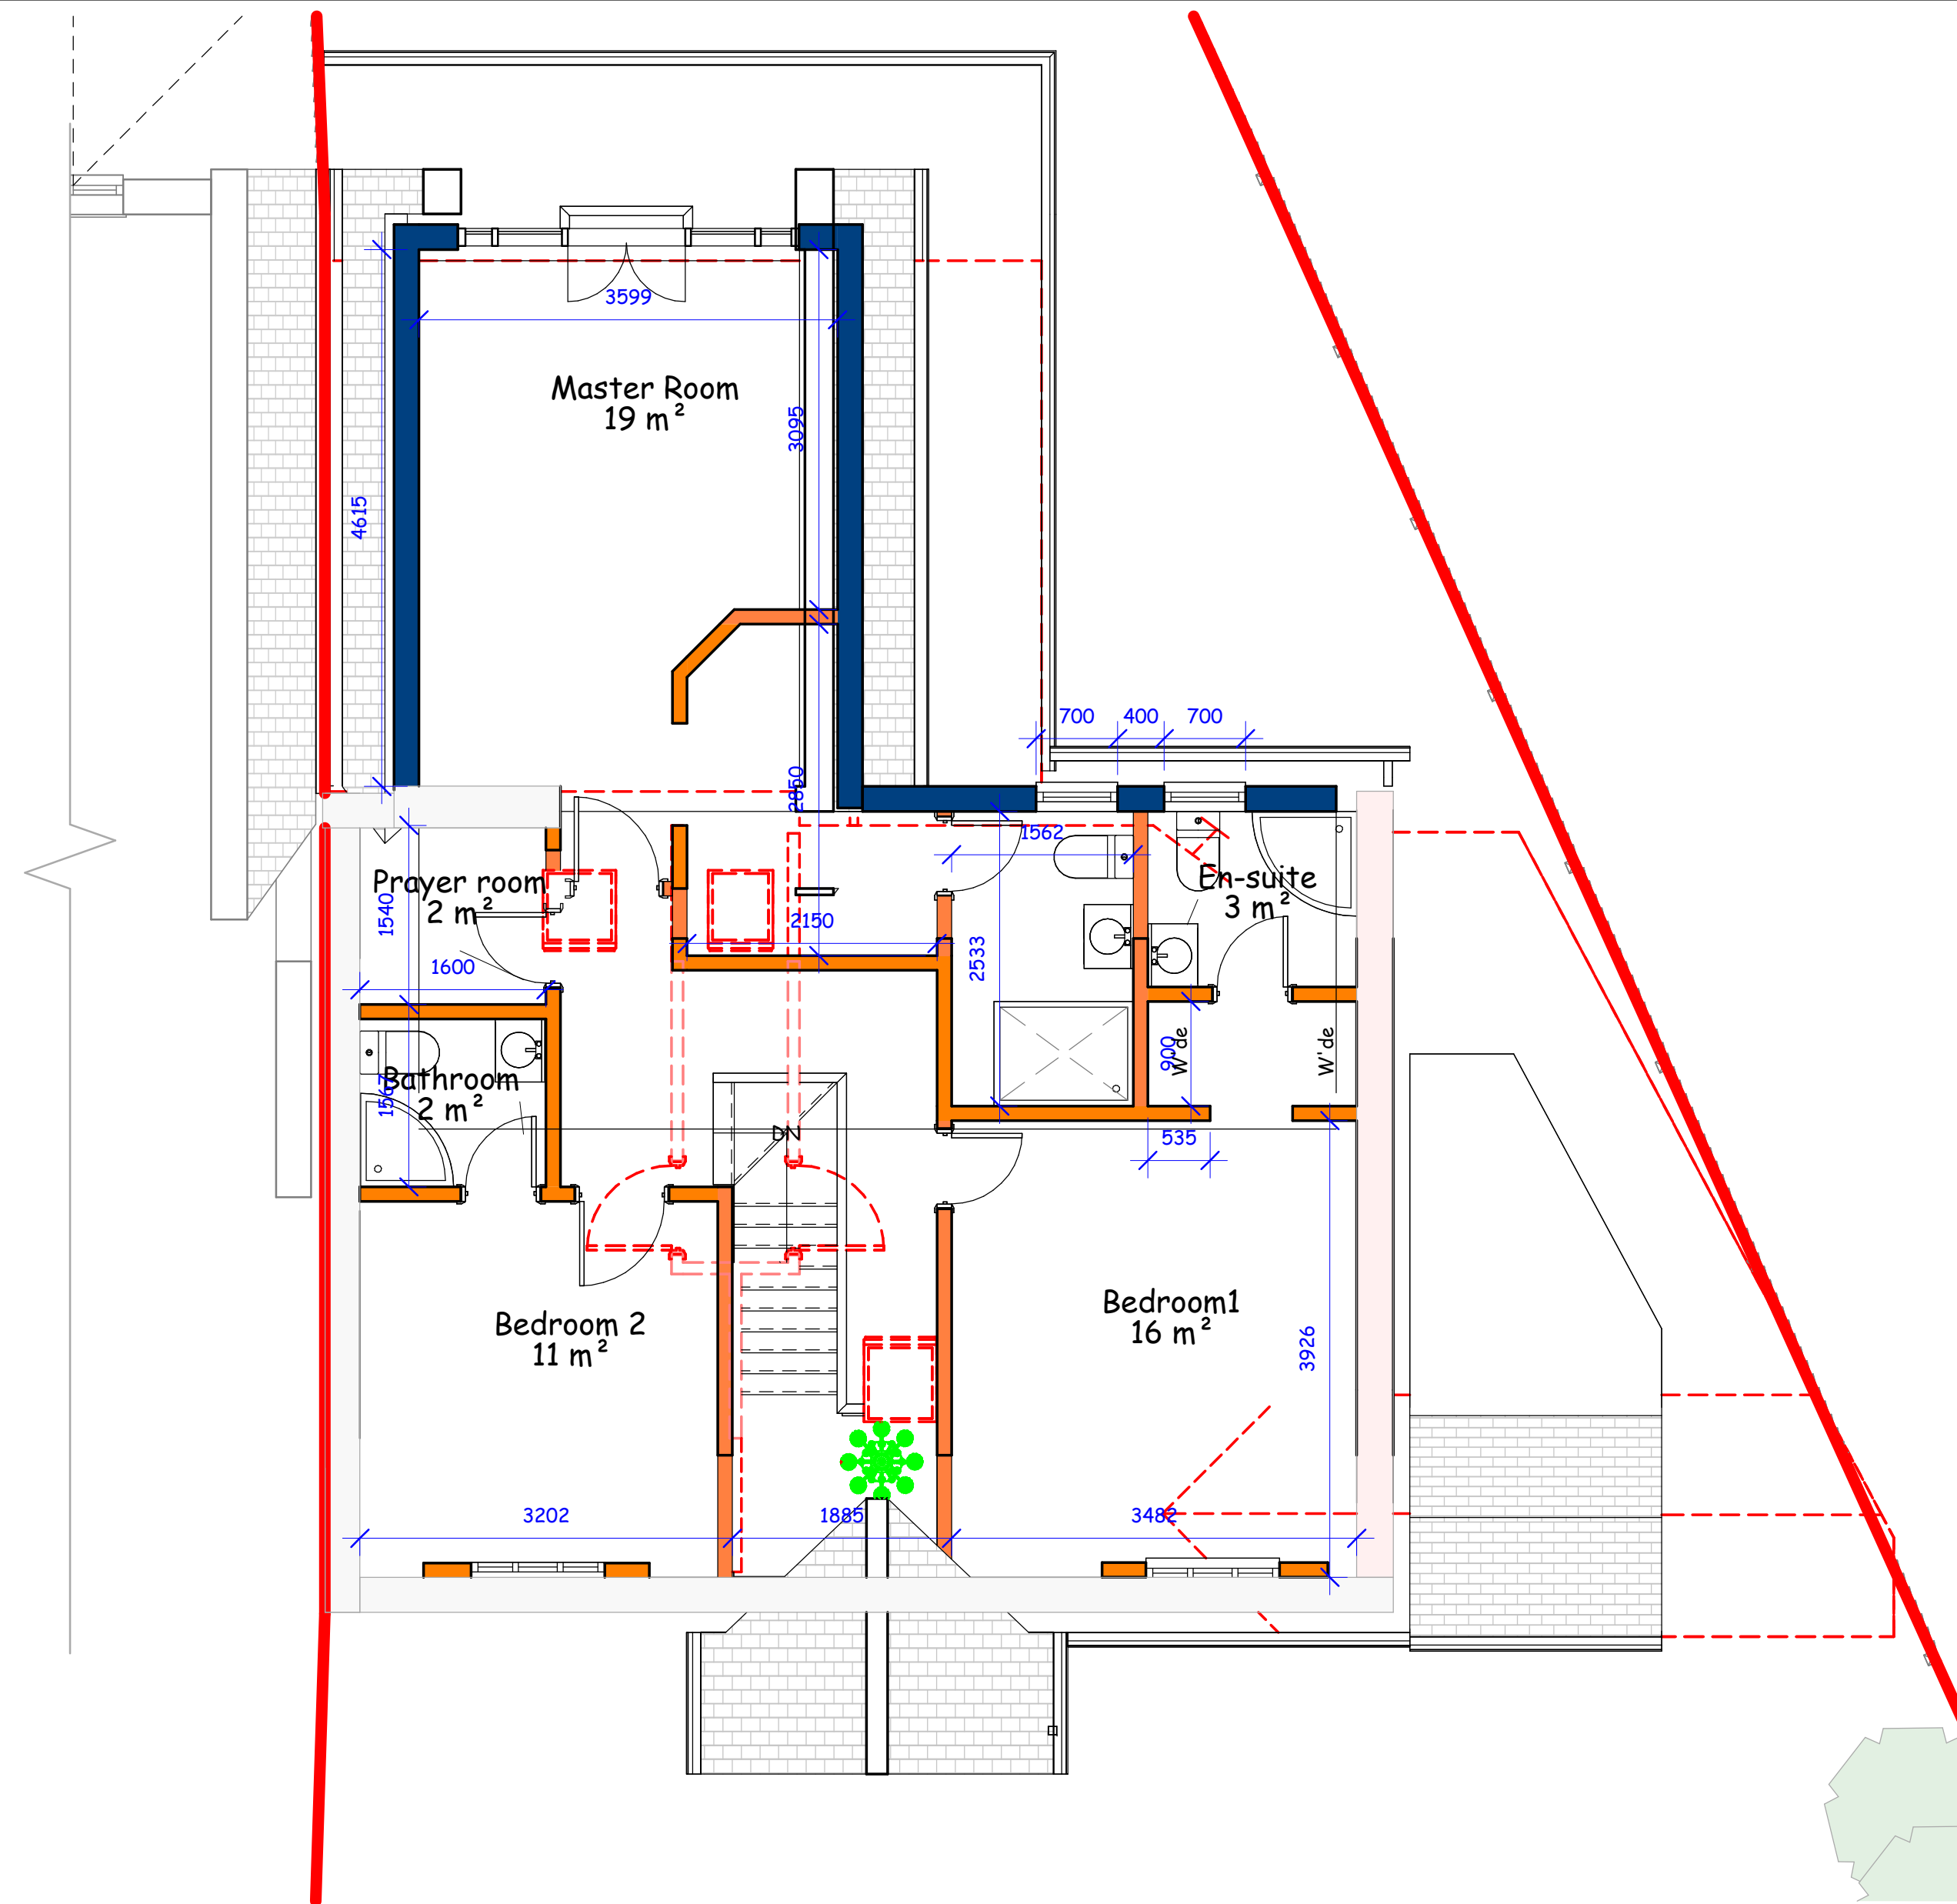


Proposed First Floor Demolition
1 : 50

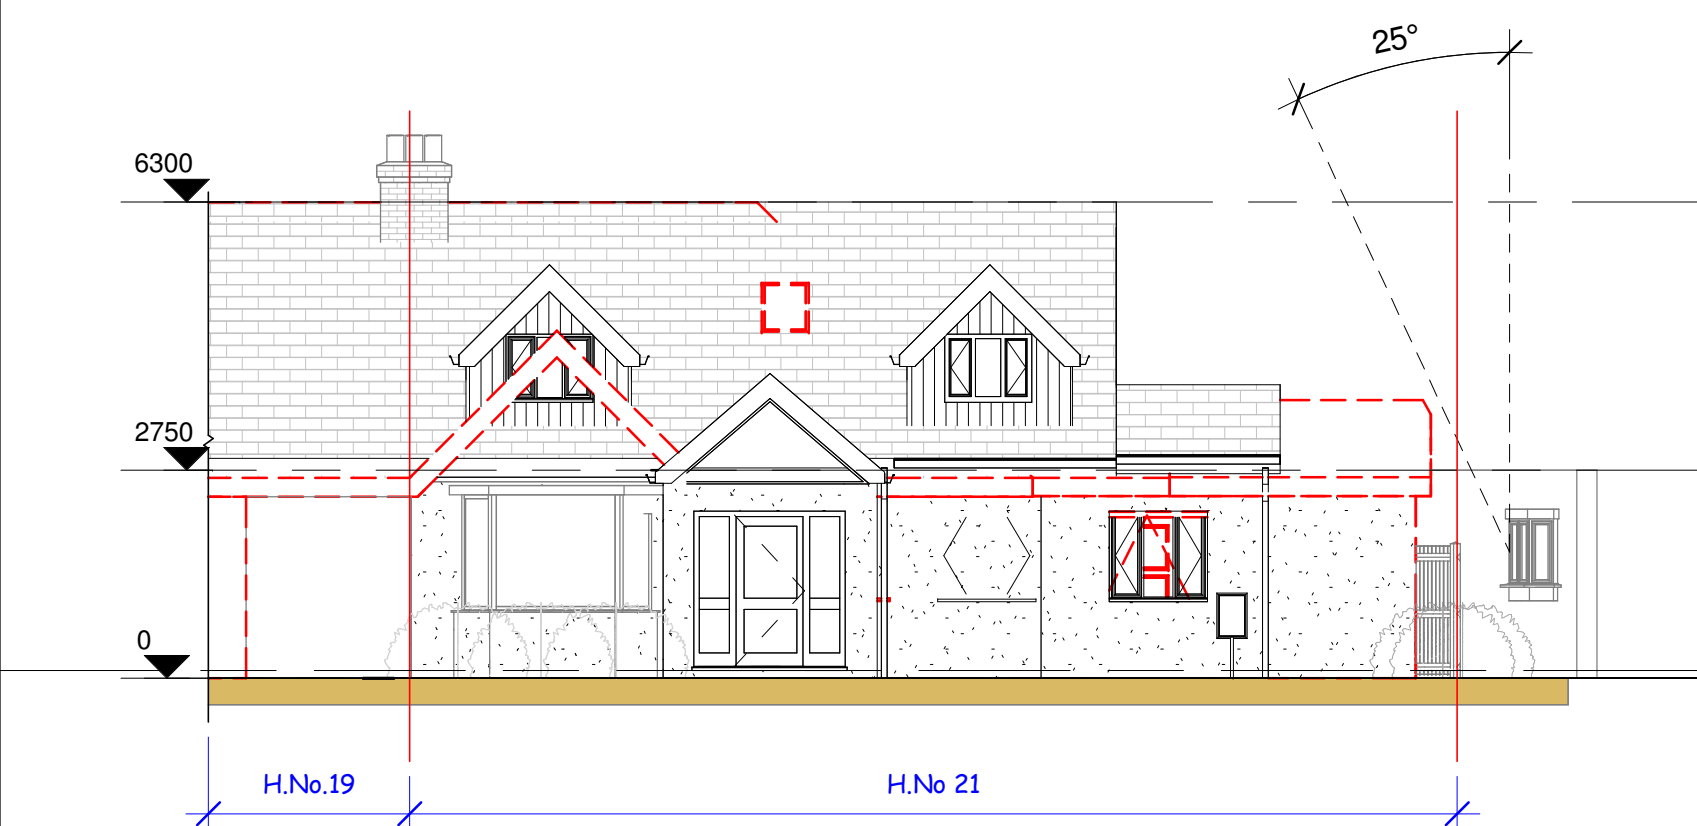


Proposed Front Elevation - Demolition
1 : 100

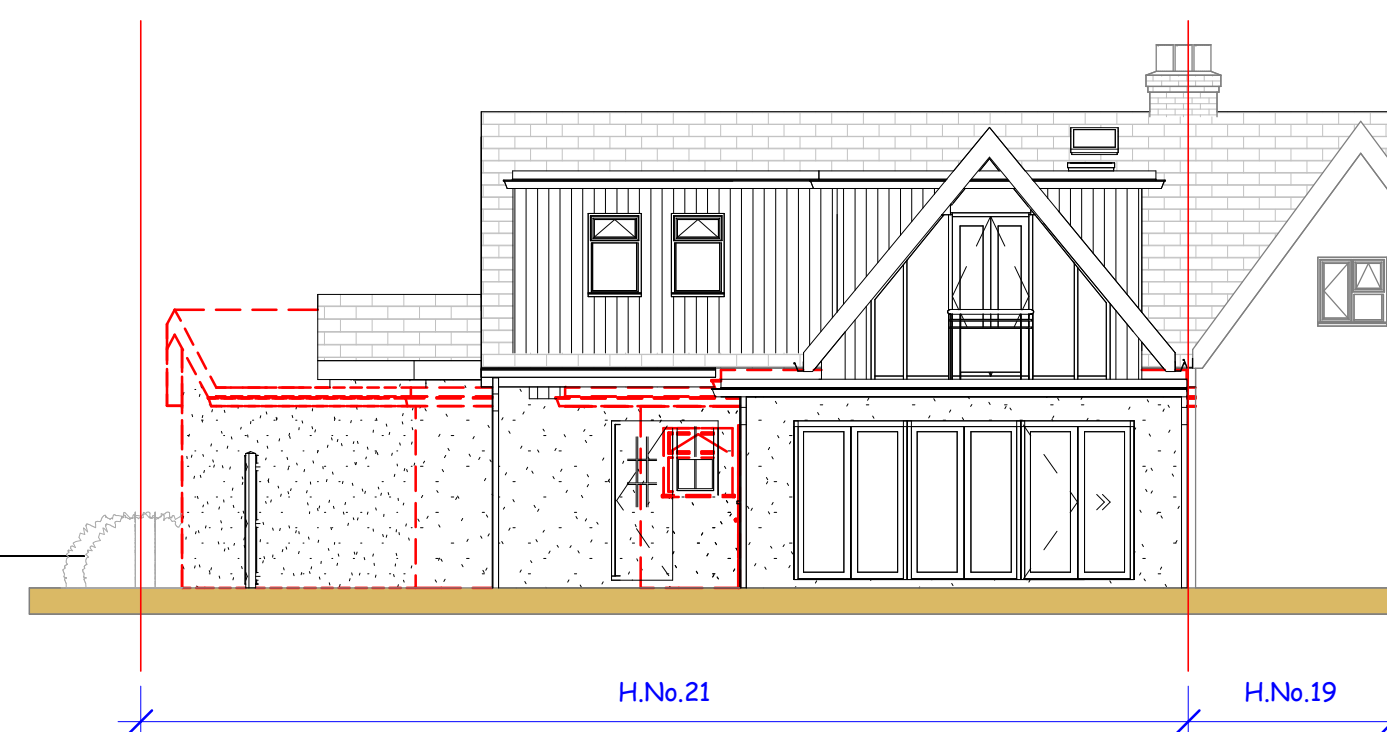

Proposed Rear Elevation - Demolition
1 : 100

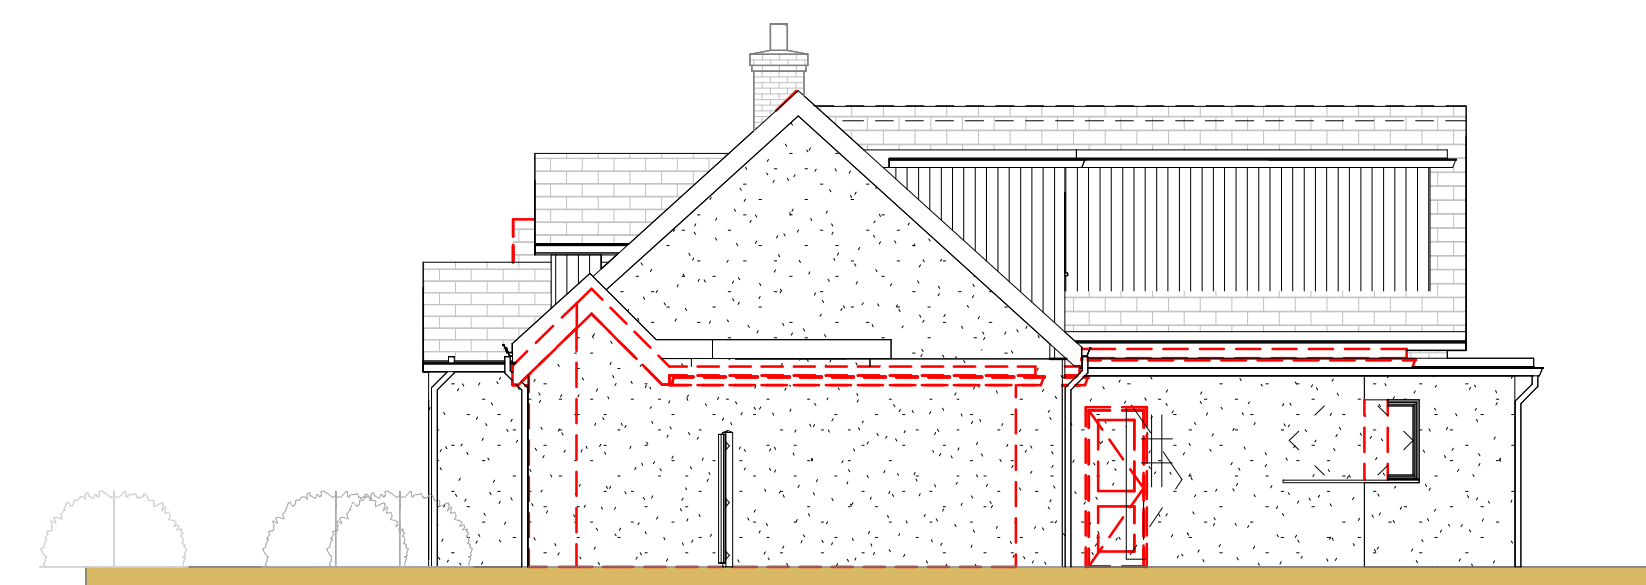

Proposed Side Elevation 'A' - Demolition
1 : 100

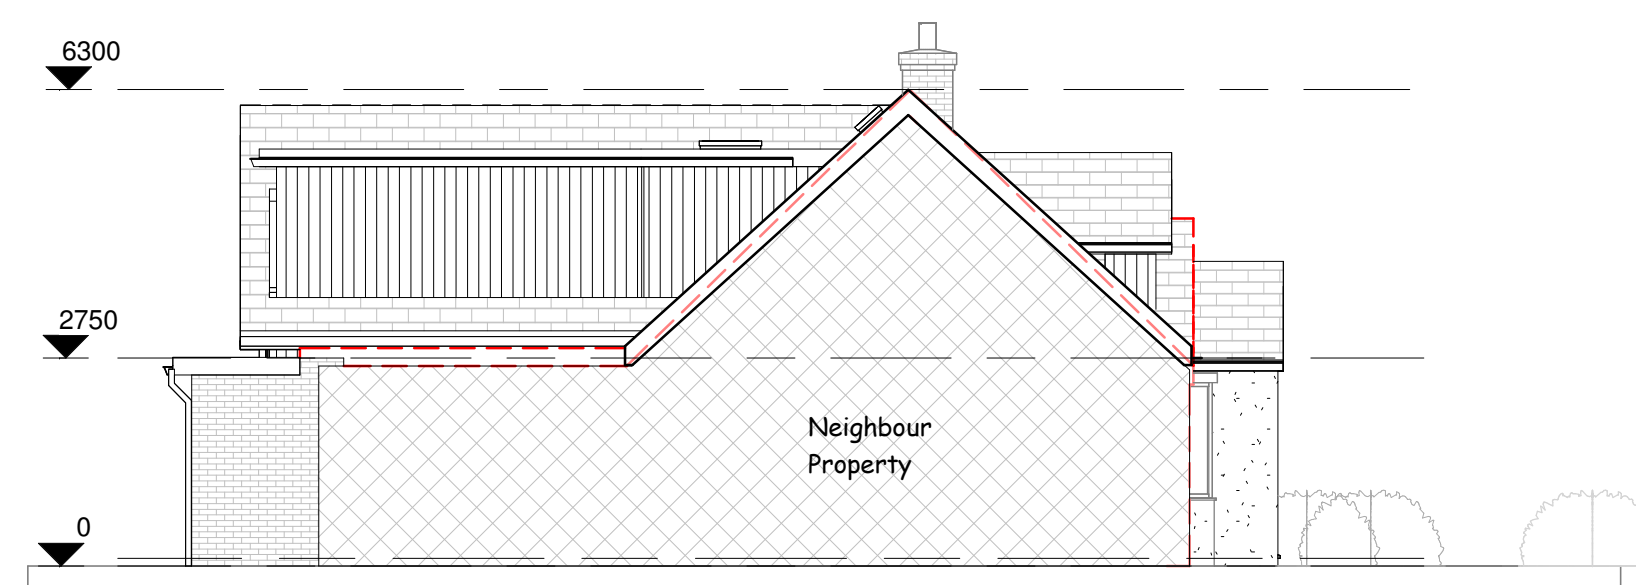

Proposed Side Elevation 'B' - Demolition
1 : 100

REV	DATE	DESCRIPTION
-----	------	-------------

CLIENT ADDRESS

21 Oatlands Rd, Shinfield, Reading
RG2 9DW

TITLE

Demolition Plan

CLIENT

Mrs.Geeta Yadav

DRAWN BY JC	CHECKED BY RB
----------------	------------------

SCALE (@ A1)
As indicated

DRAWING NUMBER PP-239-RG-06	REV
--------------------------------	-----