

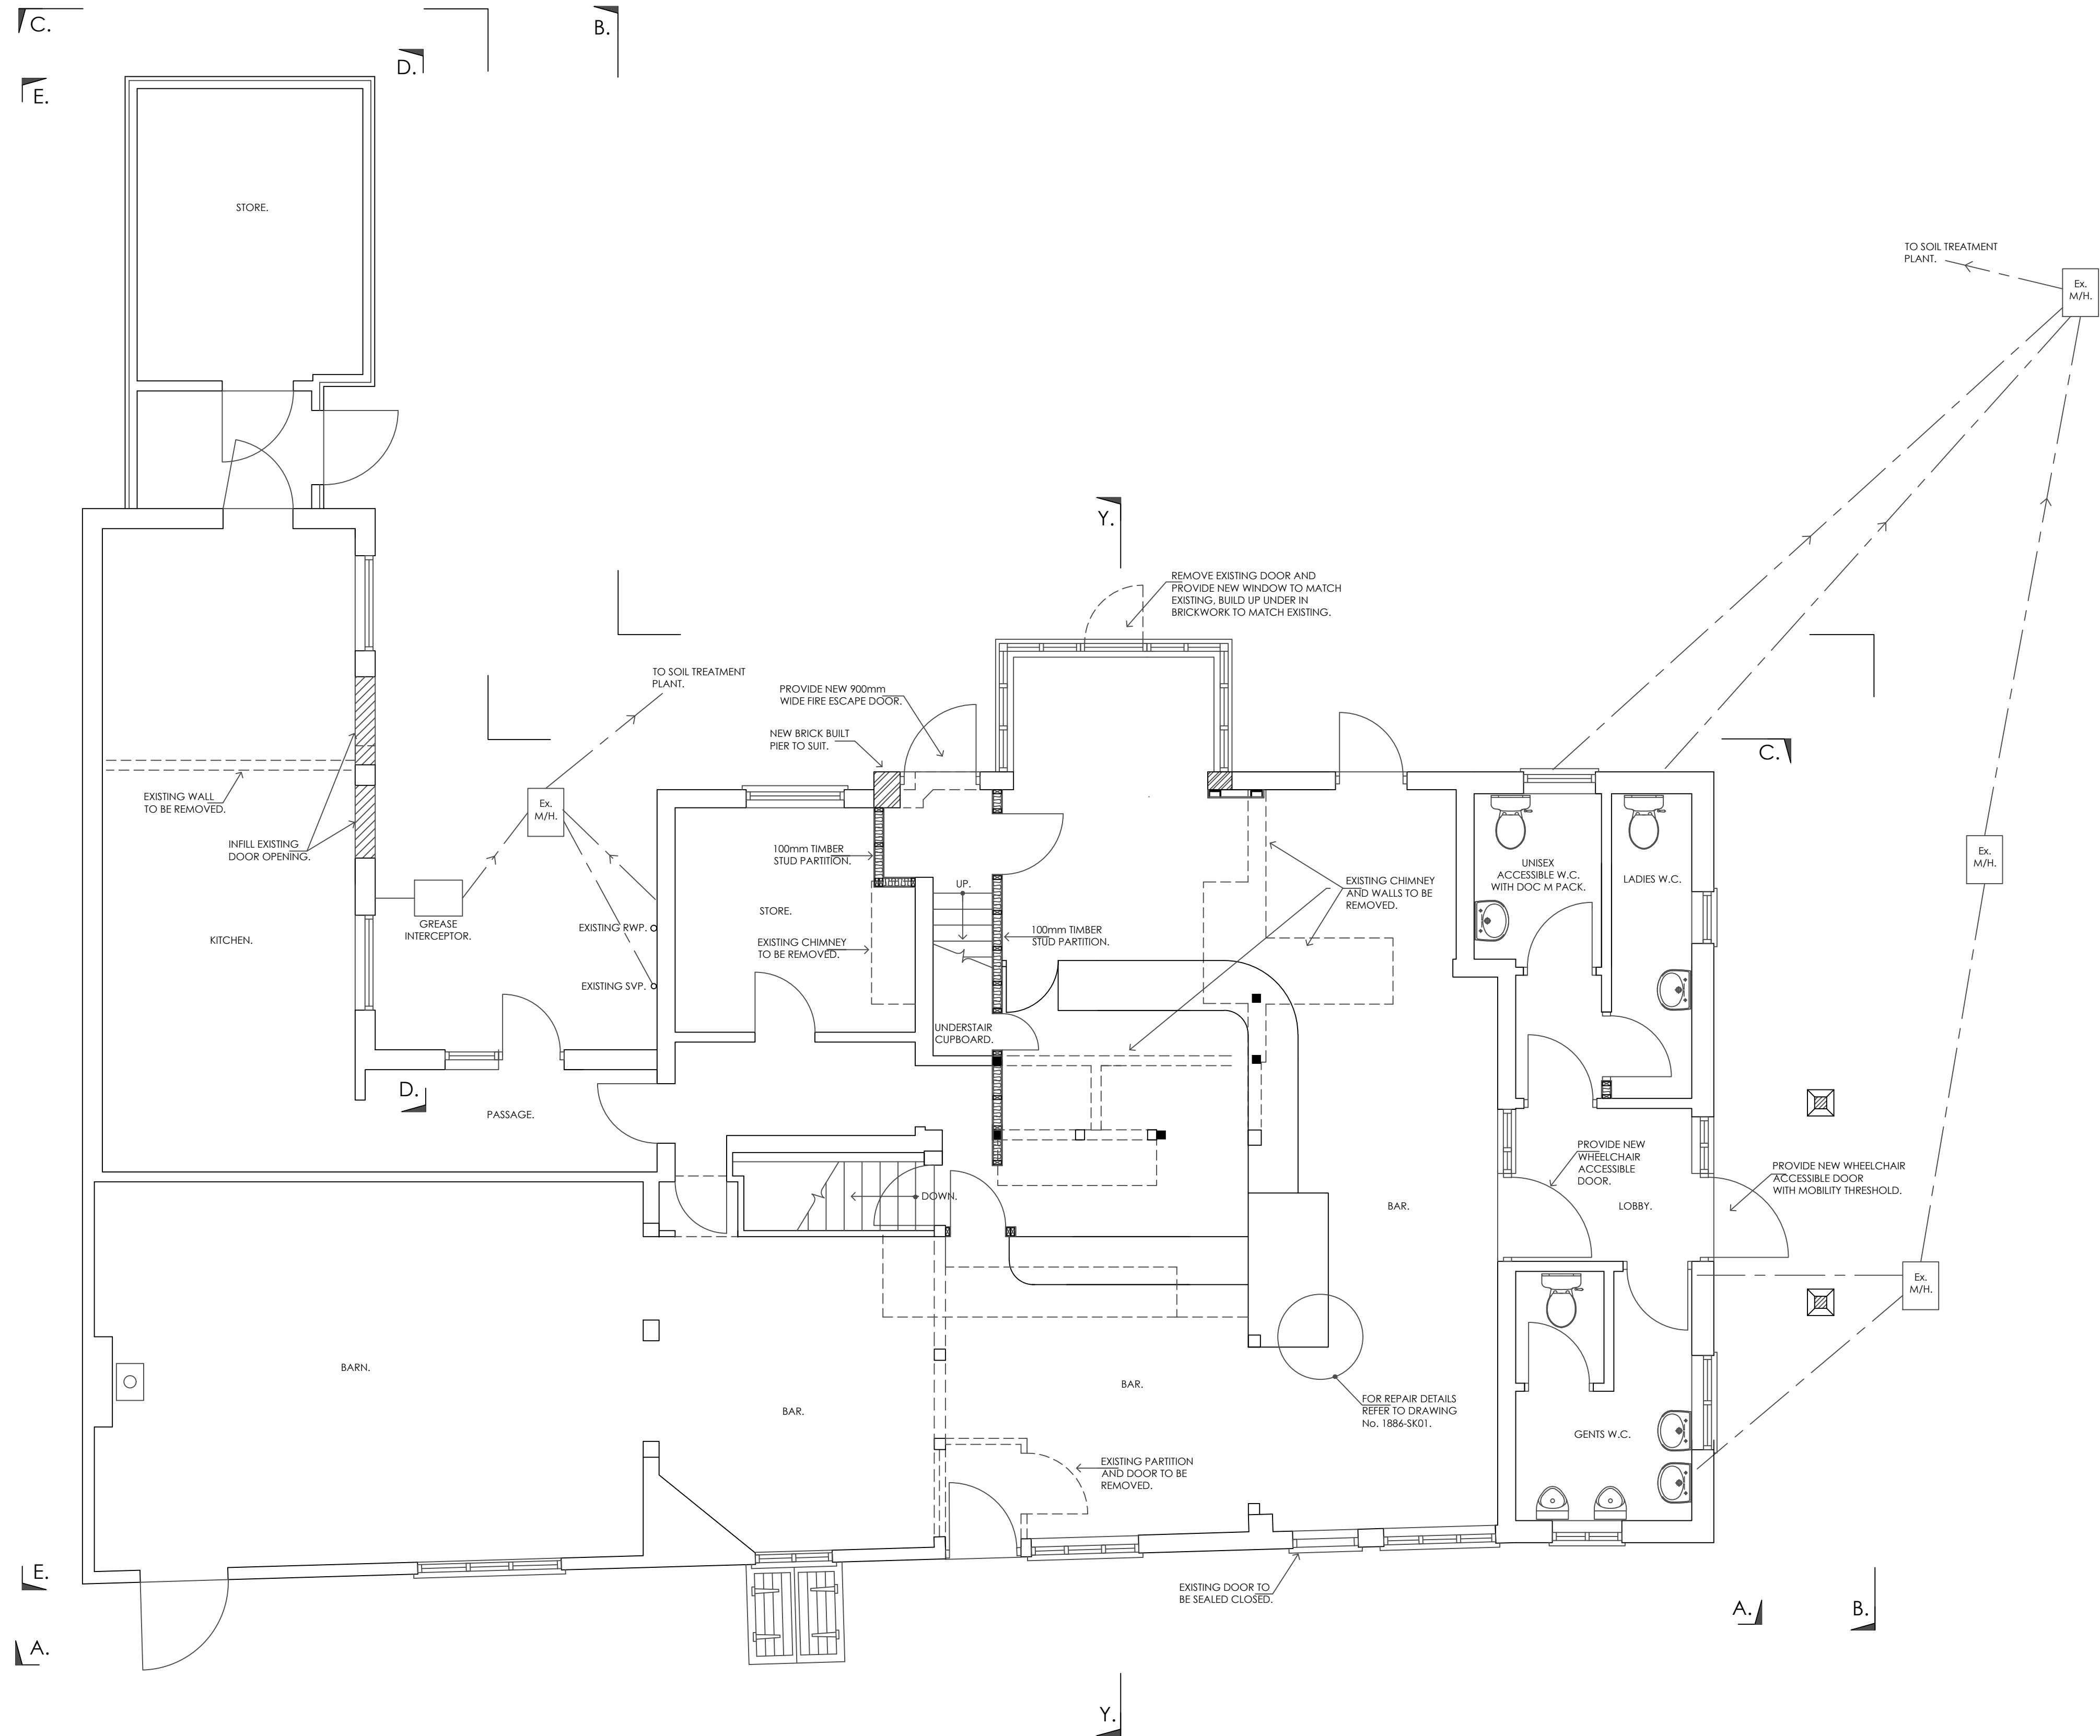


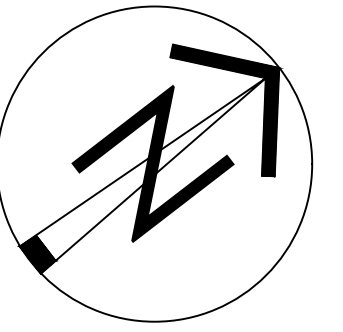

NOTE :
FOR ELEVATIONS REFER TO DRAWING NUMBERS 1886 - 07 & 08.

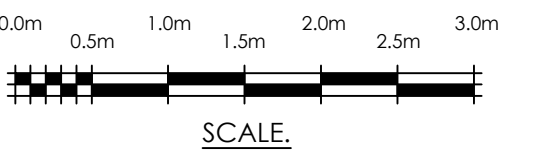

PROPOSED GROUND FLOOR PLAN.

REV	DATE	REVISION
CLIENT		
Horns Hospitality Limited.		
PROJECT		
The Horns Public House, Crazies Hill, Berkshire.		
TITLE		
Proposed Alterations and Refurbishment.		
DRAWN G.D.G.		
DATE June 2024		
SCALE 1:50 @ A1		
DRAWING No. 1886 - 05		REV.
		P1

