


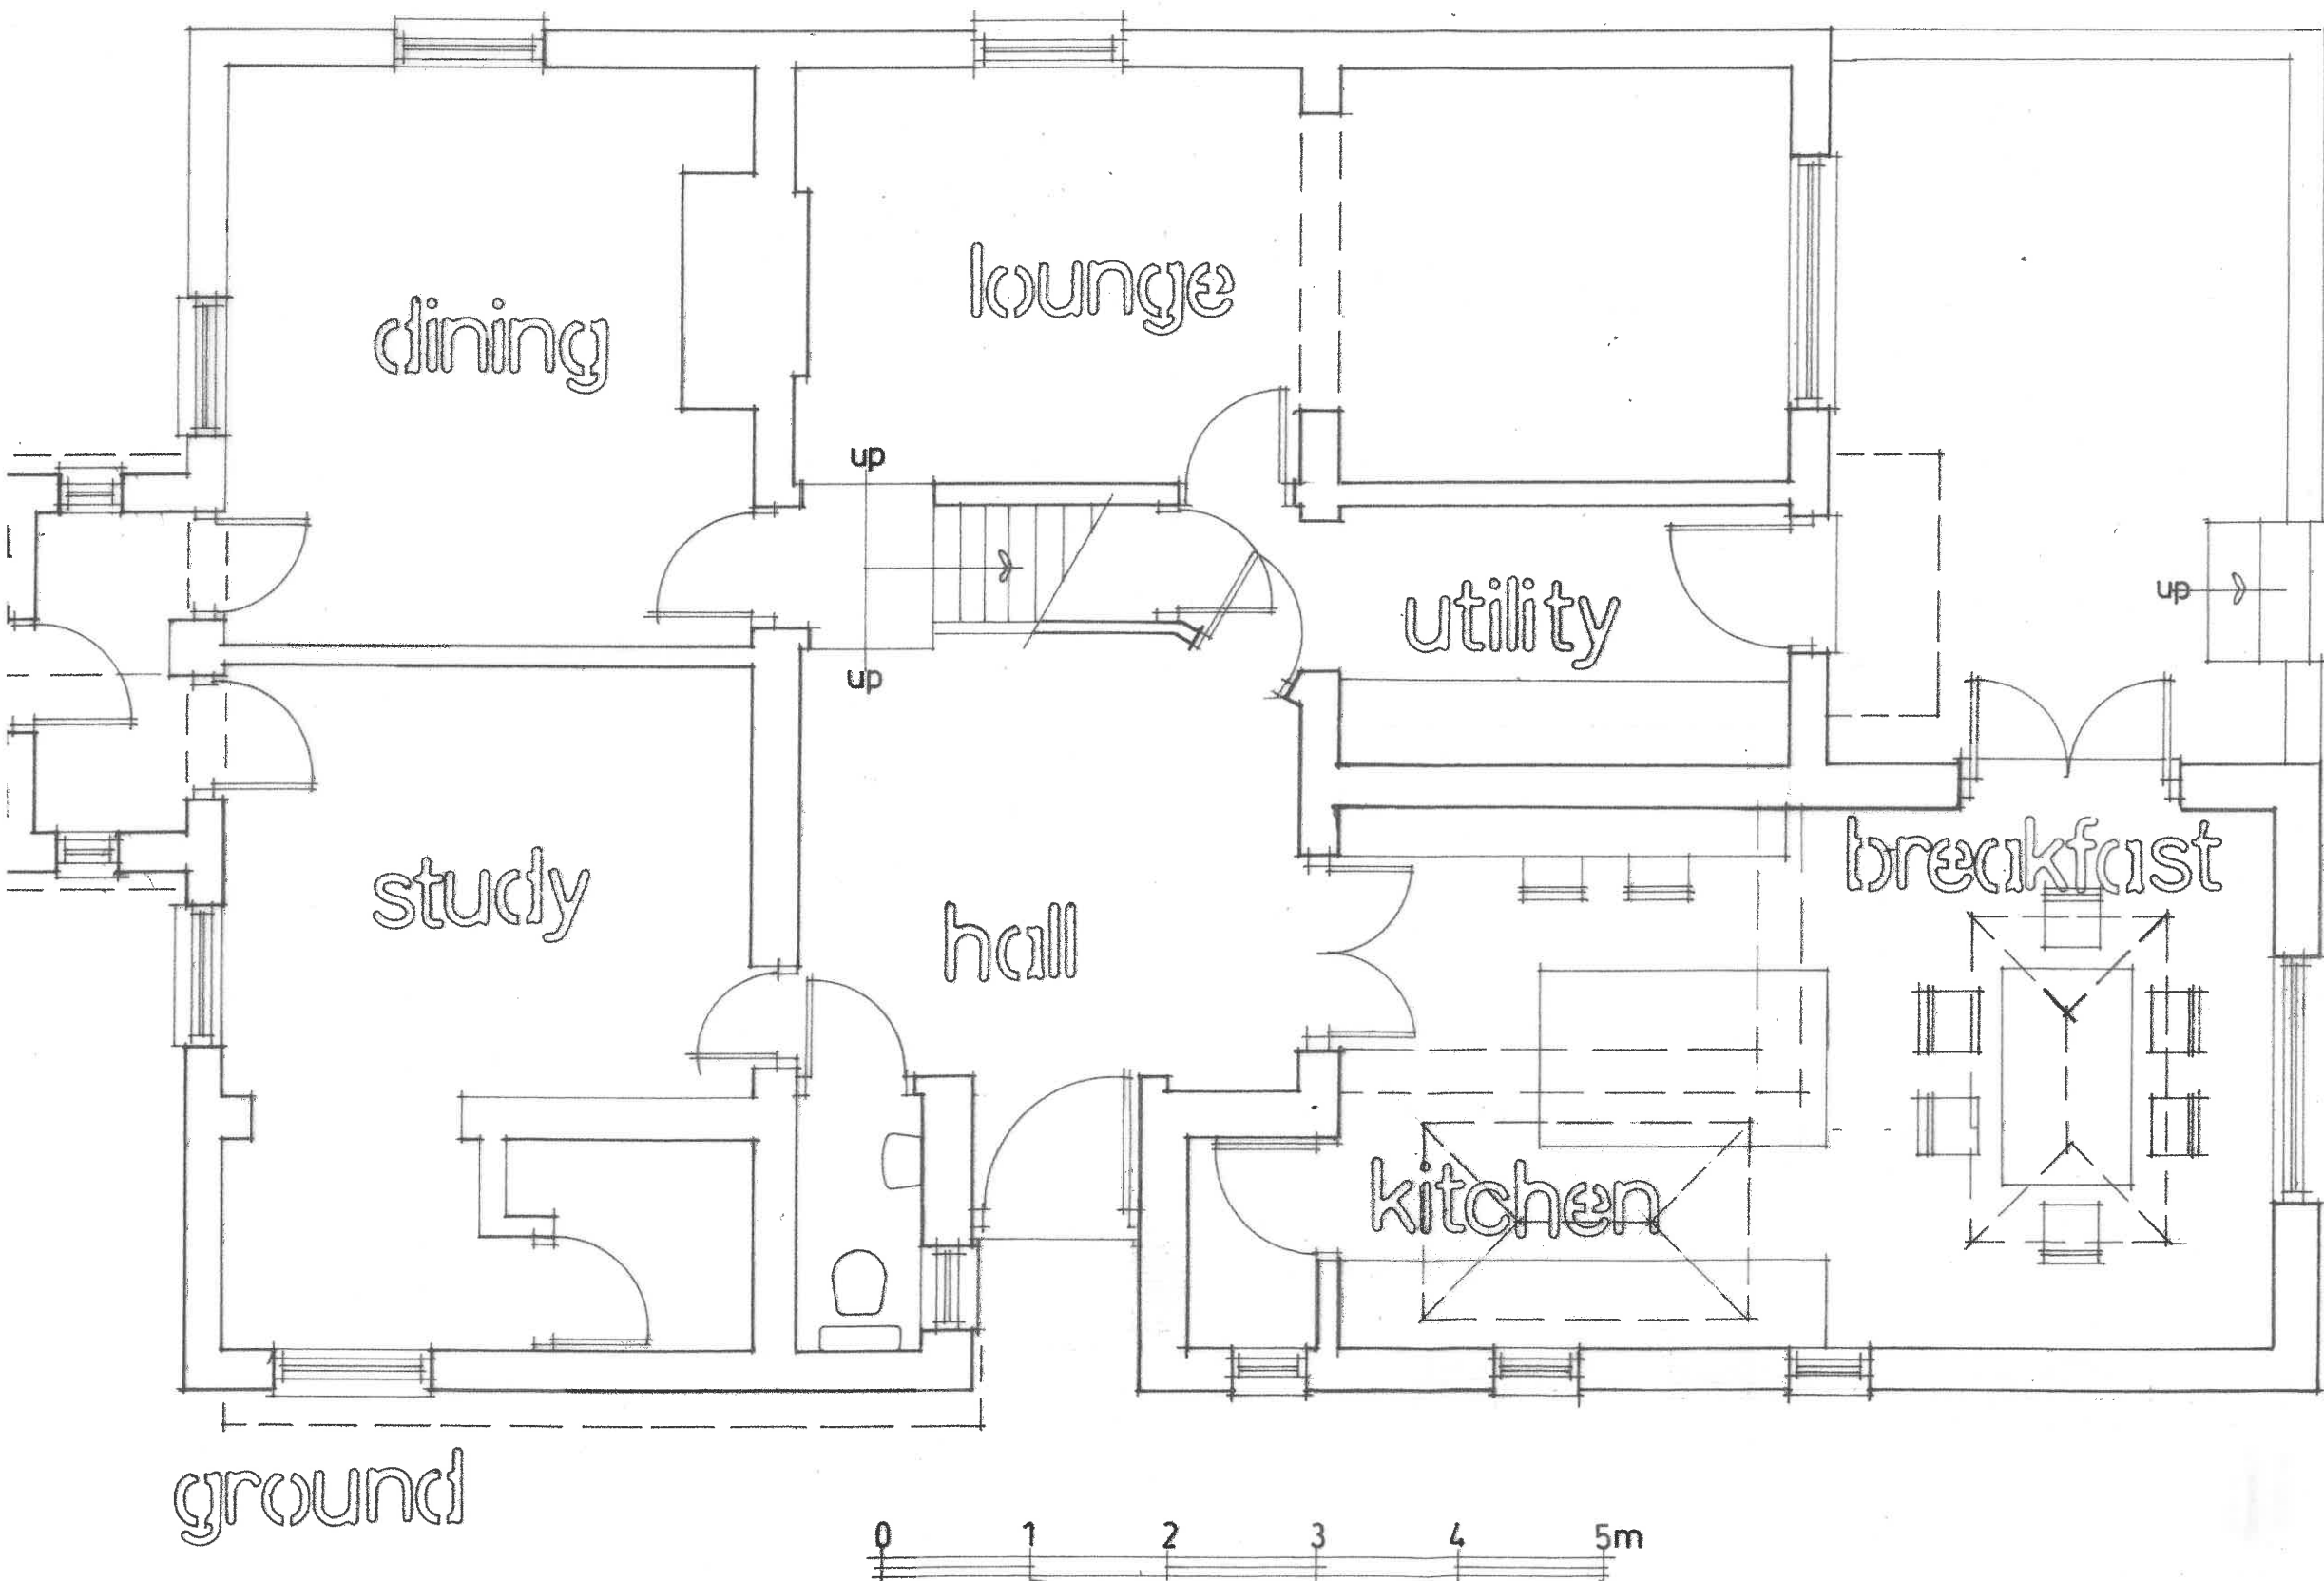

Rev. D General revisions 03/01/2025
 Rev. C General revisions 22/02/2023
 Rev. B General revisions 27/09/2022
 Rev. A General revisions 02/02/2022
DMD ARCHITECTURE LIMITED

CLIENT
 Mr D White
 PROJECT
 Extensions and Alterations to
 The Verge
 The Village
 Finchampstead
 Berkshire
 RG40 4JR

DRAWING
 Proposed Ground Floor Plan
 SCALE
 1:50 @ A3
 DRAWING No.
 21/TVF/05
 DATE
 January 2022
 REVISION
 D