




PLOTS 3 & 6
FRONT ELEVATION
(PLOT 6 HANDED)




PLOTS 3 & 6
FLANK ELEVATION




PLOTS 3 & 6
REAR ELEVATION

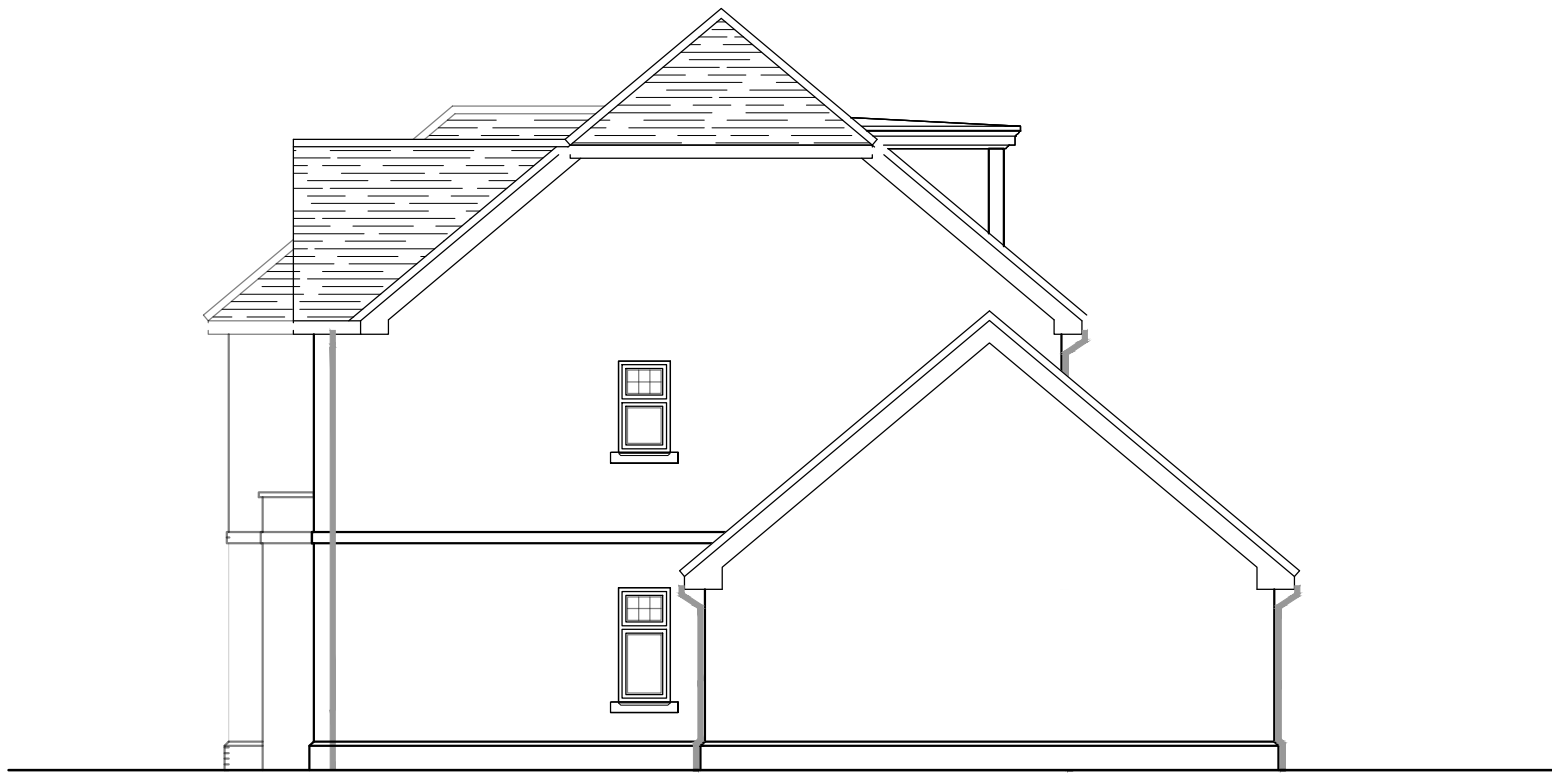


PLOTS 3 & 6
SIDE ELEVATION

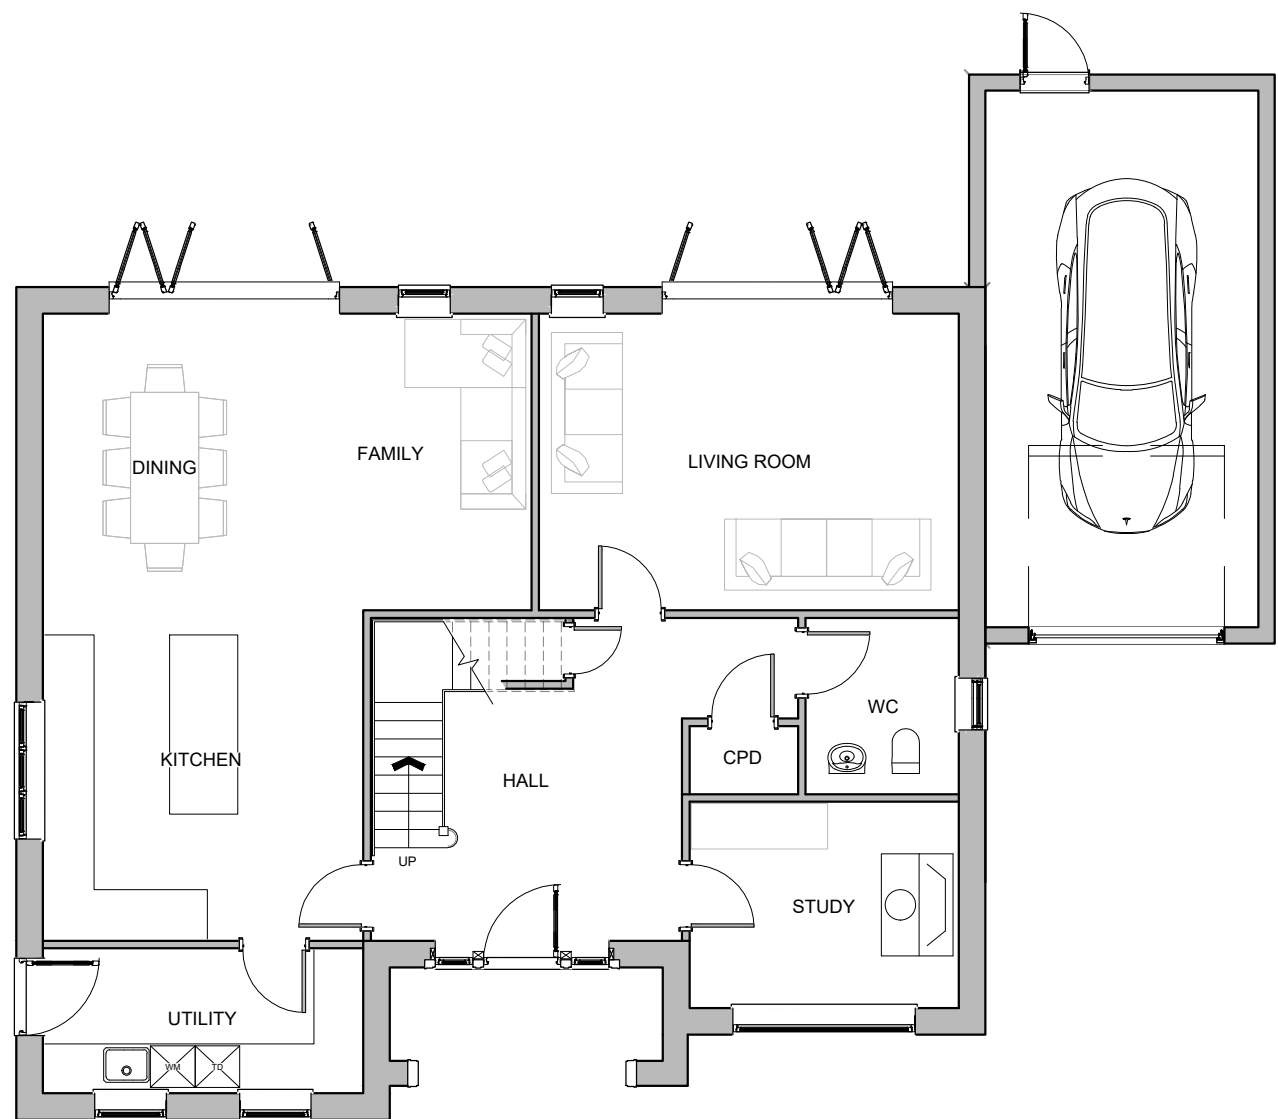

PLOT 3 & 6
GROUND FLOOR PLAN

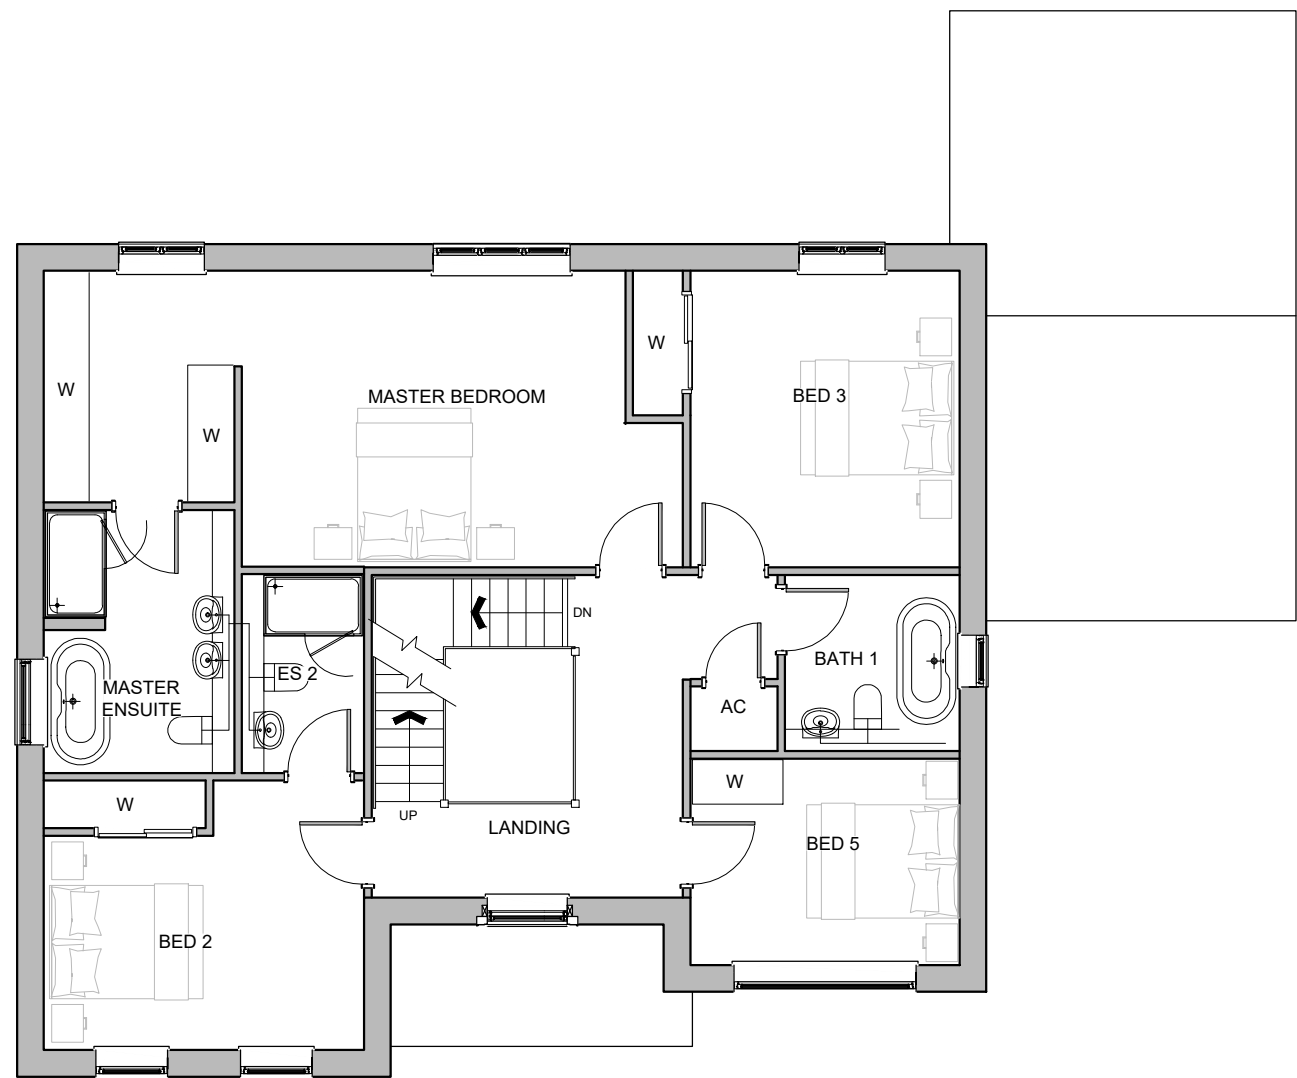

FIRST FLOOR PLAN

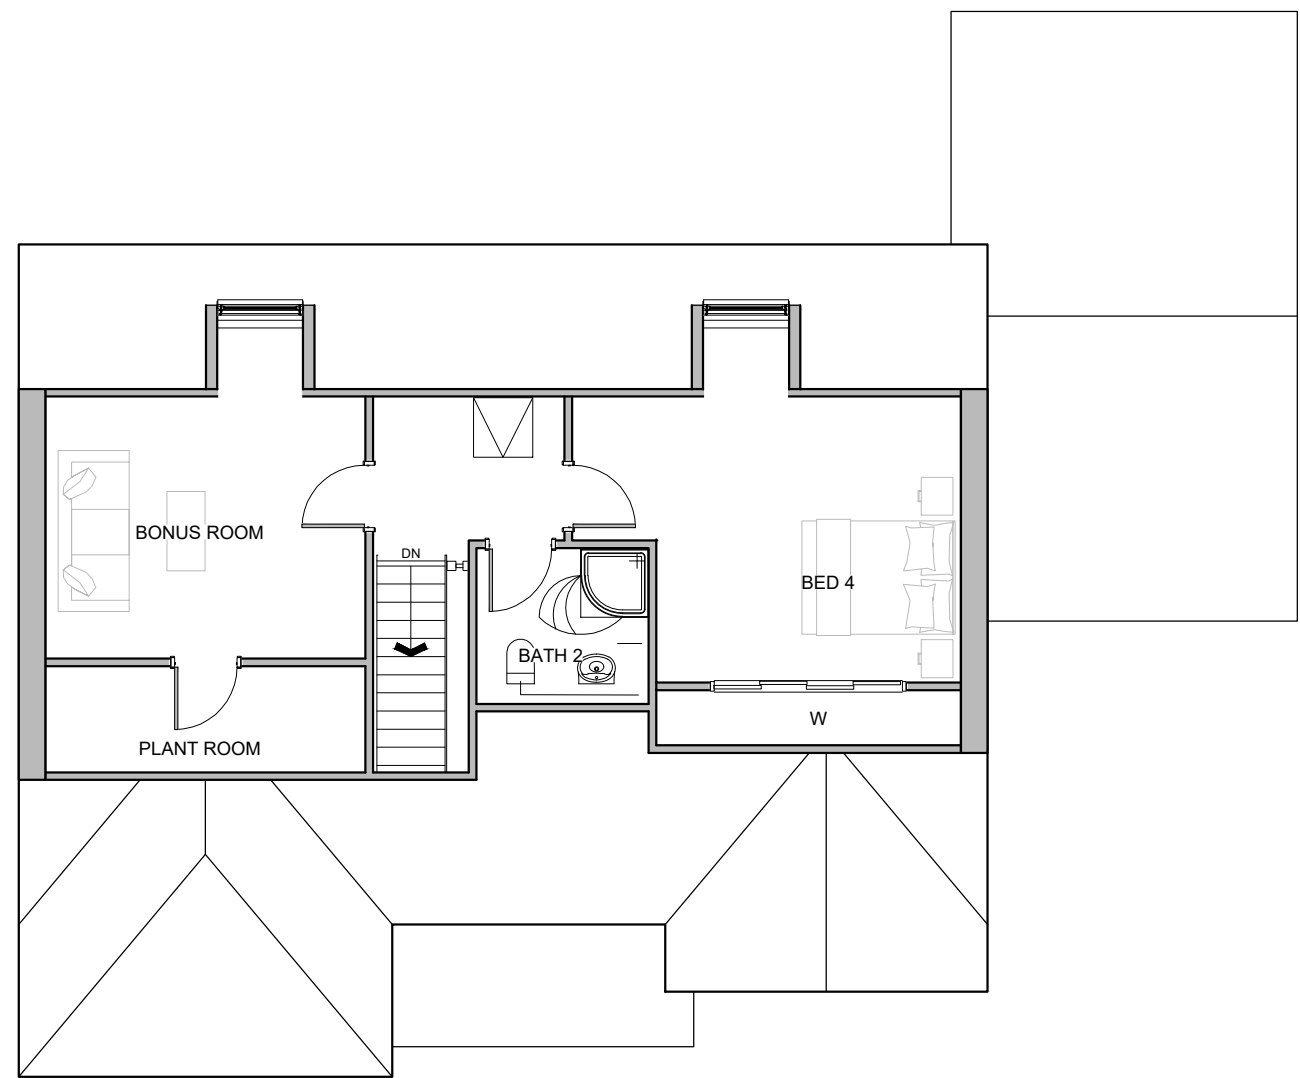

SECOND FLOOR PLAN

Rev	Date	Detail	Drwn	Chk	
0	2m	4m	6m	8m	10m
					
0 100mm					

Status **PLANNING**

**ASCOT DESIGN**
Timeless architecture

HEAD OFFICE
Ashurst Manor,
Ashurst Park, Church
Lane, Sunninghill,
Ascot, SL5 7DD
Tel: 01344 299 330

MANCHESTER
No. 1 Booths Park,
Chelford Road,
Knutsford,
WA16 9GS
Tel: 01565 756 147

LONDON
29 Farm Street,
Mayfair,
London,
W1J 5RL
Tel: 020 39940015

Email: info@ascotdesign.com
www.ascotdesign.com



Client **COUNTRY ESTATES LIMITED**

Project Title
**LAND ADJACENT SONNING GOLF CLUB,
SONNING, READING, RG4 6GJ**

Drawing Title
**PLOTS 3&6 FLOOR PLANS
& ELEVATIONS**

Scale	Date	Drawn	Rev
1:100 @ A1	MAR 2024	KJ	

Drawing N°. **25 - J4742 - 02 - 002**

The Copyright in this document and design is confidential to
and the property of Ascot Design Limited.