


BIM Transmittal Disclaimer

McBains Ltd makes no express or implied warranties with respect to the character, function, or capabilities of the data (inclusive of 3rd party data incorporated within), or the suitability of the data for any particular purpose beyond those originally intended by McBains Ltd. Please refer to our standard terms and conditions for further details.


NOTE:

ALL BATHROOMS & ENSUITE WINDOWS TO HAVE OBSCURED GLASS.

REFER TO EXTERNAL MATERIALS PLAN FOR SPECIFIC MATERIALS, WINDOWS COLOURS AND DOOR COLOURS.

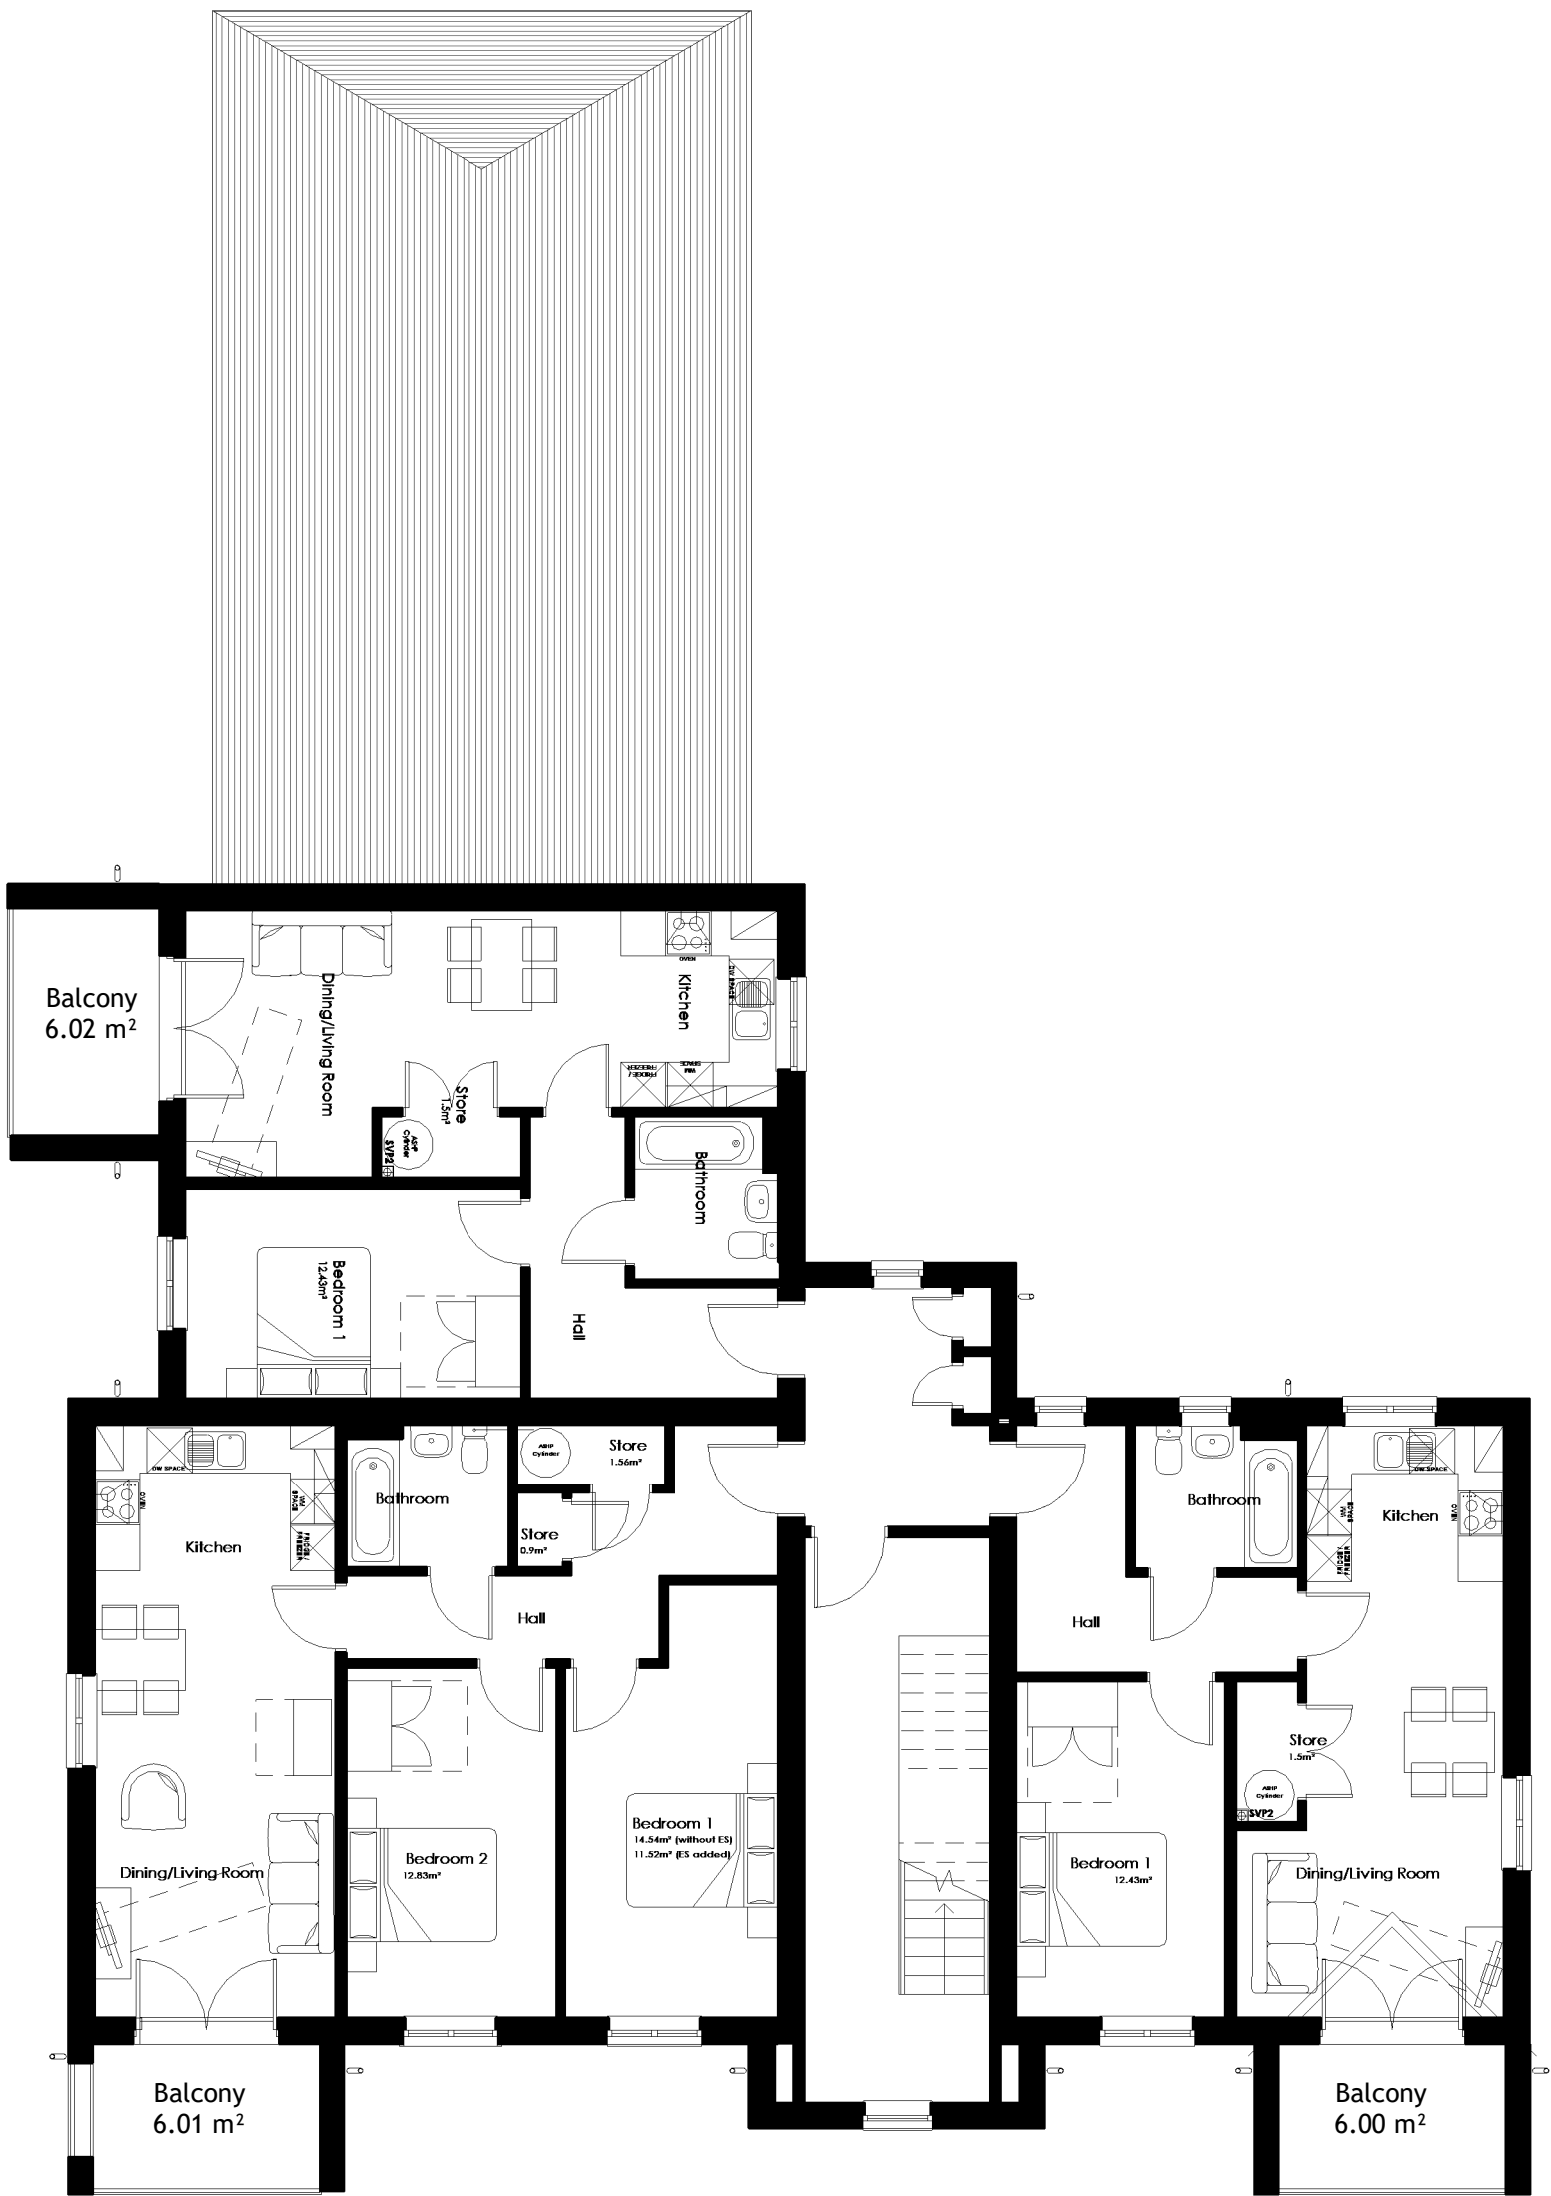

Second Floor Plan

 

P02	Amended to include integrated 2m x 3m balconies. Roof revised. Fretwork design to balcony balustrades added	07.08.2026	JP
P01	Issued for planning	01.04.2026	JP
Rev	Rev Description	Rev Date	Issued by
JP	EC	EC	
Drawn By	Reviewed By	Approved By	
100360	MAR' 26	1 : 100 @ A2	
MCB Number	Date Created	Scale @ A2	

McBains

McBains Ltd
5th Fl, 26 Finsbury Square London EC2A 1DS
+44 (0)20 7786 7900
mcbains.co.uk

Client

dandara

Project
"The Canopies"
Pinewood Campus
Nine Mile Ride - Wokingham

Drawing Title
Housetype Plans
Block B-6xAF1B-3xAF2B Flats & Belmont
PLOTS 60-69

ARCHITECTURE

Drawing / Document Reference										Status	
PIN100360 - MCB - ZZ - ZZ - DR - A - 0386										D5	P02
Project	Originator	FnBr	SpBr	Form	Discipline	Number	Status	Revision			