

Solus SL072 Building


1 : 25

Copyright Portakabin Limited 2022

This drawing is the property of Portakabin Limited.
It must not be copied or reproduced or divulged to anyone
without written permission.

Do not scale off this drawing.
All discrepancies to be reported to Portakabin Limited.

Rev	Description	Date	By
A	Initial Layout	12/06/24	JL

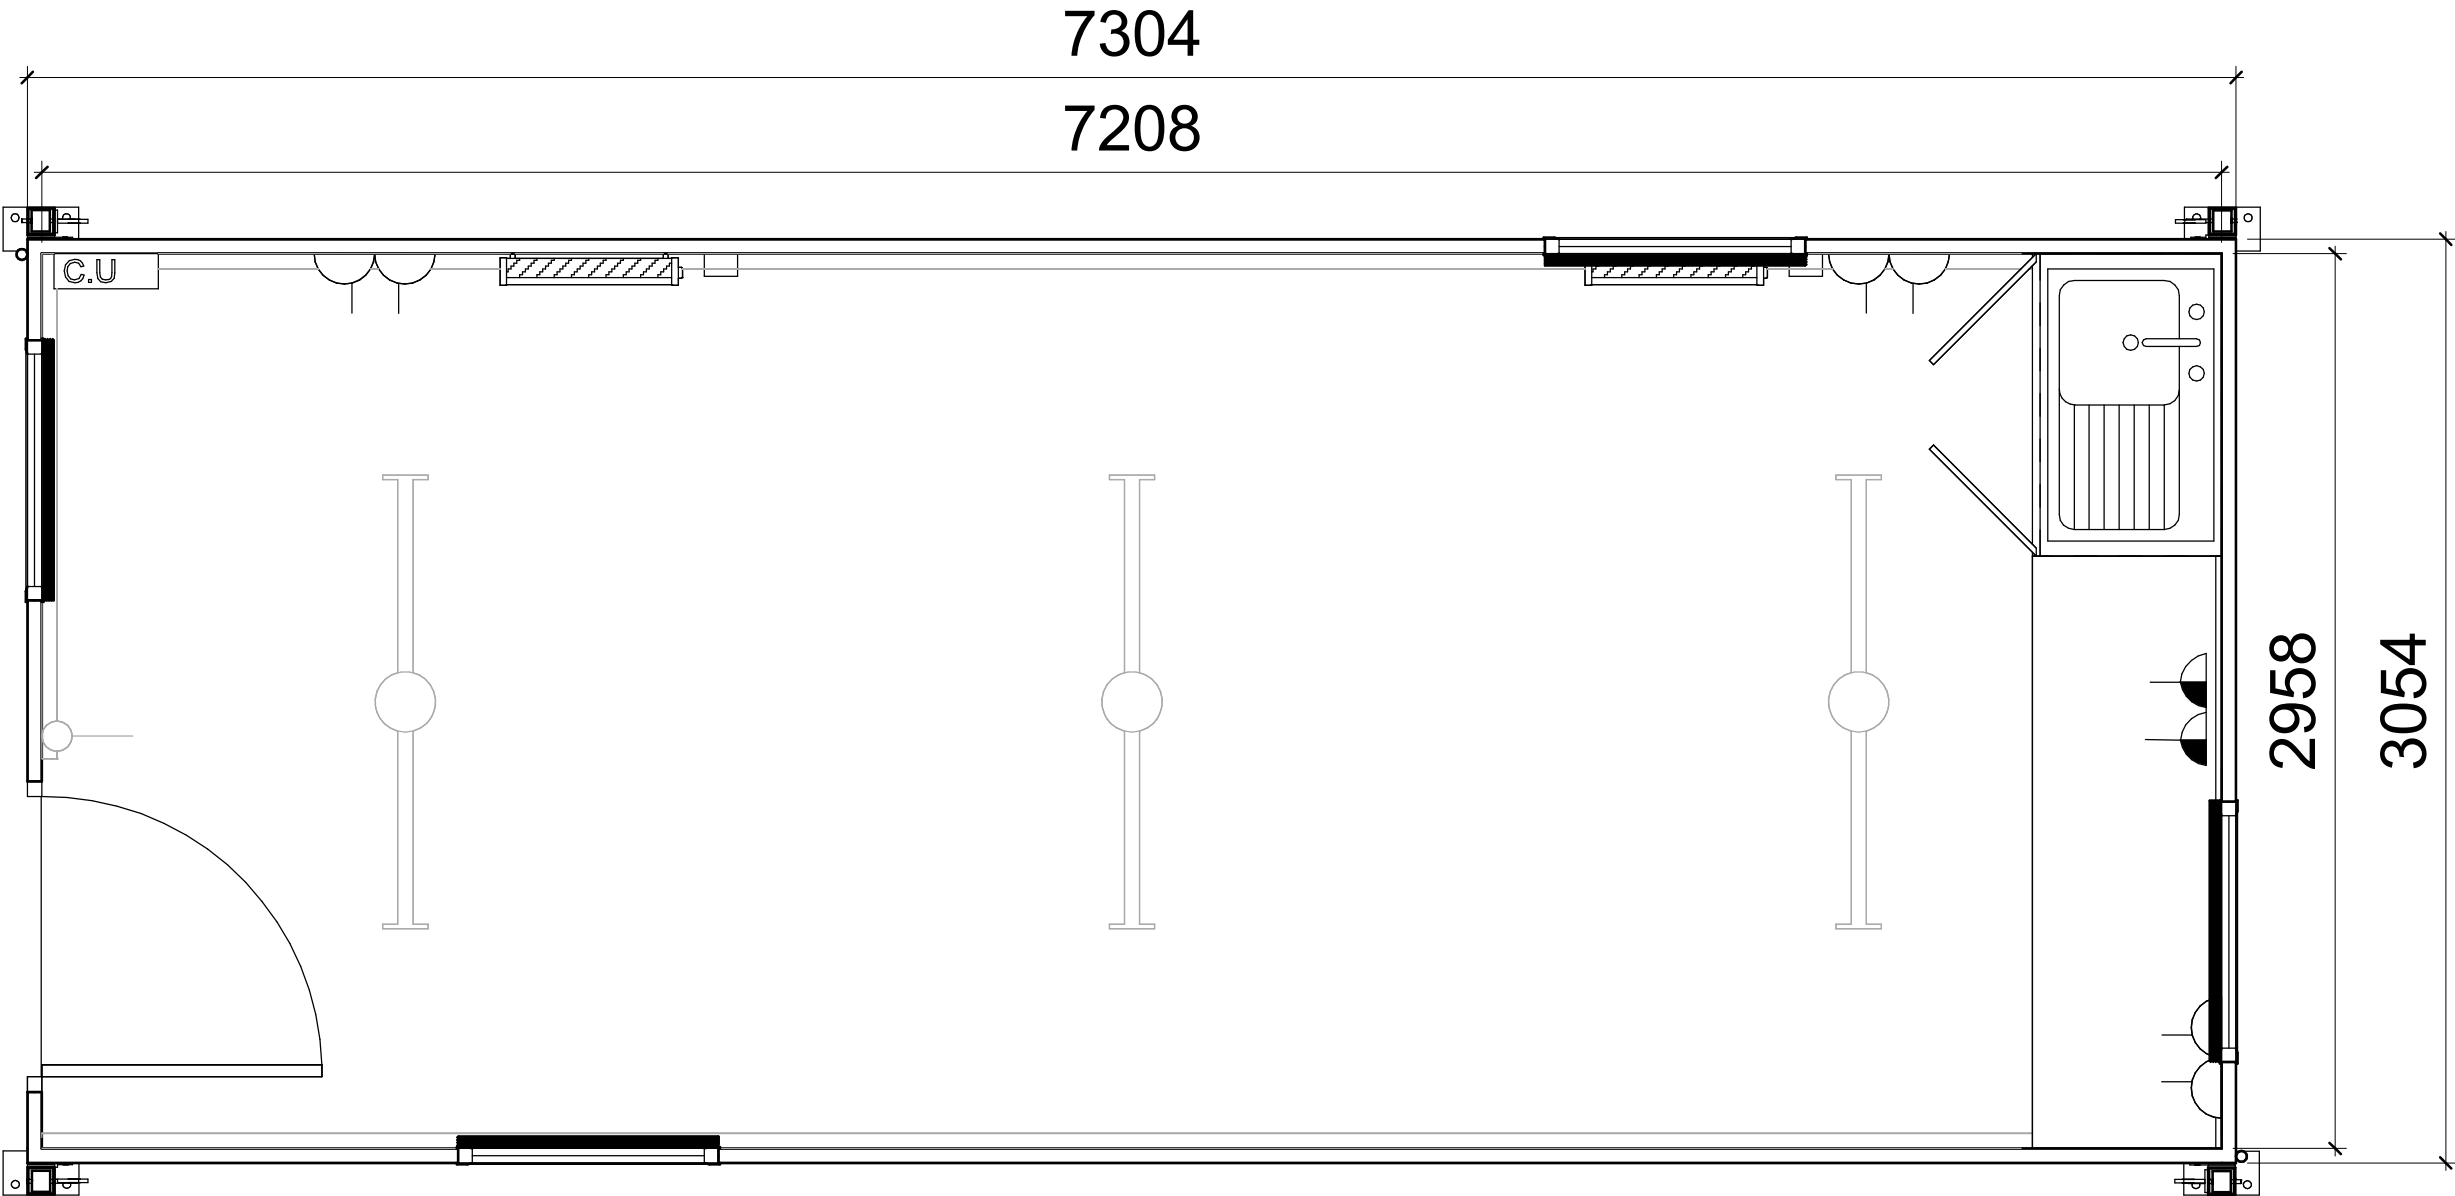

Window Key
F = Fixed
O = Open
OBS = Obscured
S = Sliding

Floor Area: 21.32m²
Ceiling Height: 2.3m

1 Gang Way Light Switch		High Level Fan Heater	
13AMP Double Socket		Internal Bulkhead	
13 AMP Double Socket (Over-Counter)		Standard LED Light	
Convactor Heater		Venetian Blind	
Double Data Point		Window	

Standard floor loading is 3kN/m². Any loading imposed on a floor that is greater than 3kN/m² may require strengthening. Please contact your hire centre if you expect to exceed 3kN/m².

Any fire strategy shown on this drawing is subject to Fire Officer and Building Control approval

Please note that this and any accompanying drawing(s) are for illustrative purposes only and as such, the building shown may vary from the actual finished building on site.

The position of windows, external doors and electrical fixtures (if shown) are dependent on stock availability at time of order.



Portakabin®

Portakabin Limited New Lane Huntingdon
York YO32 9PT United Kingdom
+44 (0)1904 611655
portakabin.co.uk

Client: IVC Evidensia		
Opportunity: Shinfield - Additional Consulting & Staff Space		
Title: SL072 Staffroom Layout		
Scale @ A3: As indicated	Date: 12/06/24	Drawn By: JL
Opportunity Number: OPP1338345		Rev: A


SL072 Interiors Space Planning

1 : 20

Copyright Portakabin Limited 2022

This drawing is the property of Portakabin Limited.
It must not be copied or reproduced or divulged to anyone
without written permission.

Do not scale off this drawing.
All discrepancies to be reported to Portakabin Limited.

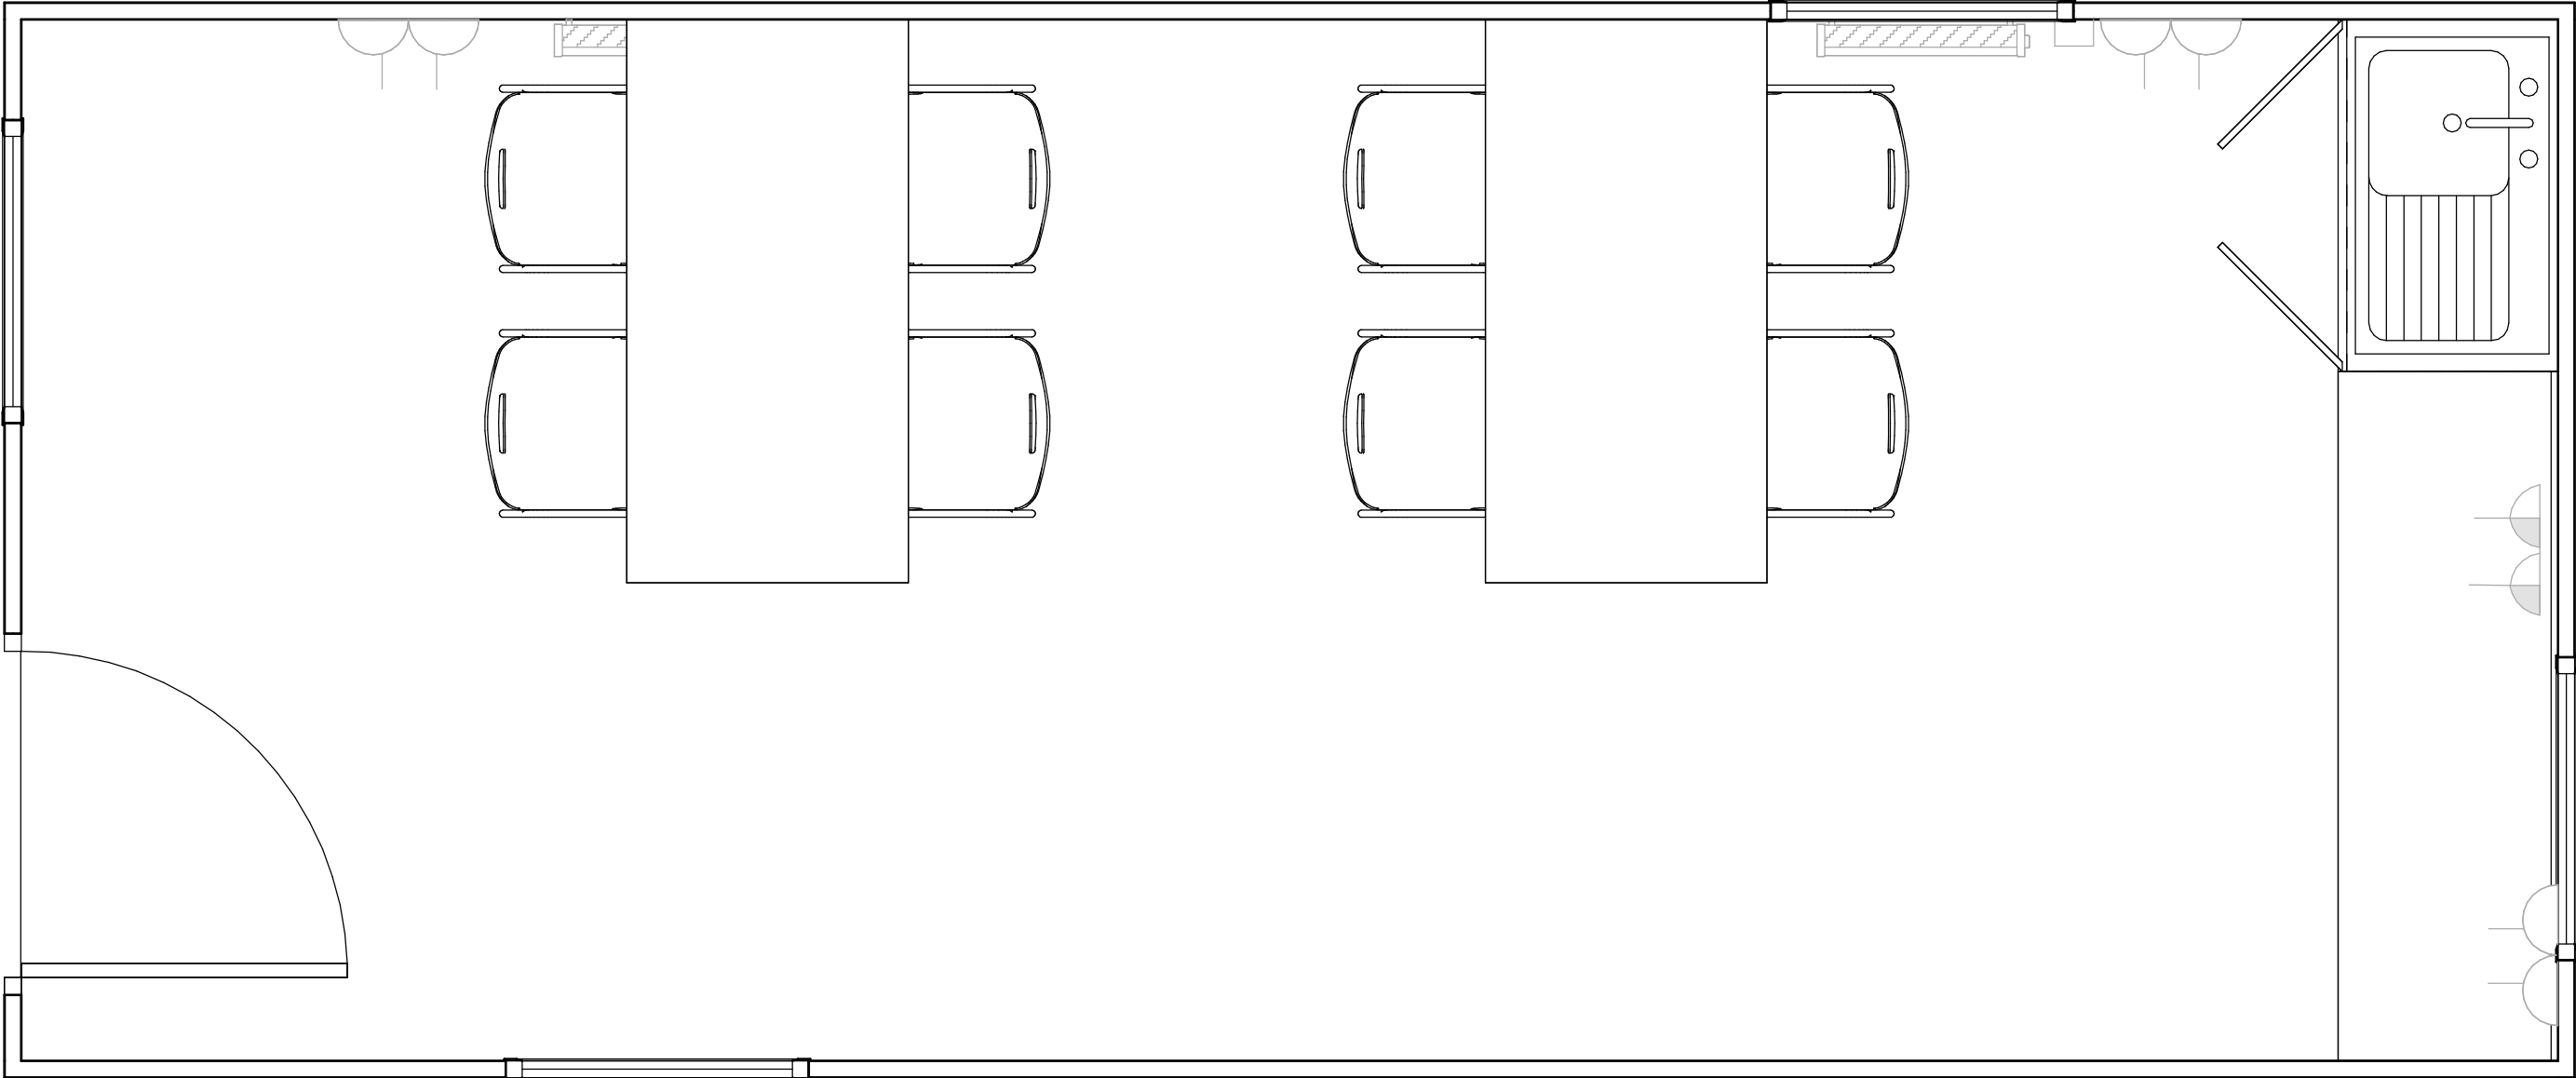

Furniture for illustration purposes only




Portakabin Limited New Lane Huntingdon
York YO32 9PT United Kingdom
+44 (0)1904 611655
portakabin.co.uk

Client: IVC Evidensia		
Opportunity: Shinfield - Additional Consulting & Staff Space		
Title: SL072 Interiors Layout		
Scale @ A3: 1 : 20	Date: 12/06/24	Drawn By: JL
Opportunity Number: OPP1338345		Rev: A




Front Elevation

1 : 35

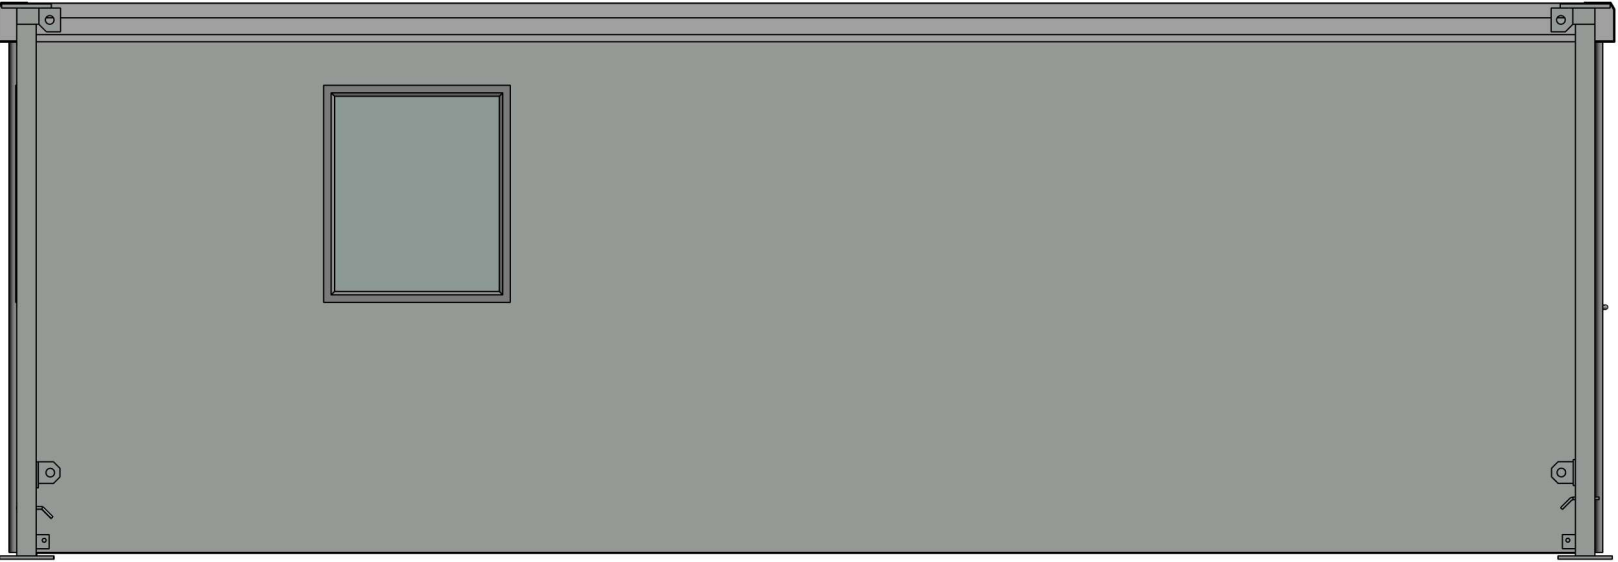


Rear Elevation

1 : 35

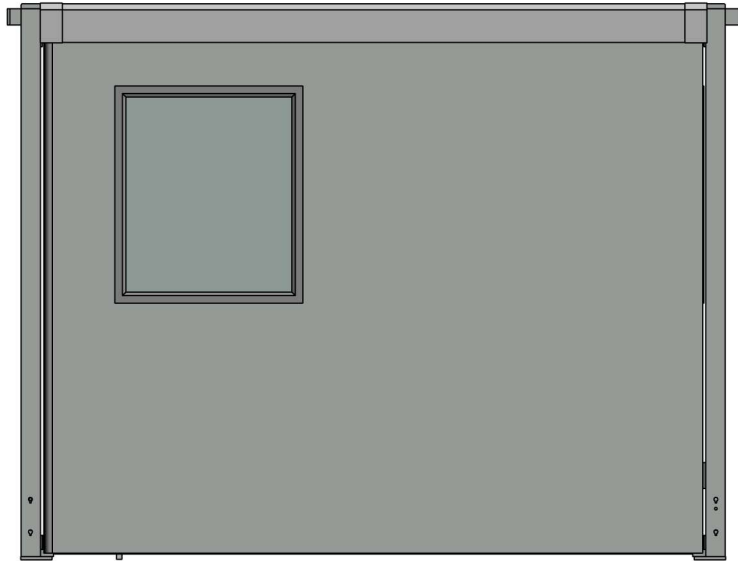

Side Elevation

1 : 35

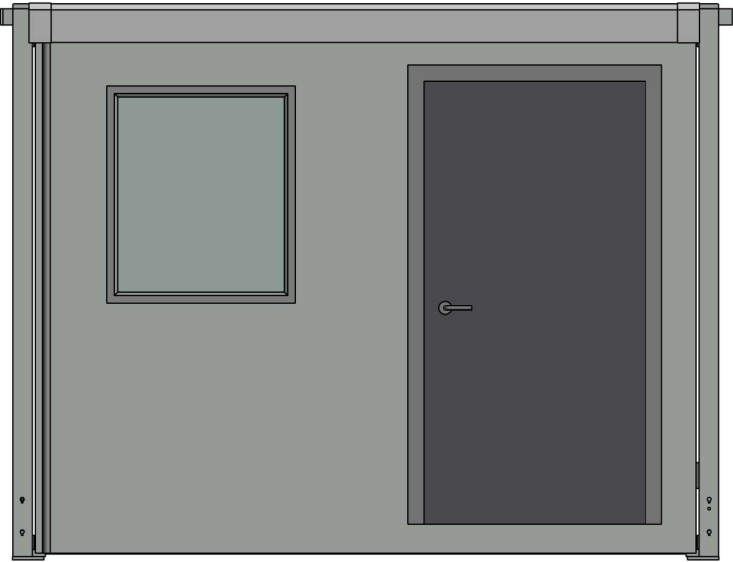

Side Elevation

1 : 35

EXTERNAL COLOUR SCHEME Solus	
Walls	Goosewing Grey - nearest BS ref 10 A 05
Bottom wall trims	Goosewing Grey - nearest BS ref 10 A 05
Corner Trims	Goosewing Grey - nearest BS ref 10 A 05
Legs	Goosewing Grey - nearest BS ref 10 A 05
External Doors	Slate grey - nearest BS 18 B 25



Portakabin®

Portakabin Limited New Lane Huntingdon
York YO32 9PT United Kingdom
+44 (0)1904 611655
portakabin.co.uk

Client: IVC Evidensia		
Opportunity: Shinfield - Additional Consulting & Staff Space		
Title: SL072 Elevations		
Scale @ A3: 1 : 35	Date: 12/06/24	Drawn By: JL
Opportunity Number: OPP1338345	Rev: A	