


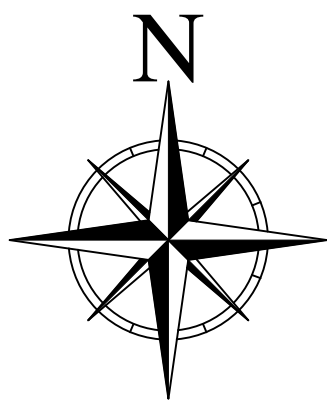


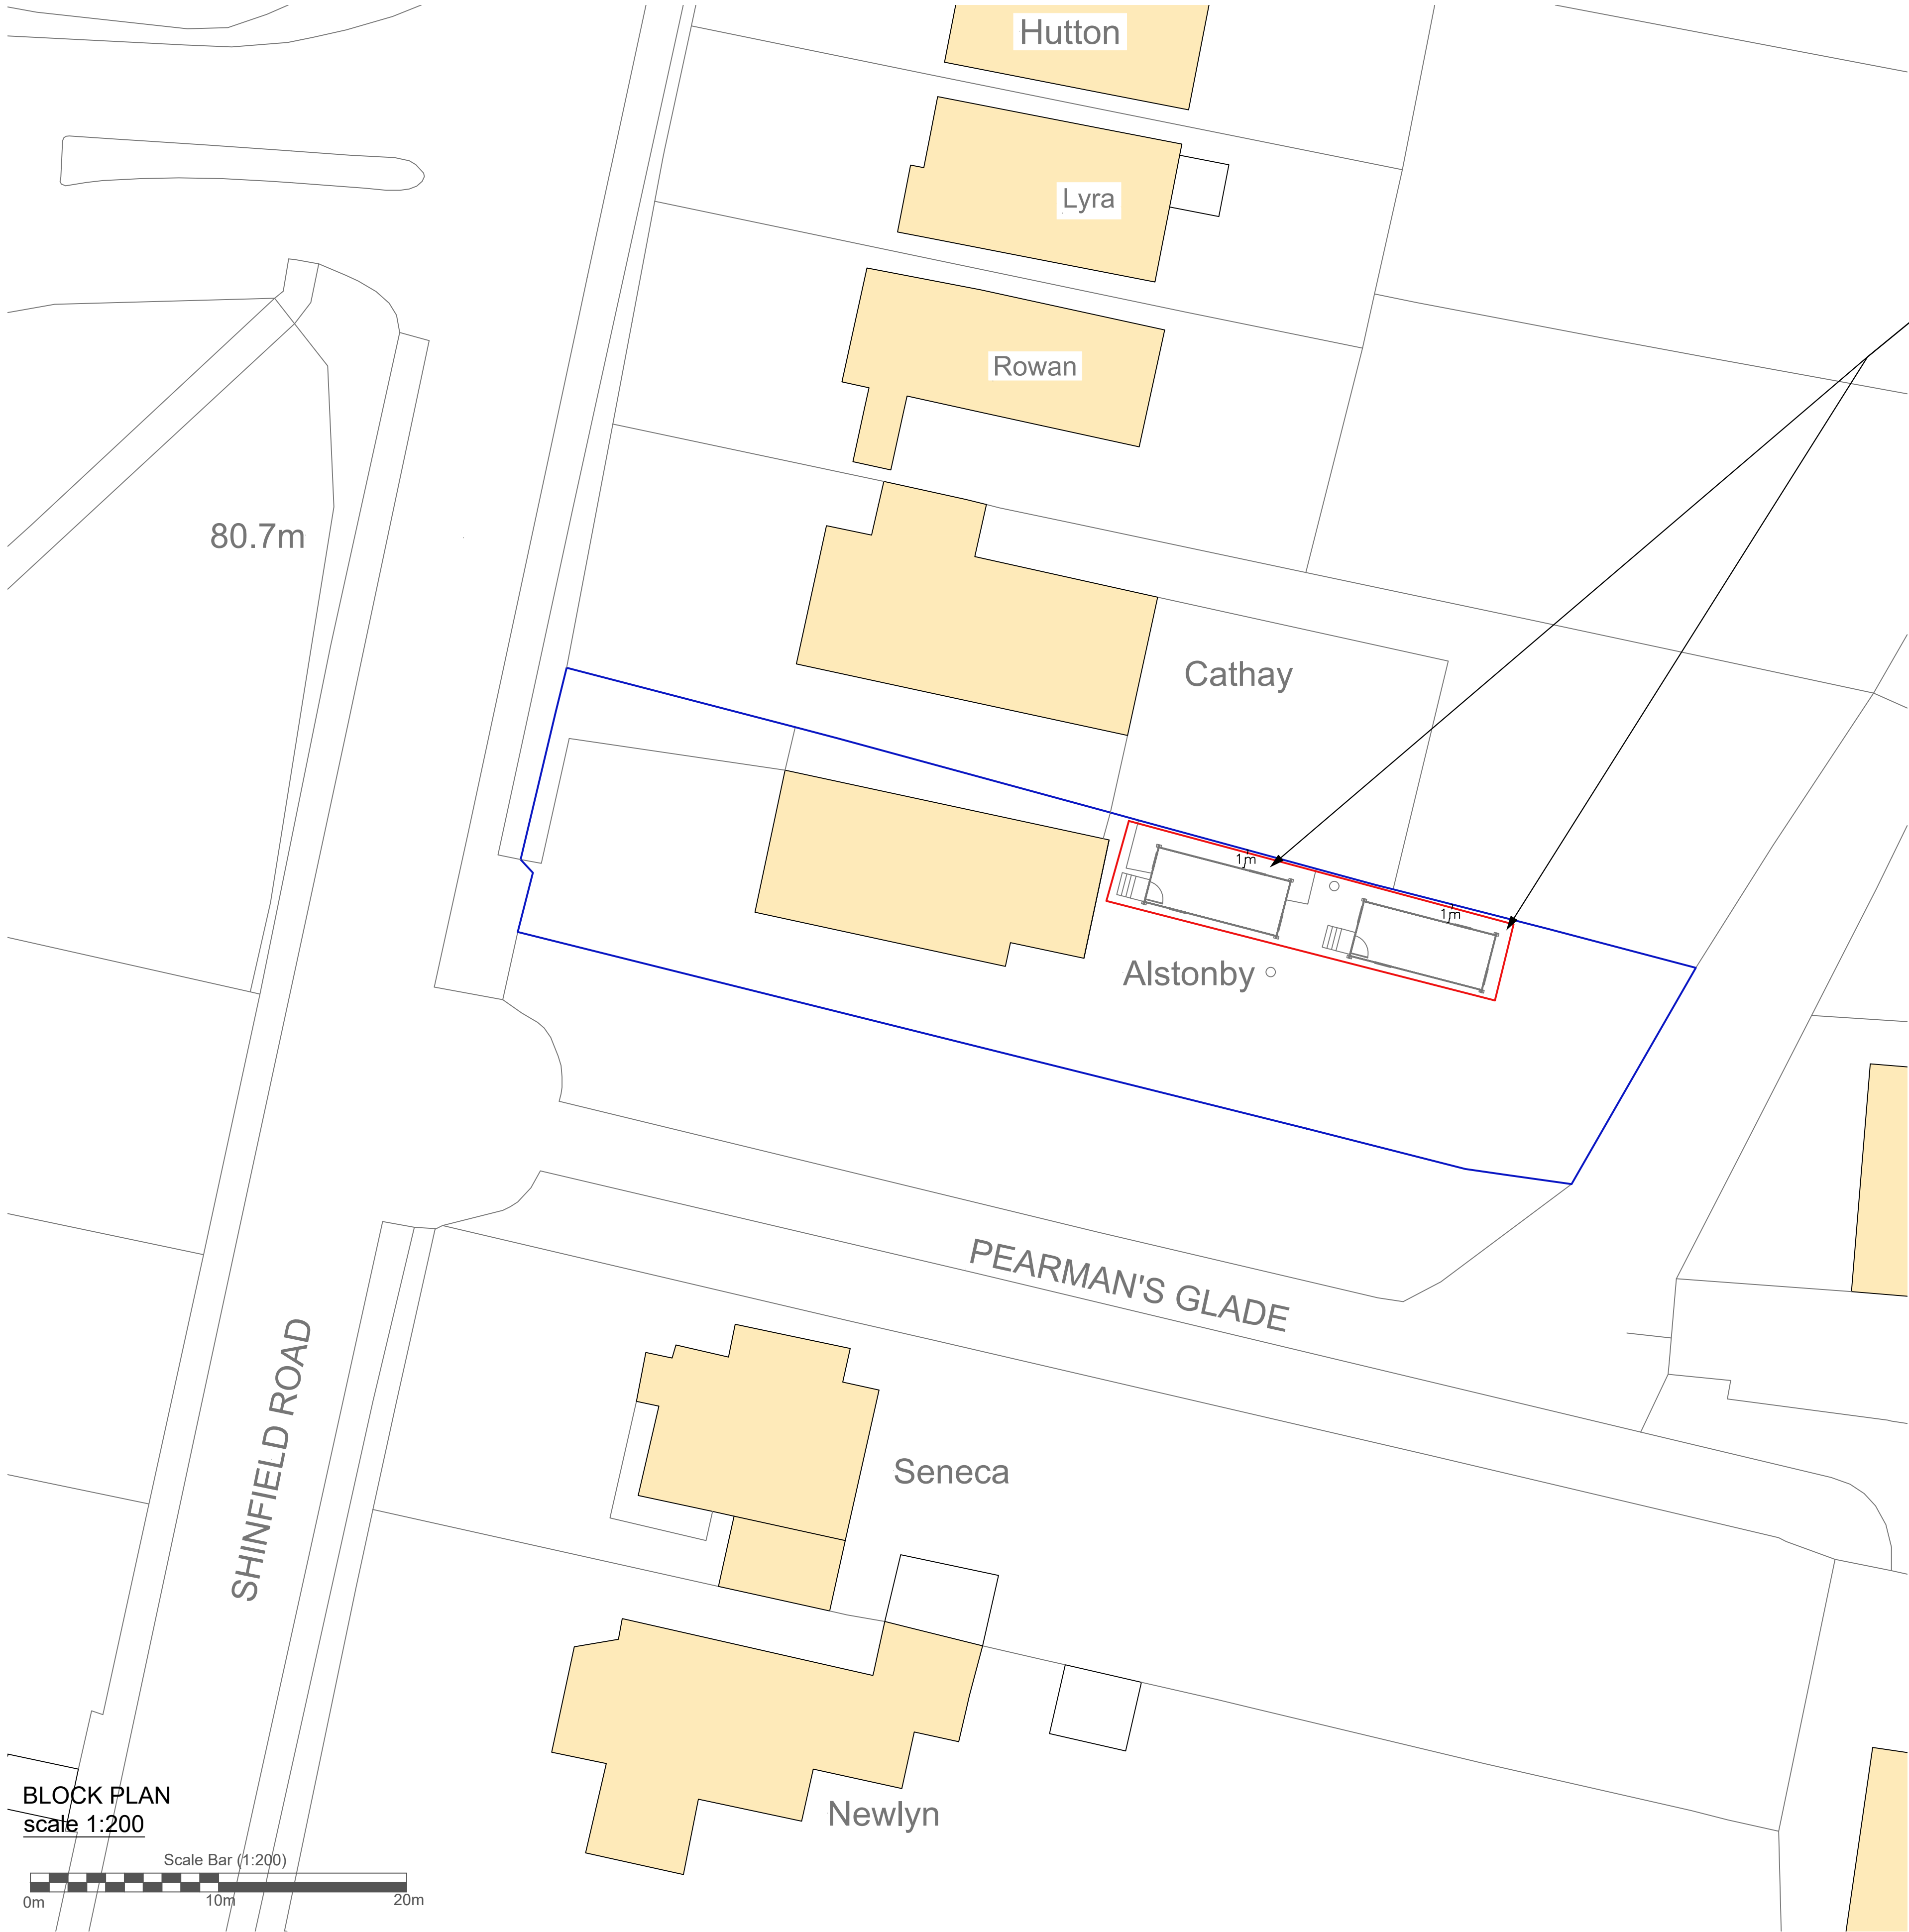

Proposed location of
single storey
Portakabin Buildings.

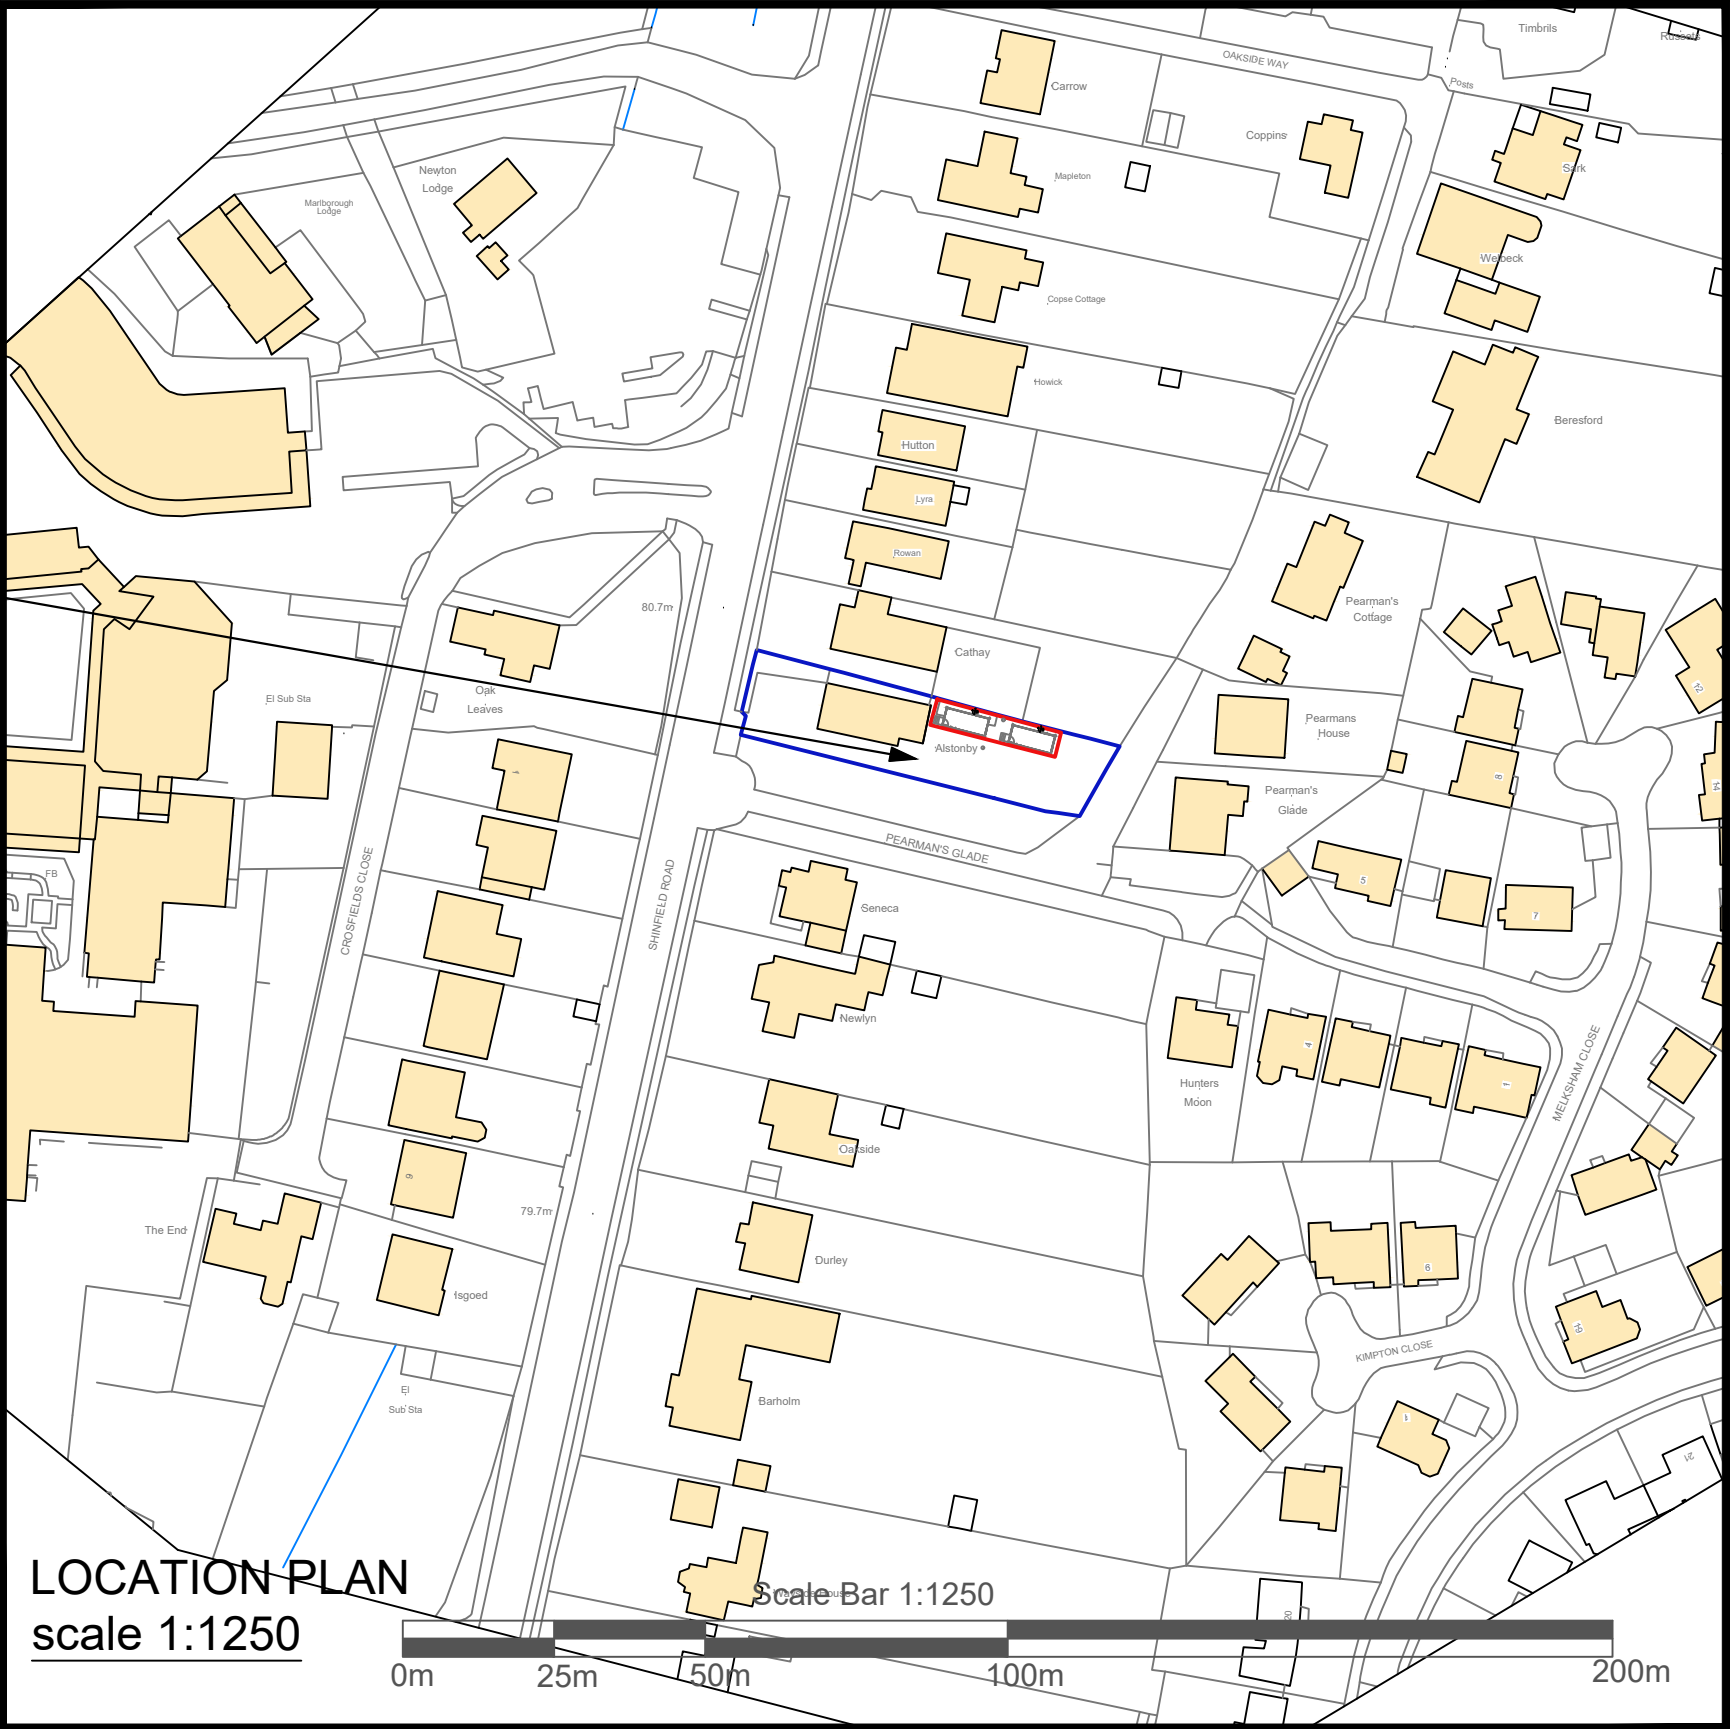

© Crown Copyright 2020 OS Licence no.100041041
Reproduction in whole or in part is prohibited
without the prior permission of Ordnance Survey.

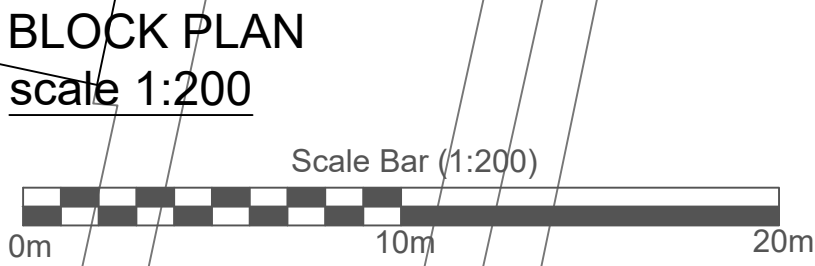

Portakabin Limited 2000
This drawing is the property of Portakabin Limited,
it must not be copied or reproduced or divulged
to anyone without written permission.

- NOTES:**
- Site plan is based on existing Ordnance Survey information
 - Responsibility is not accepted for errors made by others in scaling from this drawing. Contractors must check all dimensions on site. Discrepancies must be reported to the drawing owner before proceeding.
- KEY:**
- Application Boundary
 - Area owned by client but not in application
 - Existing fencing 1.8mH
 - Proposed foul drainage route
 - Proposed grey water drainage route
 - Proposed surface water drainage route
 - Proposed fencing

Portakabin			
Title Proposed Location & Block Plan			
Independent vetcare Ltd at Shinfield Vets, Shinfield Road, Reading, RG2 9BE			
Date: 15th August 2024			
Scale : 1:200 & 1:1250 @ A1			
Drawing Number IVCSV420065125PNM			Rev A
Rev.	Date	Notes	