




HARE HATCH - SHEEPLANDS

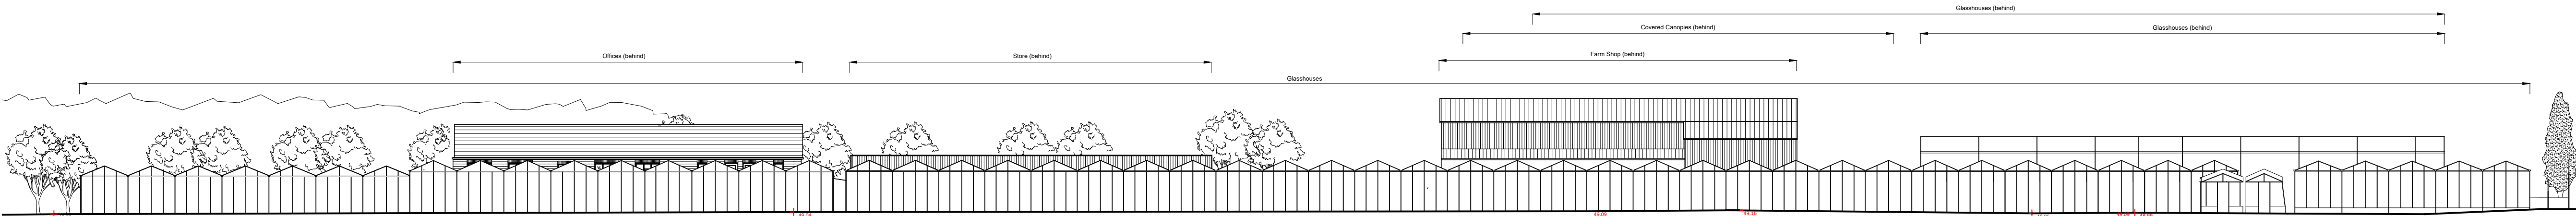


EXISTING SOUTHEAST ELEVATION 1:250

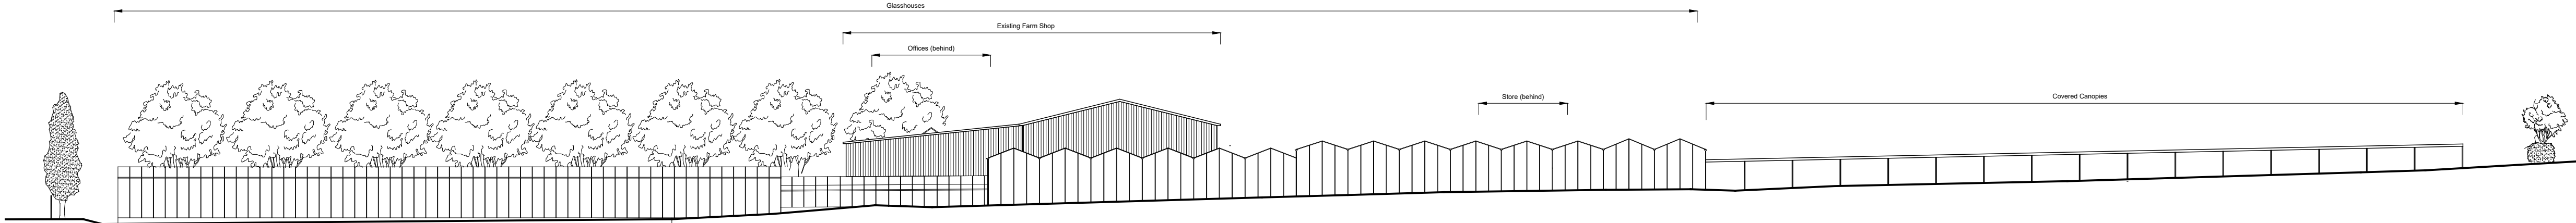

EXISTING NORTHEAST ELEVATION 1:250

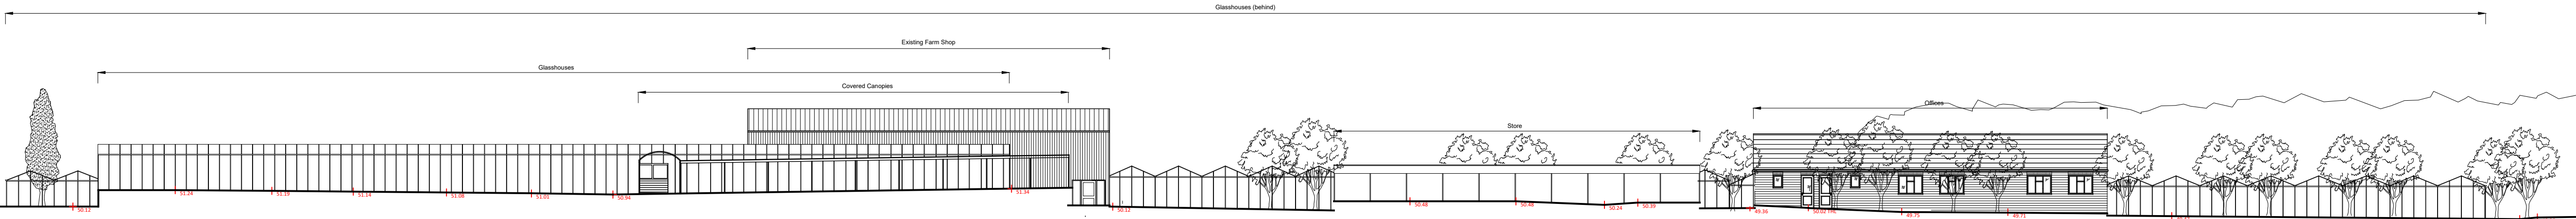

EXISTING NORTHWEST ELEVATION 1:250

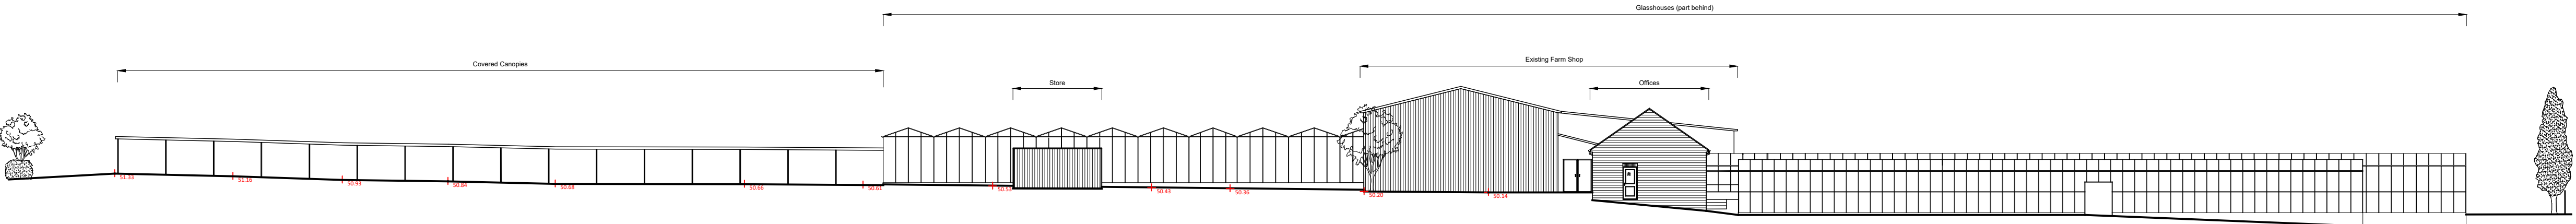

EXISTING SOUTHWEST ELEVATION 1:250

Existing Elevations



Based upon Ordnance Survey Digital Data with the permission of the controller of Her Majesty's Stationary Office.
Crown Copyright PleydellSmithyman Limited.

DRAWING STATUS: PLANNING	
PROJECT: HARE HATCH - SHEEPLANDS	
CLIENT: HARE HATCH - SHEEPLANDS	
TITLE: Existing Elevations	
DATE: Apr 2025	SCALE: 1:250@A1
DRAWN: MM	CHECKED: PP
DRAWING N°: M07.188(c).D.015	REVISION:



THIS DRAWING MAY NOT BE USED WITHOUT THE CONSENT OF:

PLEYDELL SMITHYMAN LIMITED
20a, THE WHARFAGE, IRONBRIDGE,
SHROPSHIRE, TF8 7NH.

TEL: 01952 433211 FAX: 01952 433323

EMAIL: psl@pleydellsmithyman.co.uk
WEBSITE: www.pleydellsmithyman.co.uk