

DRG. REMAINS COPYRIGHT OF THE ARCHITECT.
DIMENSIONAL DISCREPANCIES TO BE REFERRED
TO THE ARCHITECT
DO NOT SCALE

DATE




REVISION3 Drawing

-

-

DRAWING STATUS ☒ PRELIMINARY ☐ FOR APPROVAL ☐ CONSTRUCTION

SITE PLAN
1:200

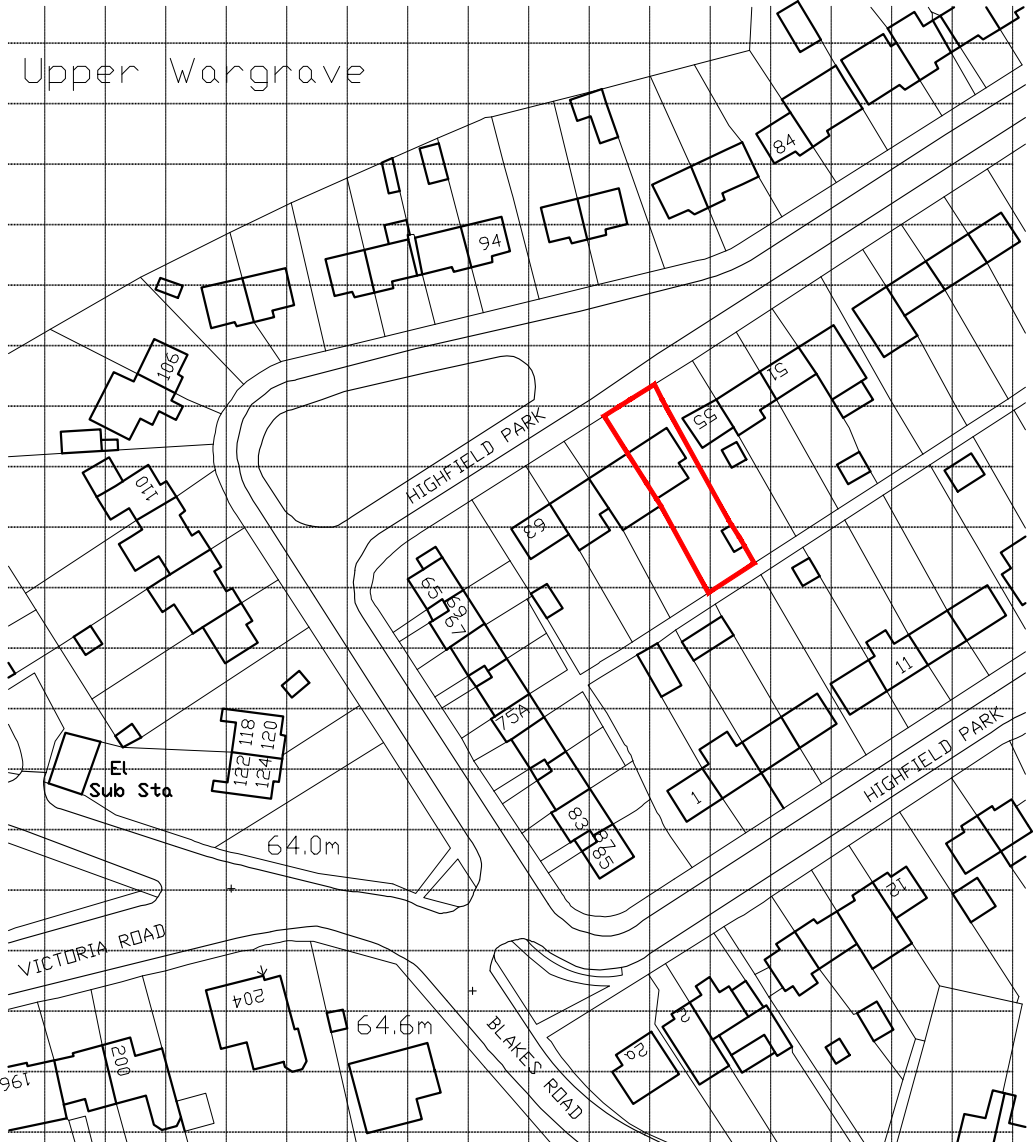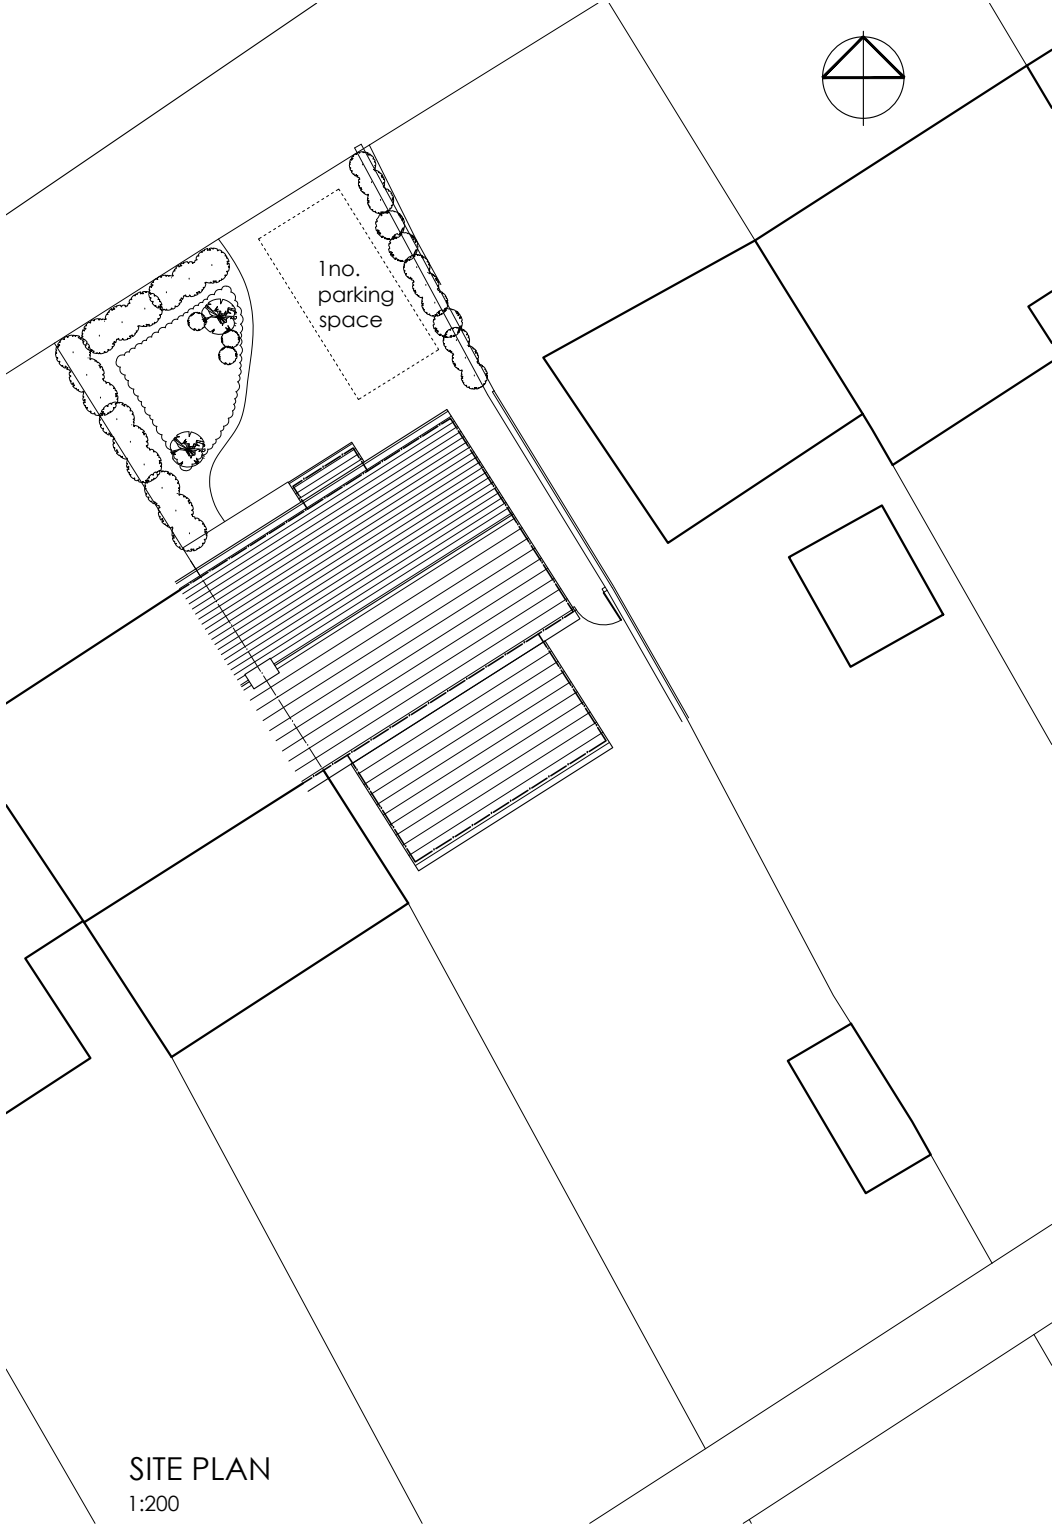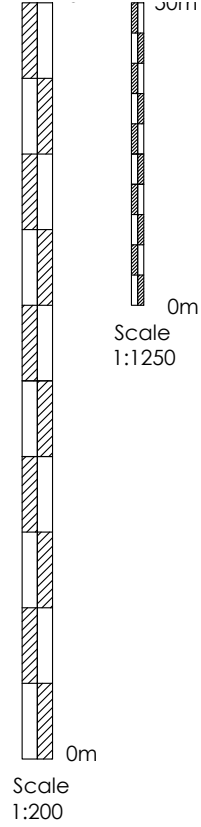

Ordnance Survey (c) Crown Copyright 2026. All rights reserved. Licence number 10002243;

LOCATION PLAN
1:1250



CLIENT
Rowena Perry

DRG TITLE
Existing Site Plan

JOB TITLE
Proposed Extension
57 Highfield Park
Wargrave

JOB No.
2618

DATE
May '26

SCALE
1:200 & 1:1250

REV.
-



Anne Owen Architects Ltd
24 Springfield Park, Twyford, Reading RG10 9JH
+44(0)118 932 0846 / 07788 262602
anne@annehearchitect.co.uk
www.annehearchitect.co.uk

Director: Anne Owen BA (Hons) BAch RIBA
Company Registered in England & Wales No. 8861202