

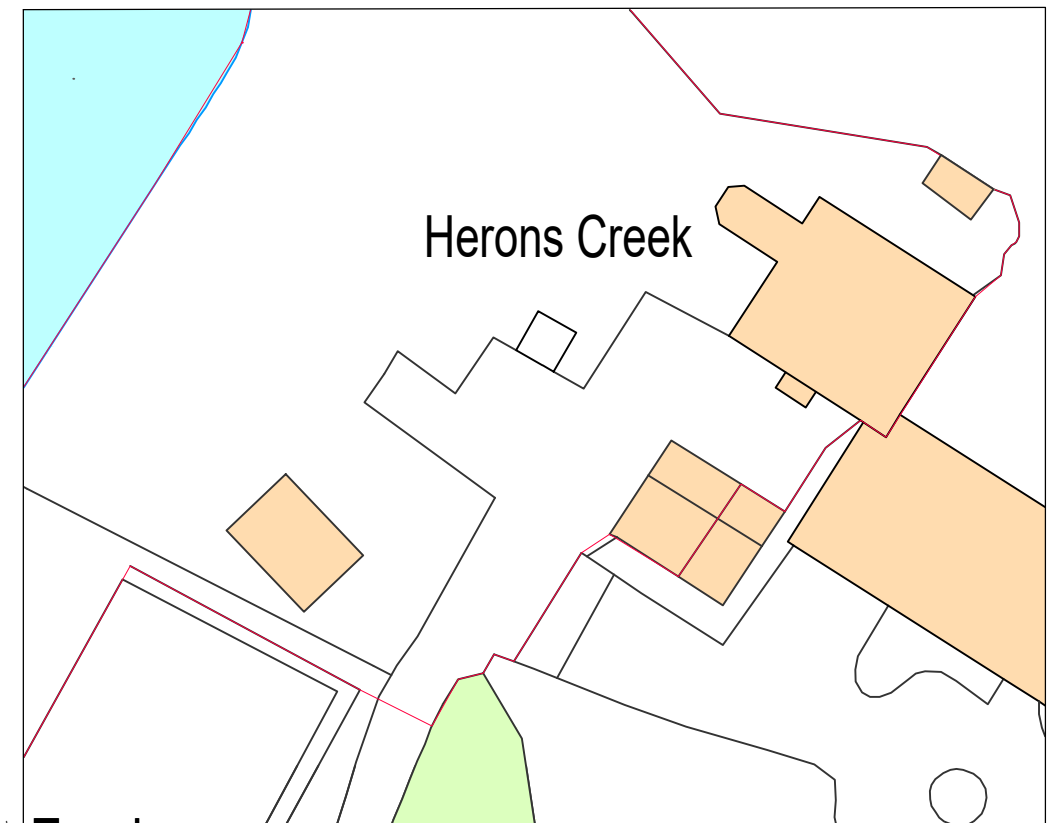


 

Block Plan 1:500

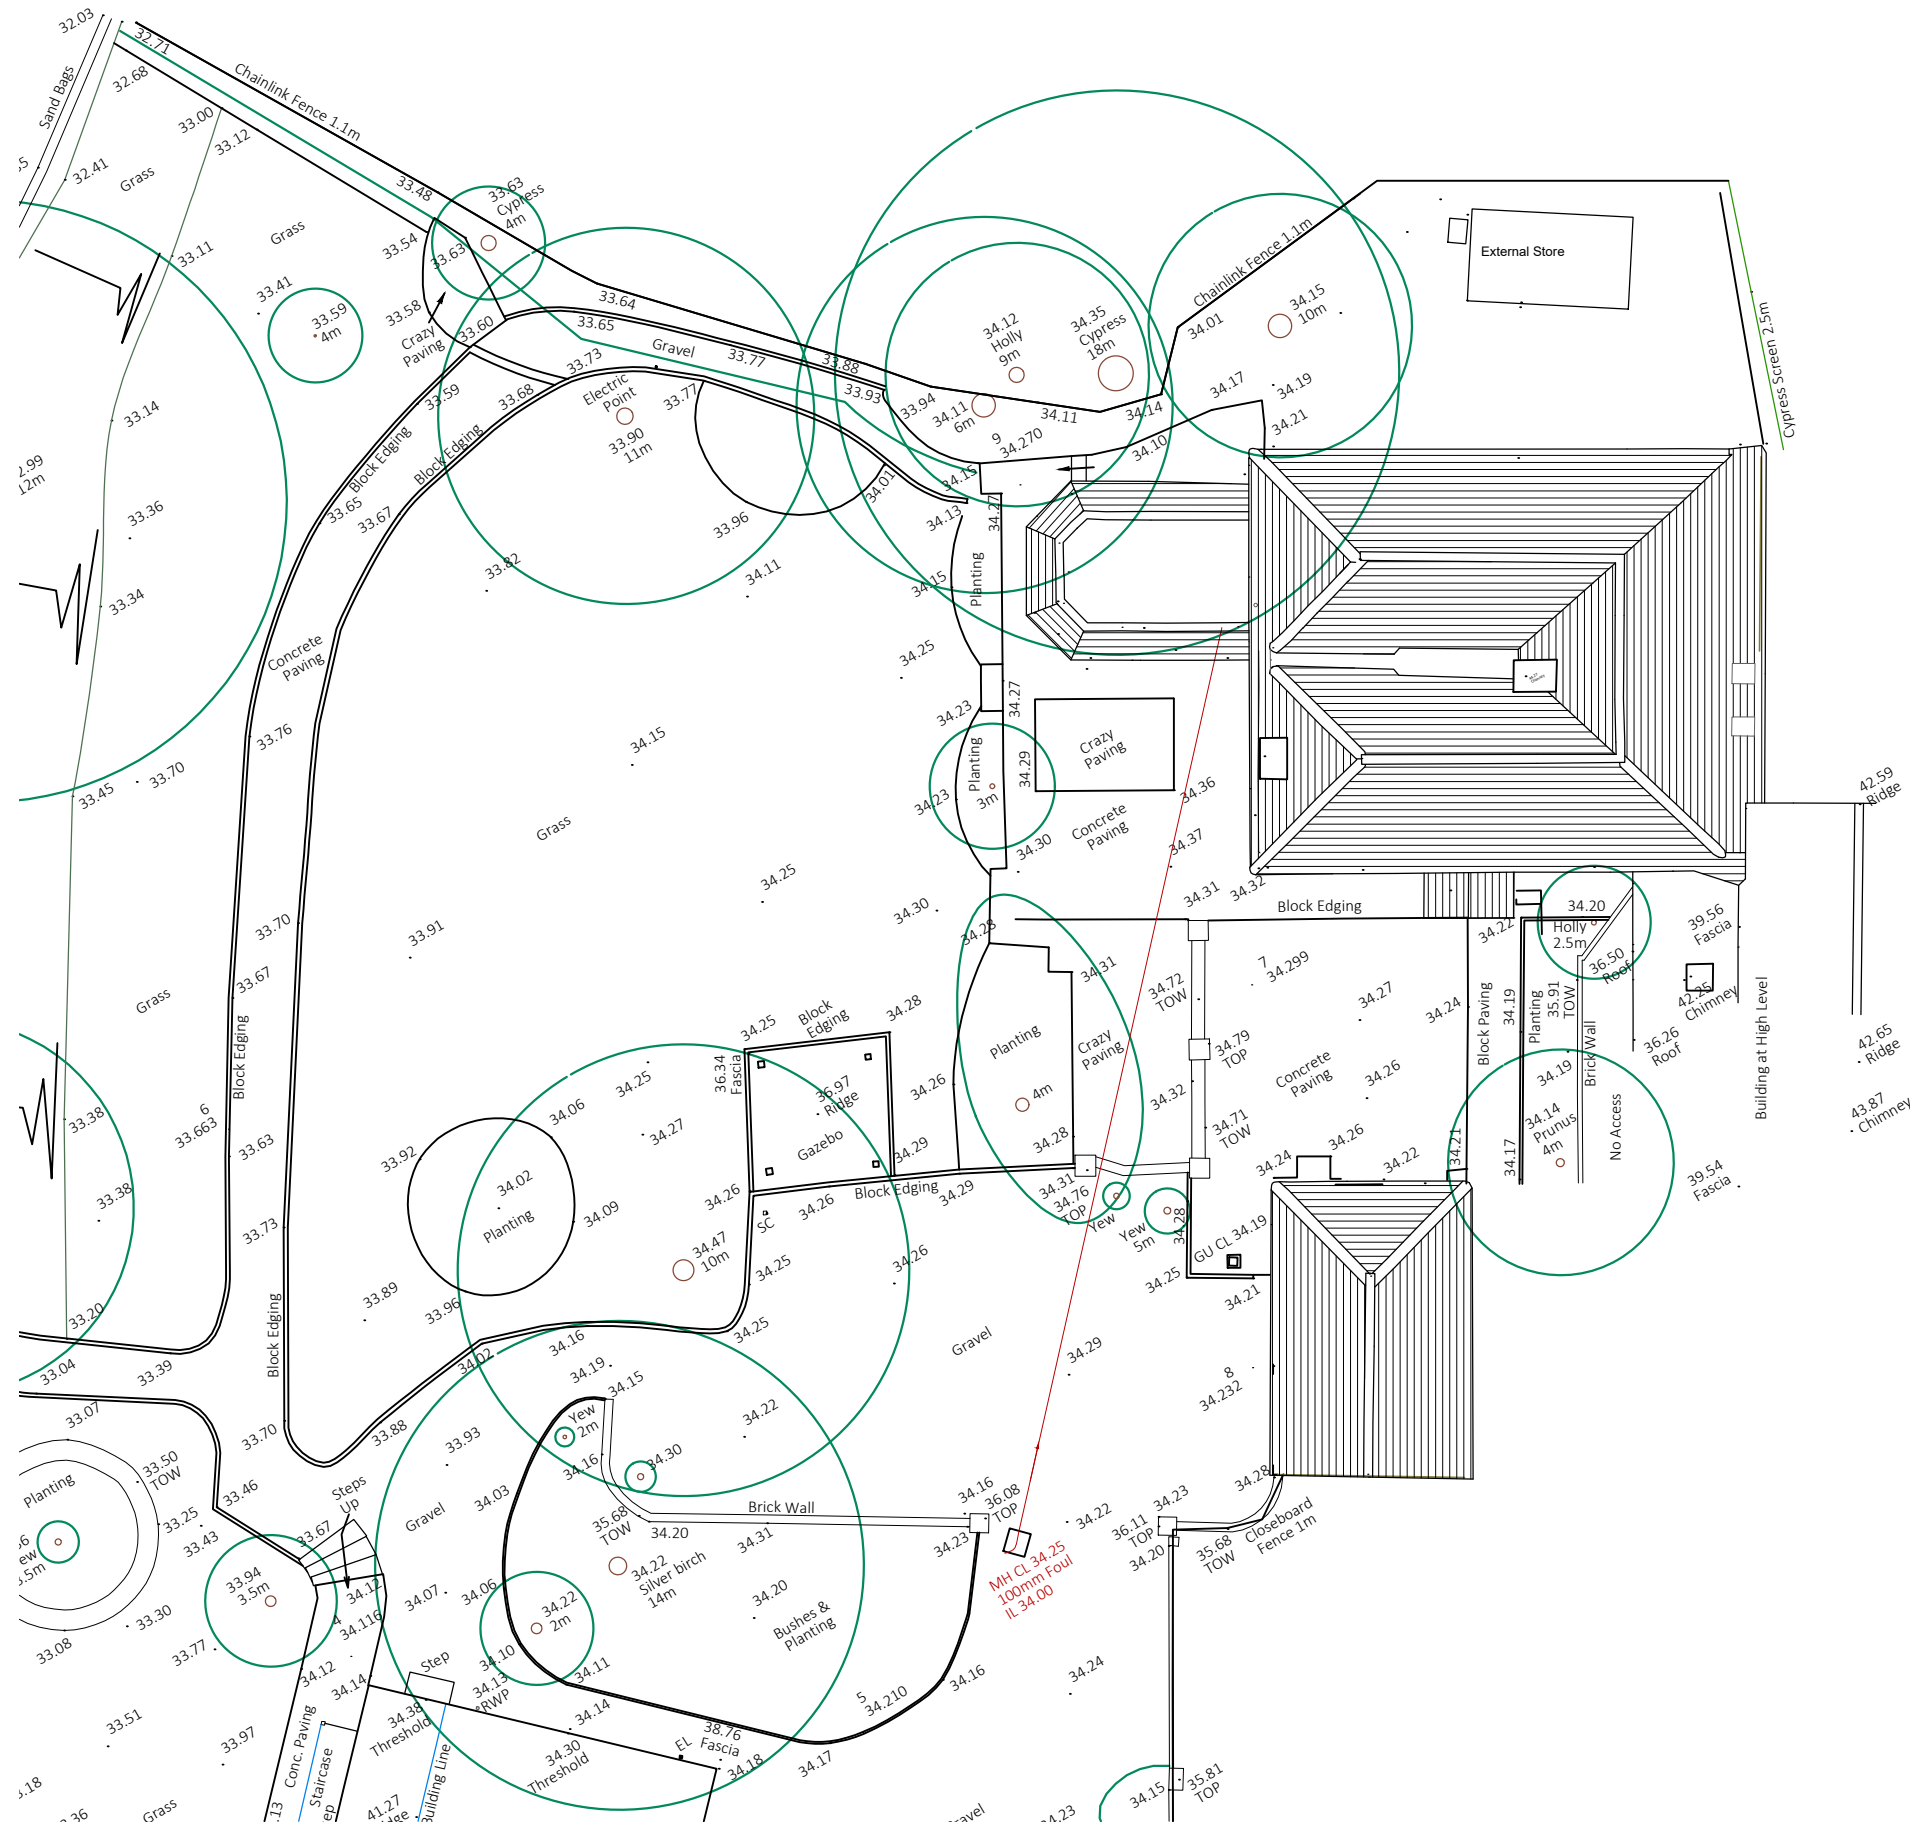

0m 10m 20m
Scale 1:500

Project.	Herons Creek Station Road Wargrave RG10 8EU		
Drawing Title.	Proposed Site Plan Location Plan		
Issue.	Planning Application		
Scale.	1:200 1:500@ A3		
Date.	September 2025		
Job No.	243	Drwg No.	10
			Rev.

Jason Holt Design
jason@jasonholtdesign.co.uk

This drawing has been prepared for planning application purposes only.
Not to be used for any on site construction.
All dimensions to be checked and confirmed on site