



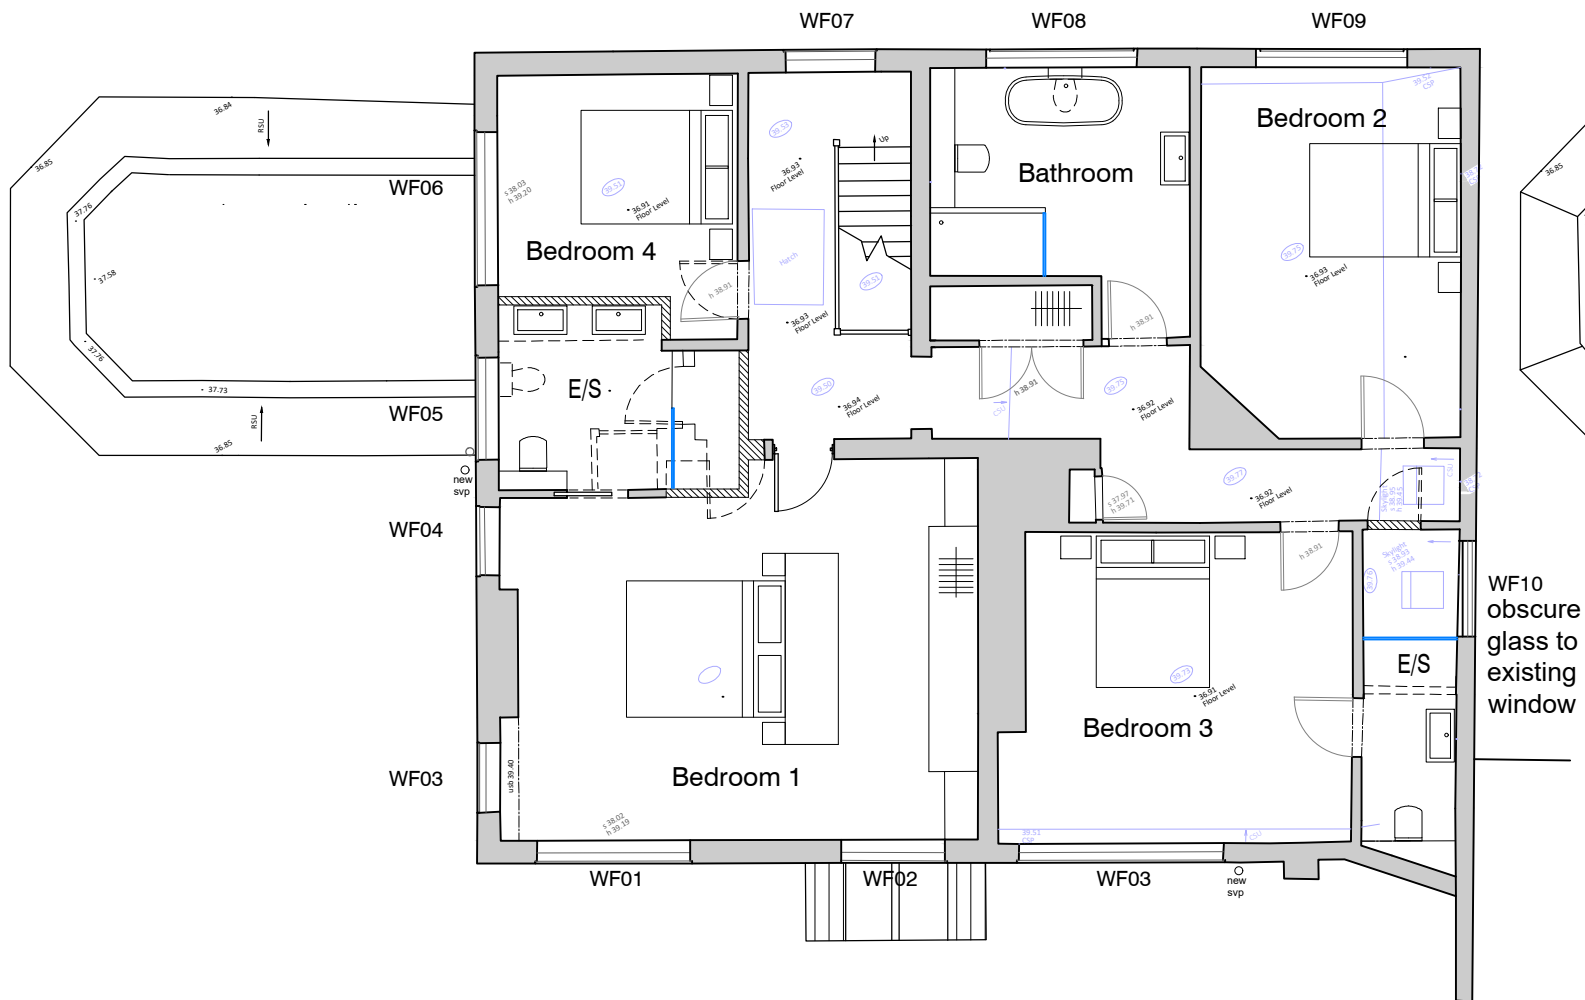


Proposed First Floor Plan

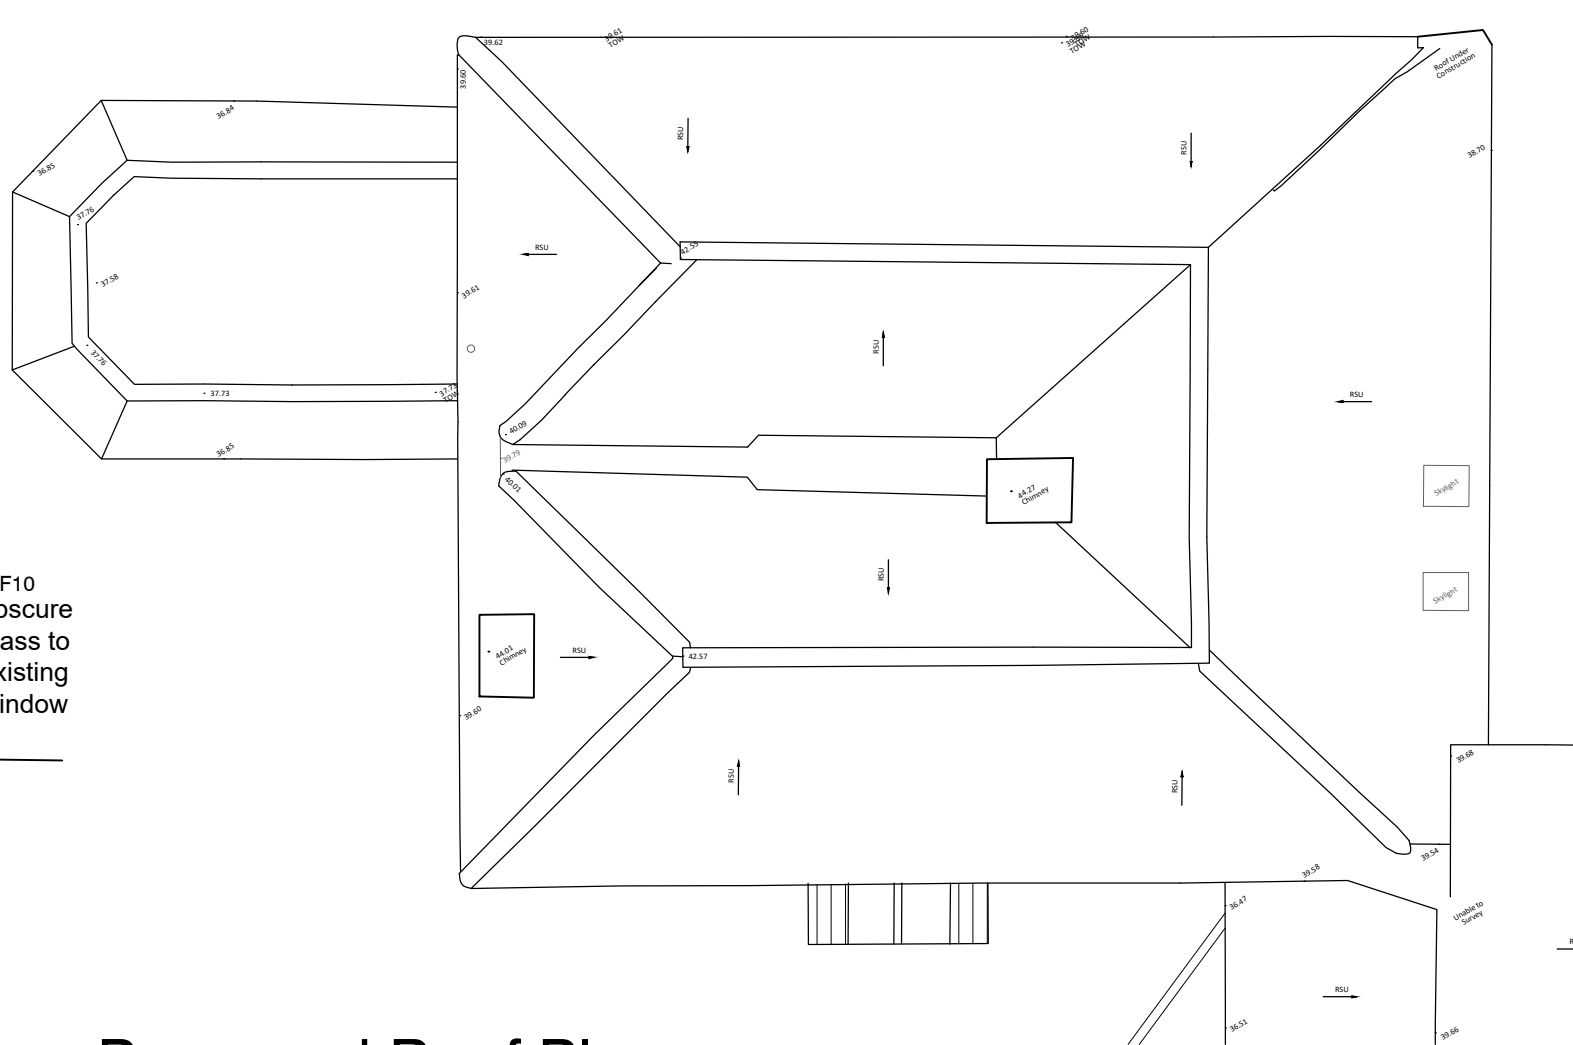

Proposed Roof Plan

-  New walls
-  Existing walls
-  Existing removed

 

Project.	Herons Creek Station Road Wargrave RG10 8EU		
Drawing Title.	Proposed First Floor and Roof Plan		
Issue.	Planning Application		
Scale.	1:100 @ A3		
Date.	September 2025		
Job No.	243	Drwg No.	12 Rev.

[Jason Holt Design](http://jasonholtdesign.co.uk)
jason@jasonholtdesign.co.uk

This drawing has been prepared for planning application purposes only.
Not to be used for any on site construction.
All dimensions to be checked and confirmed on site