


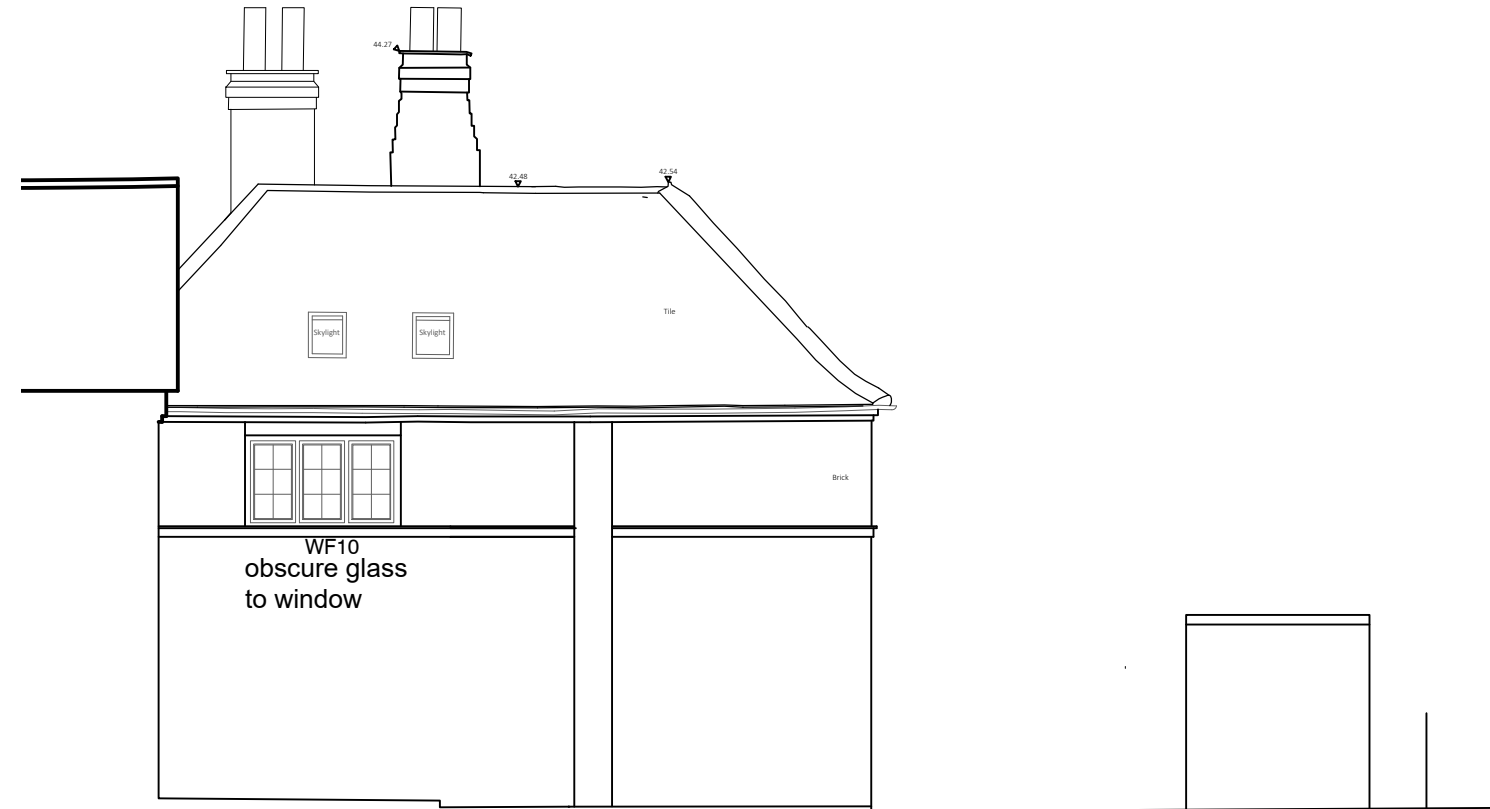

Proposed East Elevation



Proposed North Elevation

0m 1m 2m 3m 4m 5m
Scale 1:100

Project. Herons Creek Station Road Wargrave RG10 8EU
Drawing Title. Proposed Elevations (North and East)
Issue. Planning Application
Scale. 1:100@ A3
Date. September 2025
Job No. 243 Drwg No. 13 Rev.

[Jason Holt Design](http://jason@jasonholtdesign.co.uk)
jason@jasonholtdesign.co.uk

This drawing has been prepared for planning application purposes only.
Not to be used for any on site construction.
All dimensions to be checked and confirmed on site