




Proposed West Elevation

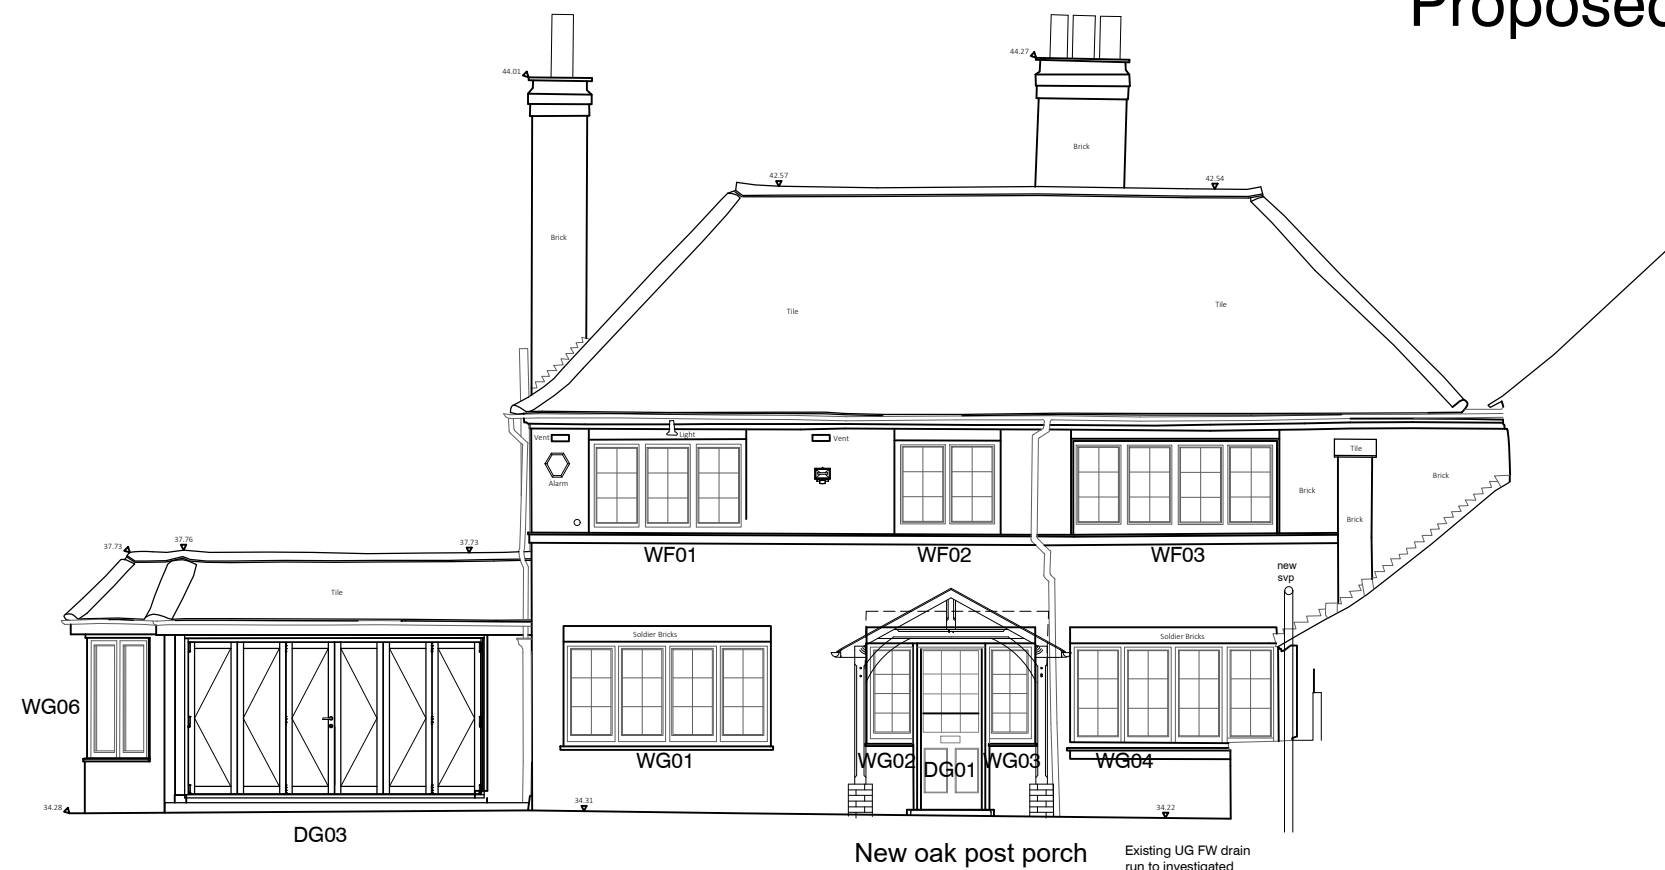

Proposed South Elevation



Project.	Herons Creek Station Road Wargrave RG10 8EU		
Drawing Title.	Proposed Elevations (South and West)		
Issue.	Planning Application		
Scale.	1:100@ A3		
Date.	September 2025		
Job No.	243	Drwg No.	14 Rev.

Jason Holt Design

jason@jasonholtdesign.co.uk

This drawing has been prepared for planning application purposes only.

Not to be used for any on site construction.

All dimensions to be checked and confirmed on site