




Proposed South Elevation 1:100

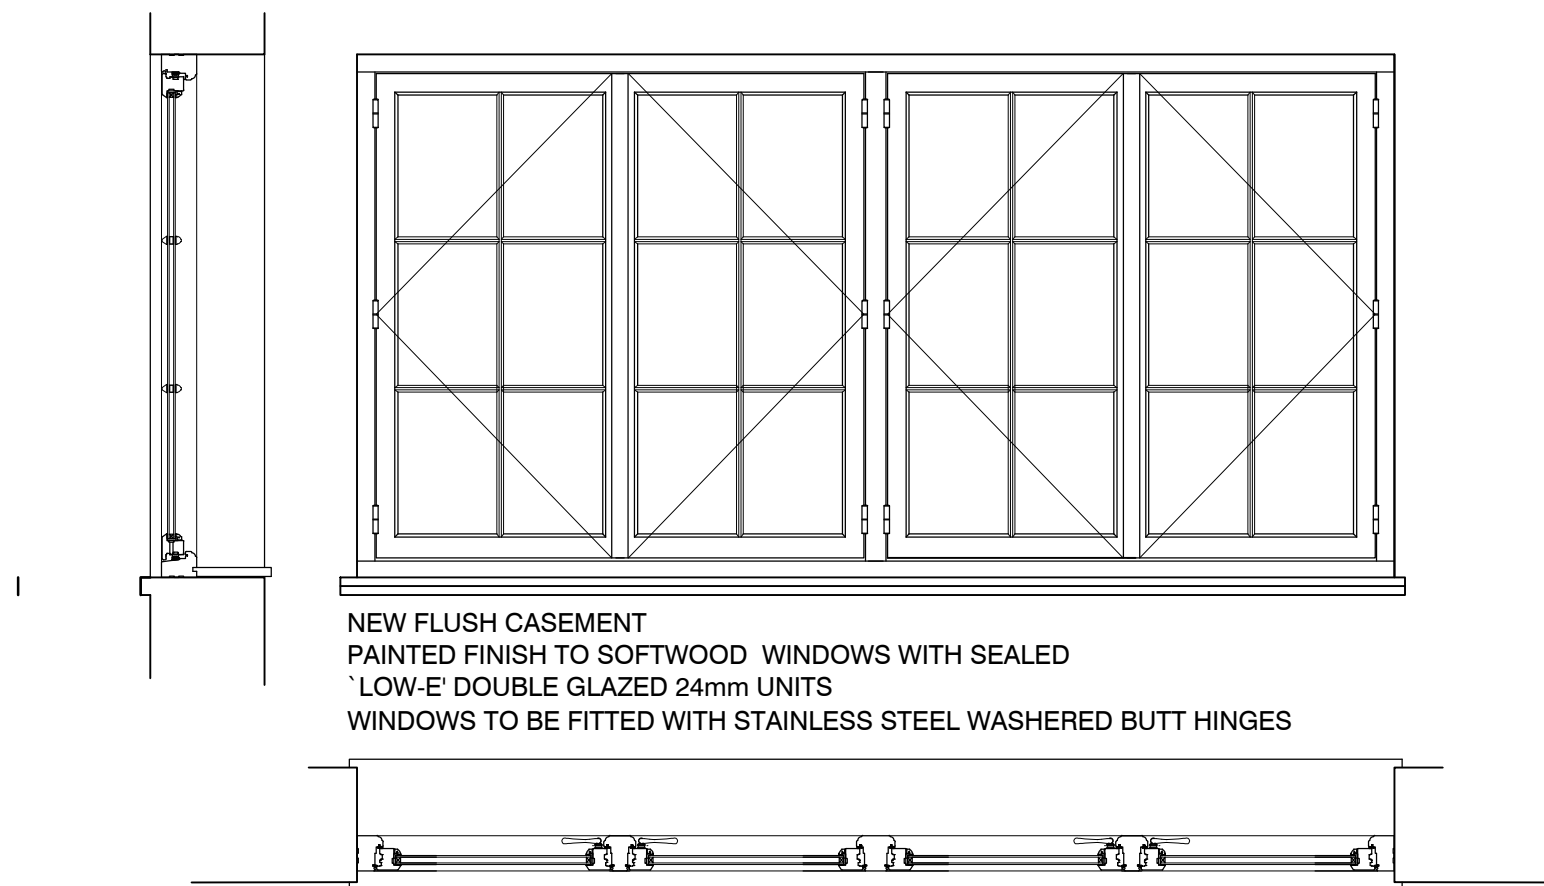

Proposed Window Detail 1:20

0m 1m 2m 3m 4m 5m
Scale 1:100



Existing WG01



Proposed Internal Pair Casements

Project.	Herons Creek Station Road Wargrave RG10 8EU		
Drawing Title.	Proposed Replacement Window Detail		
Issue.	Planning Application		
Scale.	1:100 1:20 @ A3		
Date.	September 2025		
Job No.	243	Drwg No.	15 Rev.

Jason Holt Design
jason@jasonholtdesign.co.uk

This drawing has been prepared for planning application purposes only.
Not to be used for any on site construction.
All dimensions to be checked and confirmed on site