





Existing Ground Floor Plan
Scale 1:50

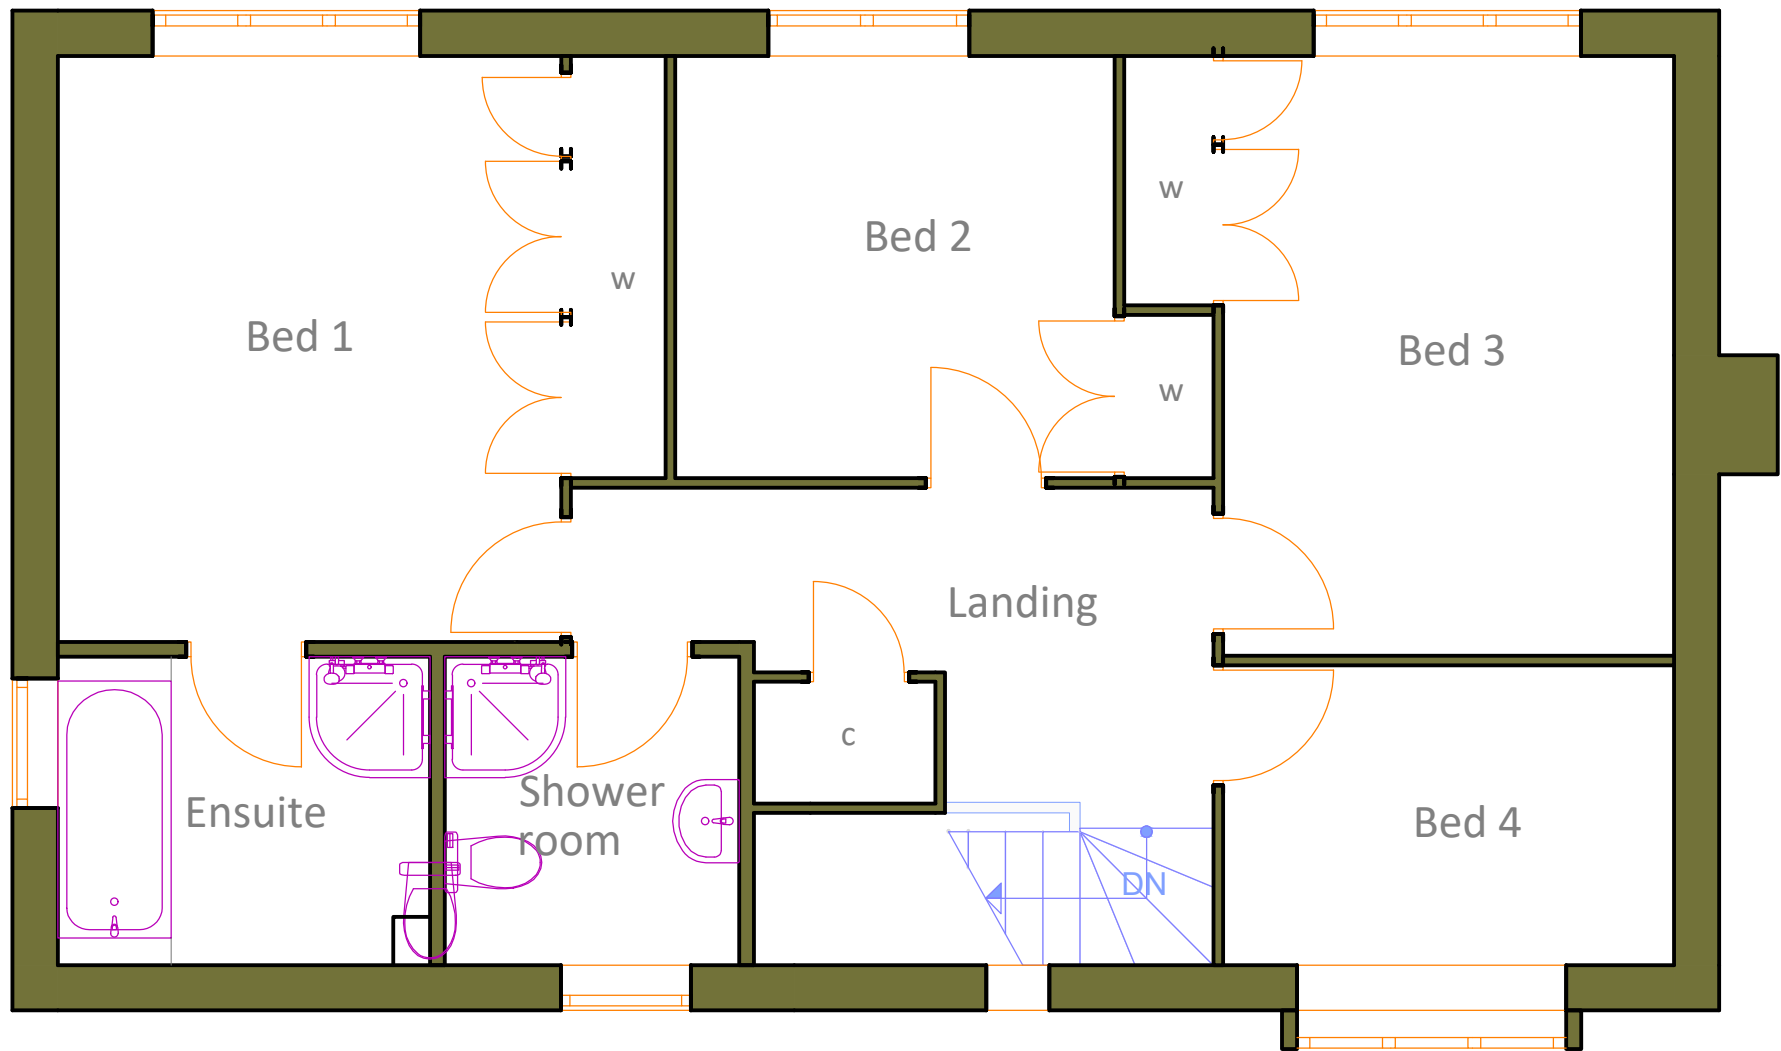

Existing First Floor Plan
Scale 1:50

 

Notes	
1. All materials to match existing.	
2. All dimensions shown are structural build sizes not finished sizes.	
3. Do not scale from this drawing (other than for planning purposes).	
4. The Contractor is to verify all dimensions before setting out, commencing work or placing orders.	
5. Any discrepancies to be reported to M3 Architectural Design Ltd.	
Legend	
w	- Wardrobe
c	- Cupboard
e	- Electric Meter
g	- Gas Meter
b	- Boiler
cu	- Consumer unit

A	15.04.22	Updated to suit clients comments
Rev	Date	Description
 Project Garage conversion and 1st floor extension		
1 Copse Way, Wokingham, RG40 4EJ		
Client Pav		
Drawing Title Existing Floor Plans		
Date 01.04.22	Drawing No. 2018-100	Rev A
Page Size A1		Scale 1:50
M3 Architectural Design Ltd Basepoint Centres Ltd 377-399 London Road Camberley GU15 3HL t:01276 300024 e: info@m3architecturaldesign.co.uk w: www.m3architecturaldesign.co.uk © 2021 M3 Architectural Design Ltd		



Existing Front Elevation
Scale 1:50



Existing Side Elevation
Scale 1:50



Existing Rear Elevation
Scale 1:50



Existing Side Elevation
Scale 1:50


- Notes
1. All materials to match existing.

2. All dimensions shown are structural build sizes not finished sizes.

3. Do not scale from this drawing (other than for planning purposes).

4. The Contractor is to verify all dimensions before setting out, commencing work or placing orders.


5. Any discrepancies to be reported to M3 Architectural Design Ltd.

 

Rev	Date	Description
M3 architecturaldesign		
Project		
Garage conversion and 1st floor extension		
1 Copse Way, Wokingham, RG40 4EJ		
Client		
Pav		
Drawing Title		
Existing Elevations		
Date	Drawing No.	Rev
01.04.22	2018-101	-
Page Size		Scale
A1		1:50
M3 Architectural Design Ltd Basepoint Centres Ltd 377-399 London Road Camberley GU15 3HL t:01276 300024 e: info@m3architecturaldesign.co.uk w: www.m3architecturaldesign.co.uk © 2021 M3 Architectural Design Ltd		



Proposed Front Elevation
Scale 1:50

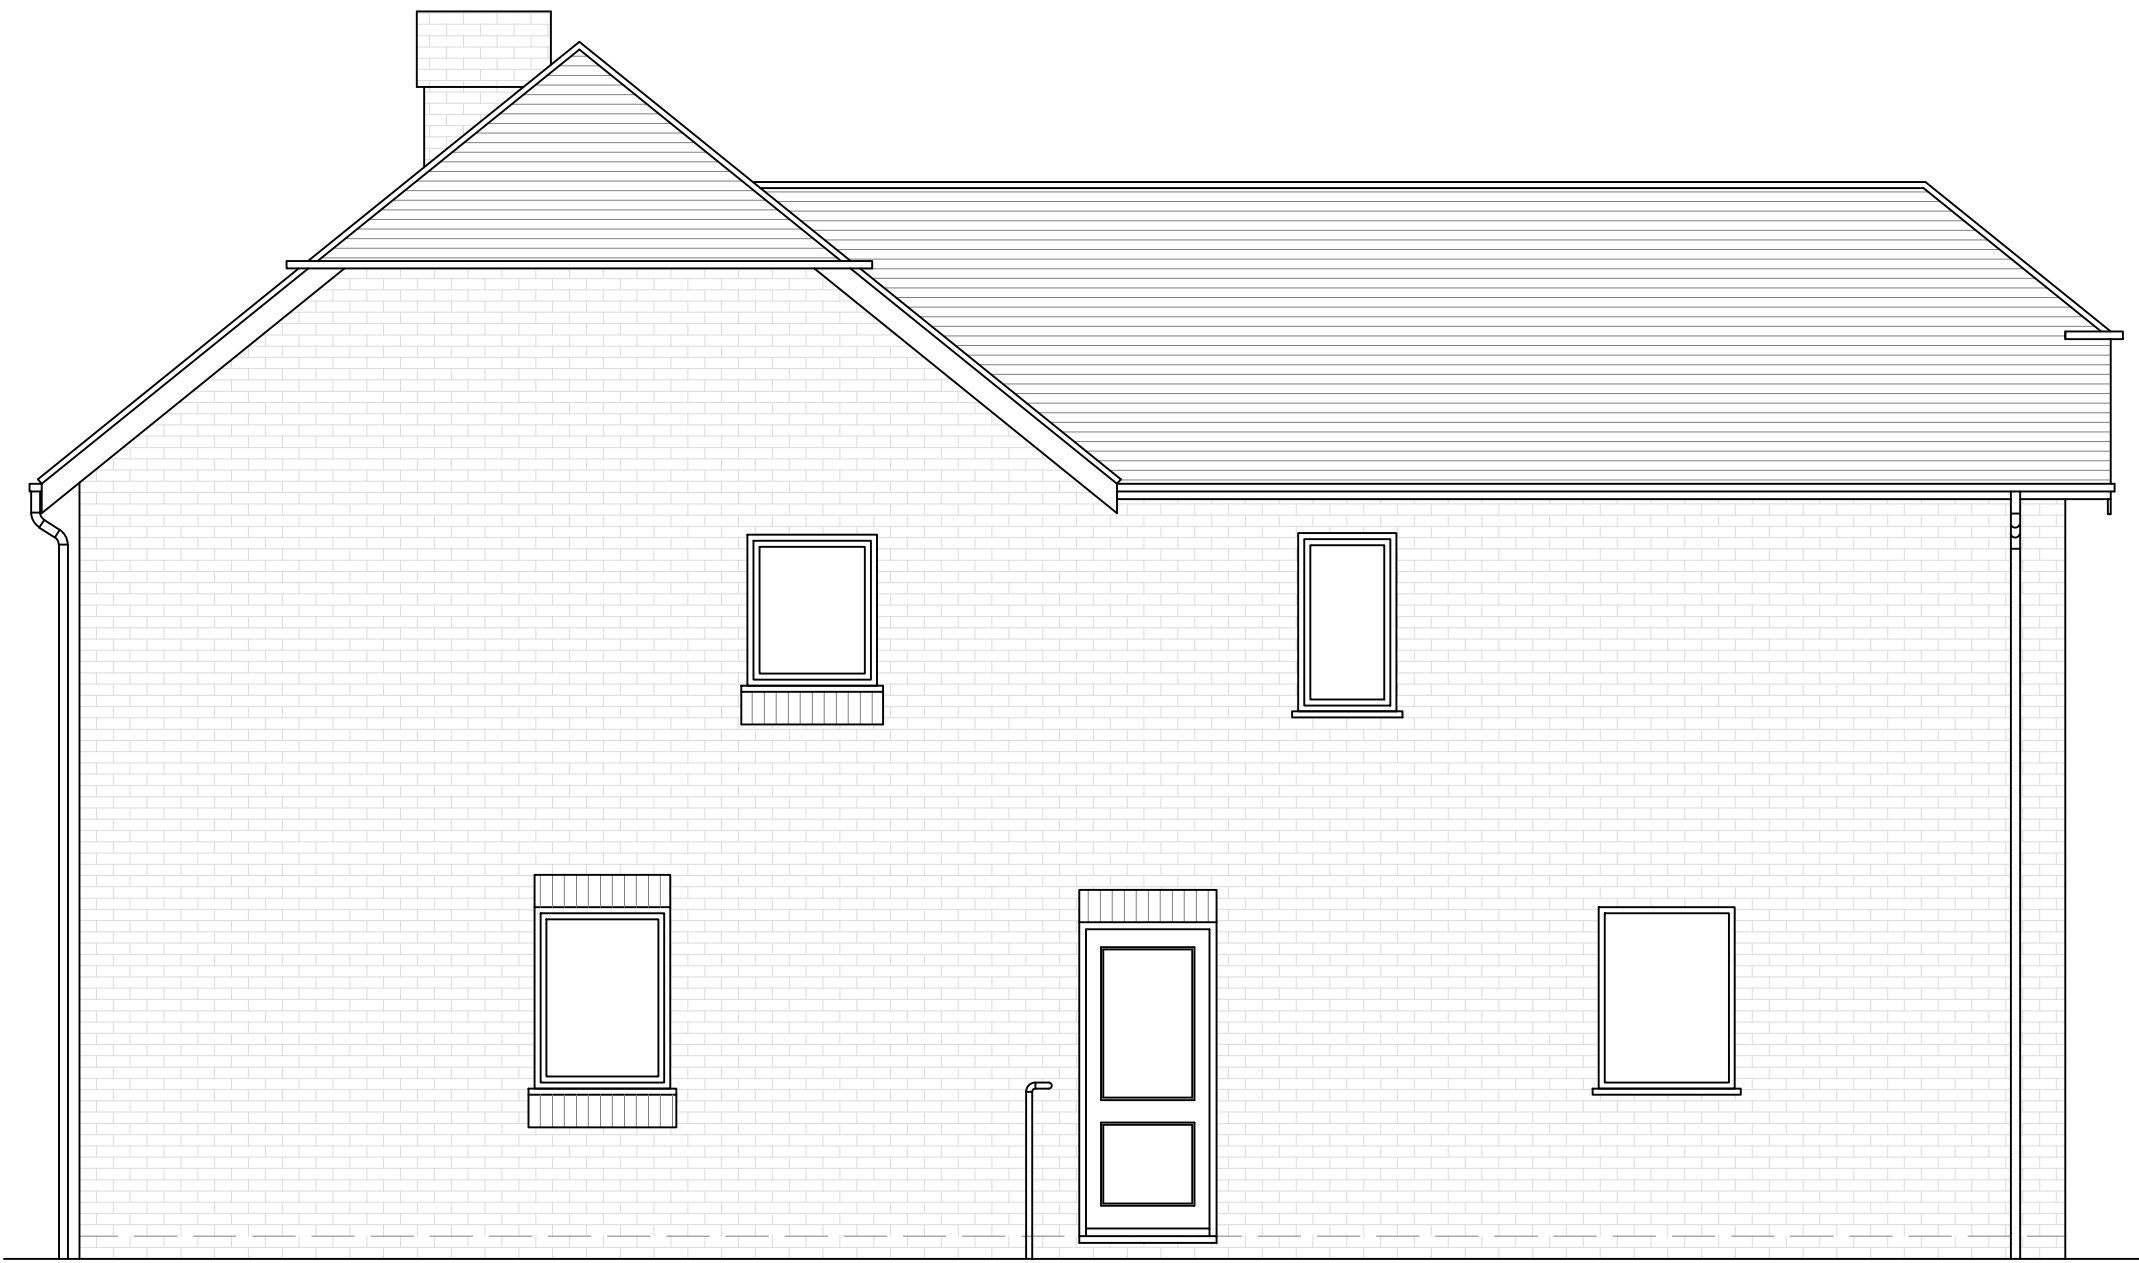

Proposed Side Elevation
Scale 1:50




Proposed Rear Elevation
Scale 1:50



Proposed Side Elevation
Scale 1:50

- Notes
1. All materials to match existing.
 2. All dimensions shown are structural build sizes not finished sizes.
 3. Do not scale from this drawing (other than for planning purposes).
 4. The Contractor is to verify all dimensions before setting out, commencing work or placing orders.
 5. Any discrepancies to be reported to M3 Architectural Design Ltd.

 

B	21.04.22	Updated to suit clients comments
A	15.04.22	Updated to suit clients comments
Rev	Date	Description
M3 architecturaldesign		
Project Garage conversion and 1st floor extension		
1 Copse Way, Wokingham, RG40 4EJ		
Client Pav		
Drawing Title Proposed Elevations		
Date 01.04.22	Drawing No. 2018-201	Rev B
Page Size A1		Scale 1:50
M3 Architectural Design Ltd Basepoint Centres Ltd 377-399 London Road Camberley GU15 3HL t:01276 300024 e: info@m3architecturaldesign.co.uk w: www.m3architecturaldesign.co.uk © 2021 M3 Architectural Design Ltd		


- Notes
1. All materials to match existing.

2. All dimensions shown are structural build sizes not finished sizes.


3. Do not scale from this drawing (other than for planning purposes).

4. The Contractor is to verify all dimensions before setting out, commencing work or placing orders.


5. Any discrepancies to be reported to M3 Architectural Design Ltd.

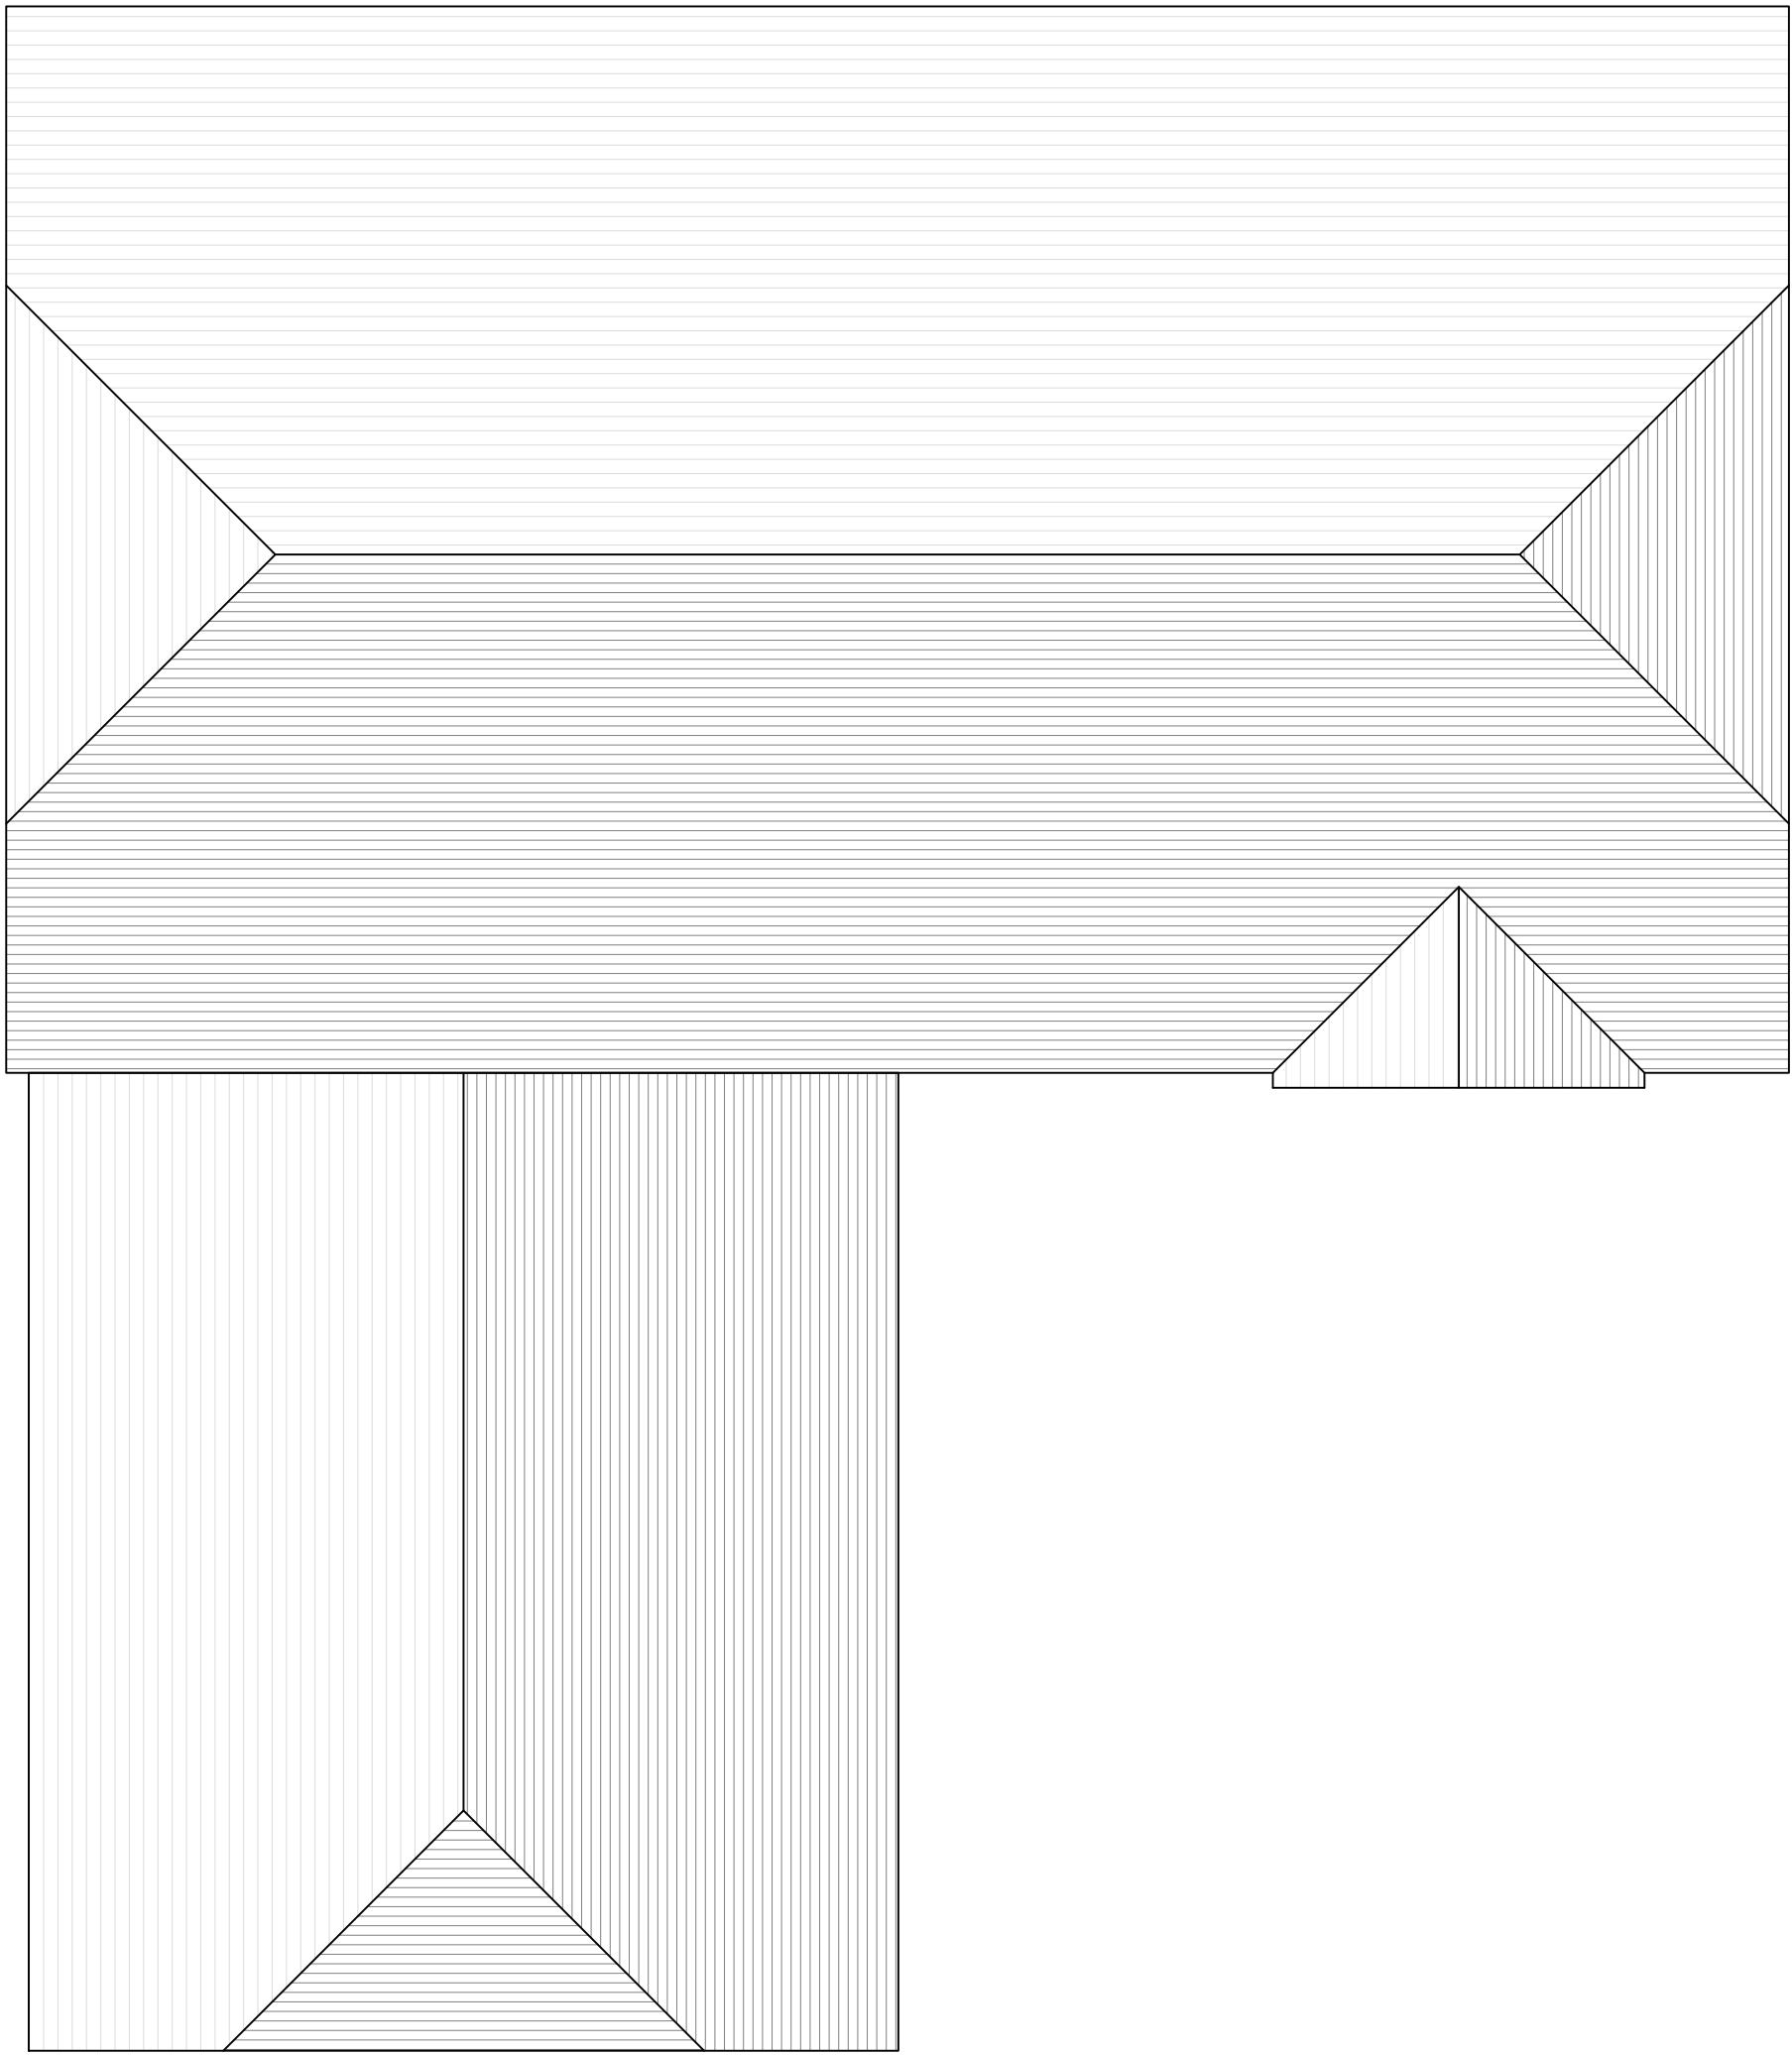

Existing Roof Plan
Scale 1:50

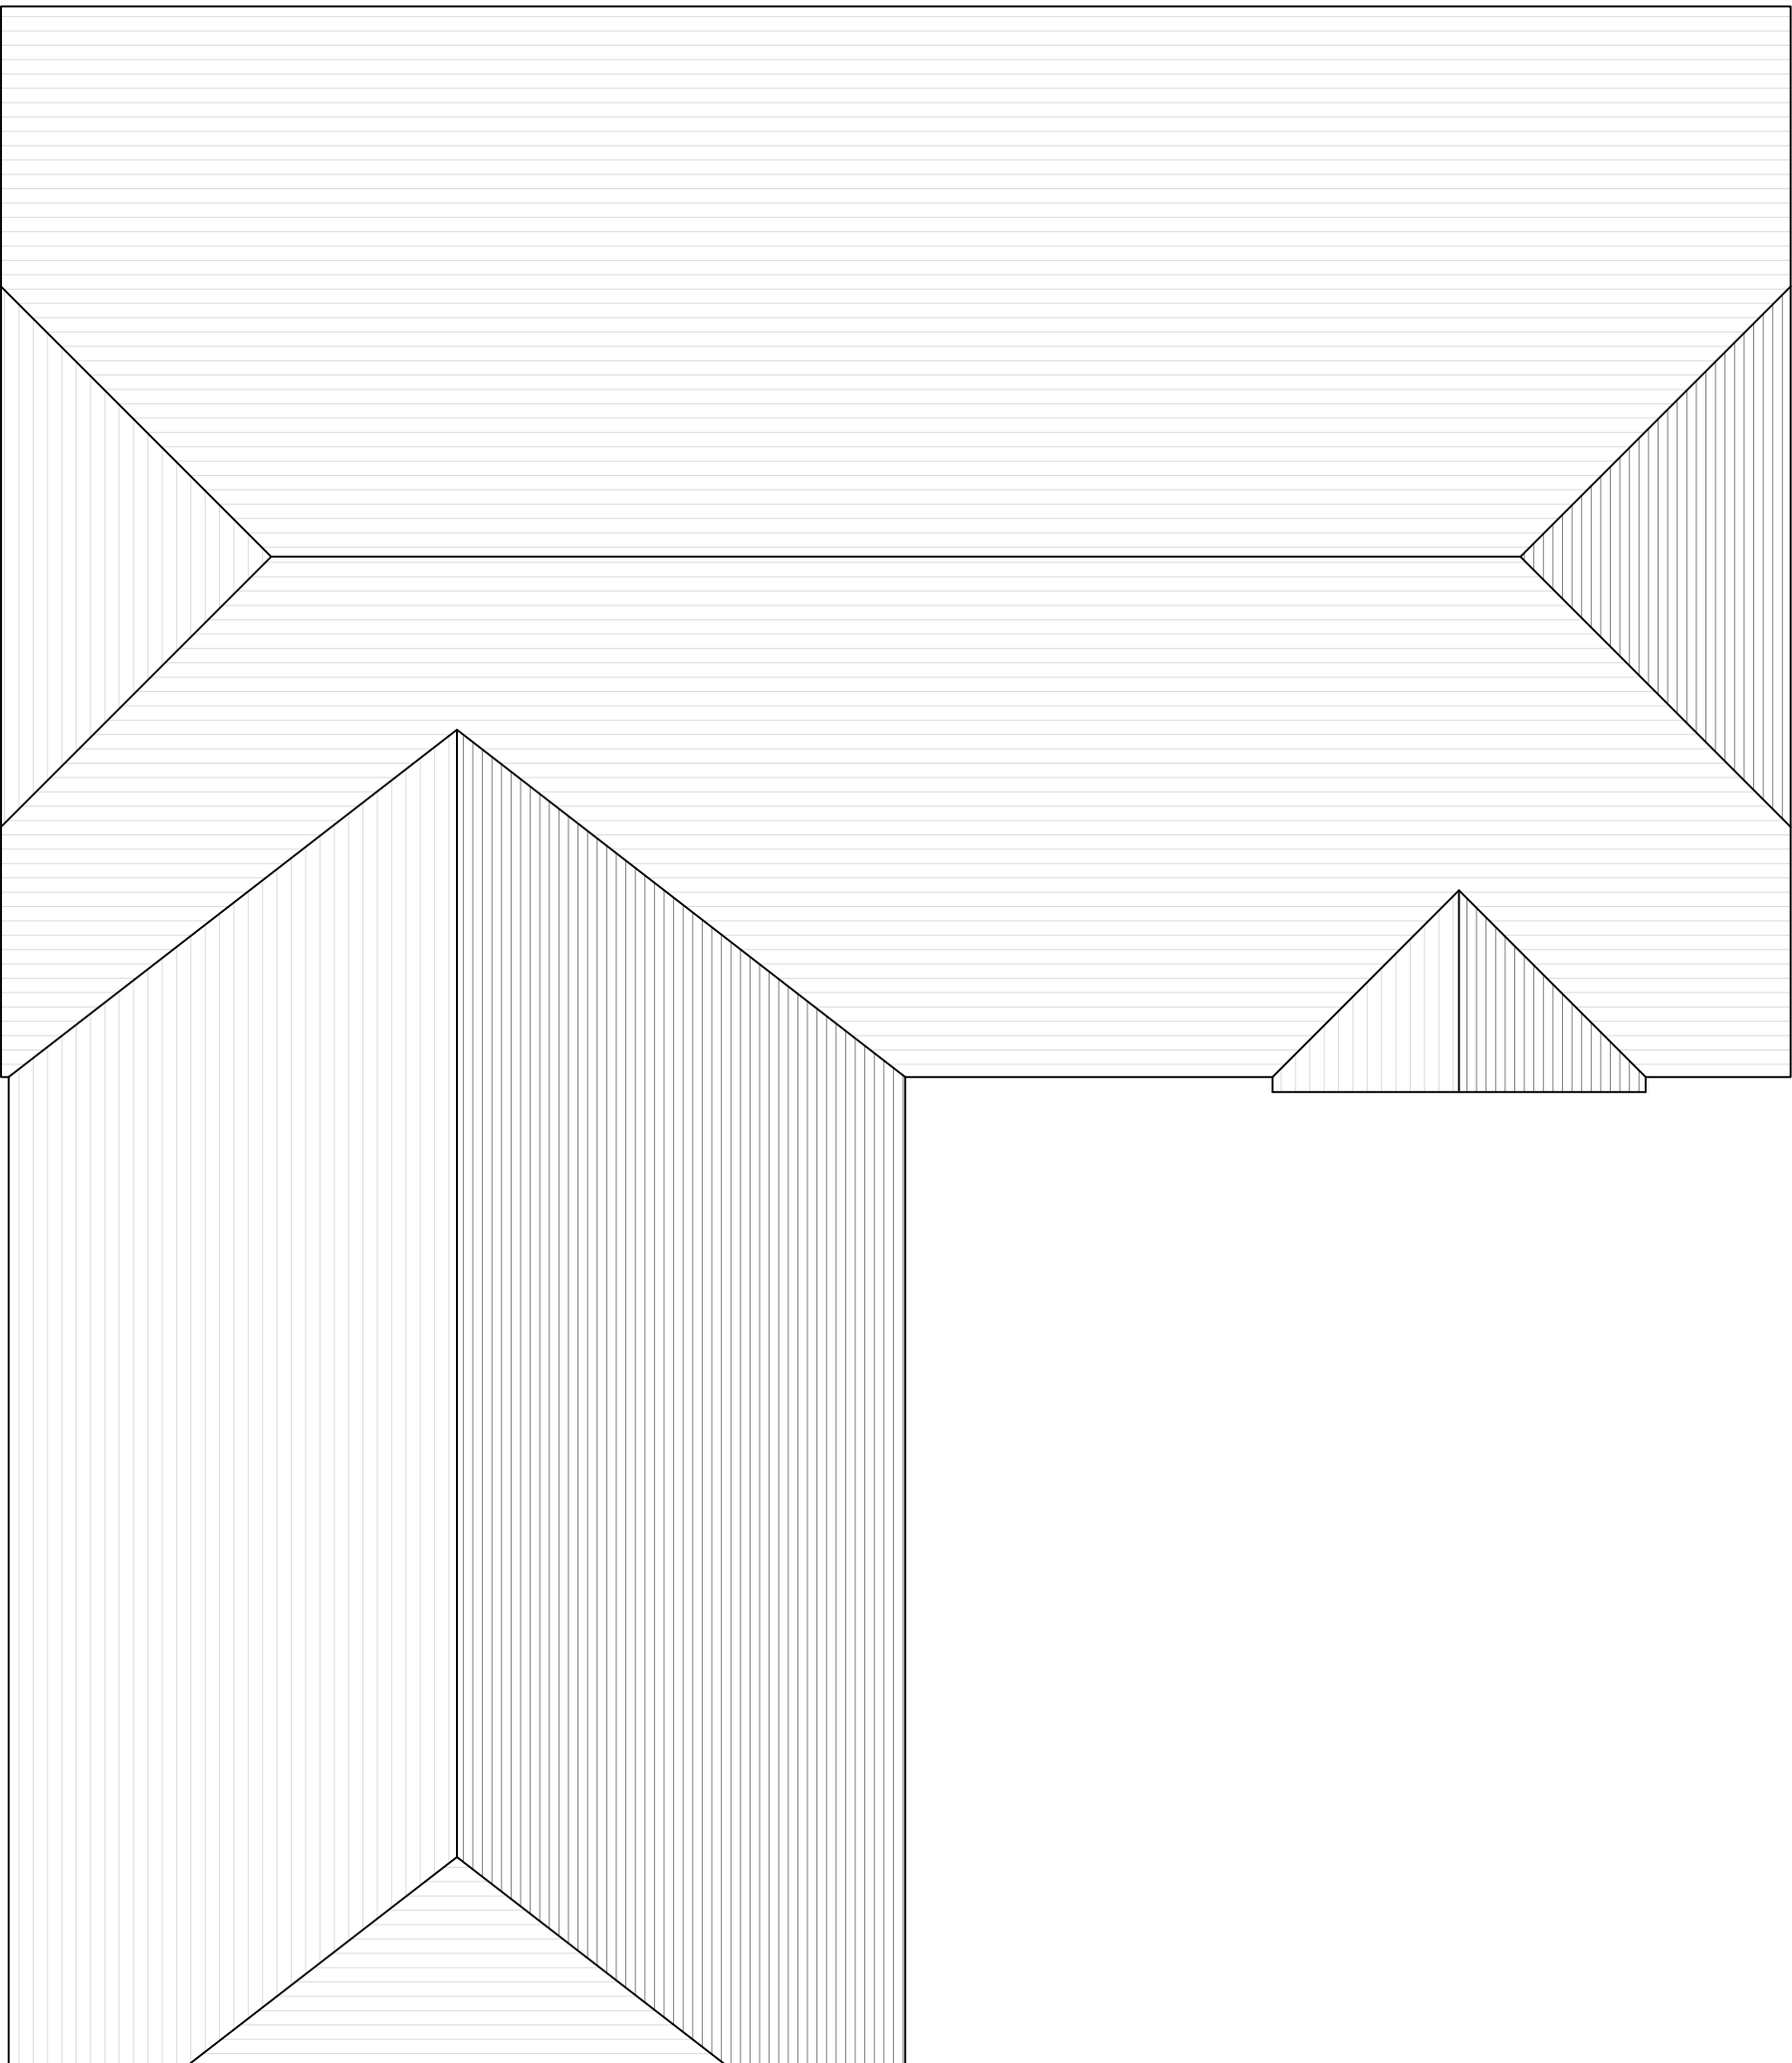

Proposed Roof Plan
Scale 1:50

 

A	15.04.22	Updated to suit clients comments	
Rev	Date	Description	
 Project Garage conversion and 1st floor extension 1 Copse Way, Wokingham, RG40 4EJ Client Pav Drawing Title Existing / Proposed Roof Plan Date 01.04.22 Drawing No. 2018-203 Rev A Page Size A1 Scale 1:50 M3 Architectural Design Ltd Basepoint Centres Ltd 377-399 London Road Camberley GU15 3HL t:01276 300024 e: info@m3architecturaldesign.co.uk w: www.m3architecturaldesign.co.uk © 2021 M3 Architectural Design Ltd			