

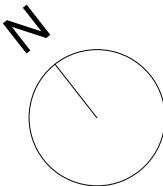


Figured dimensions only are to be taken from this drawing. All dimensions are to be checked on site before any work is put in hand.

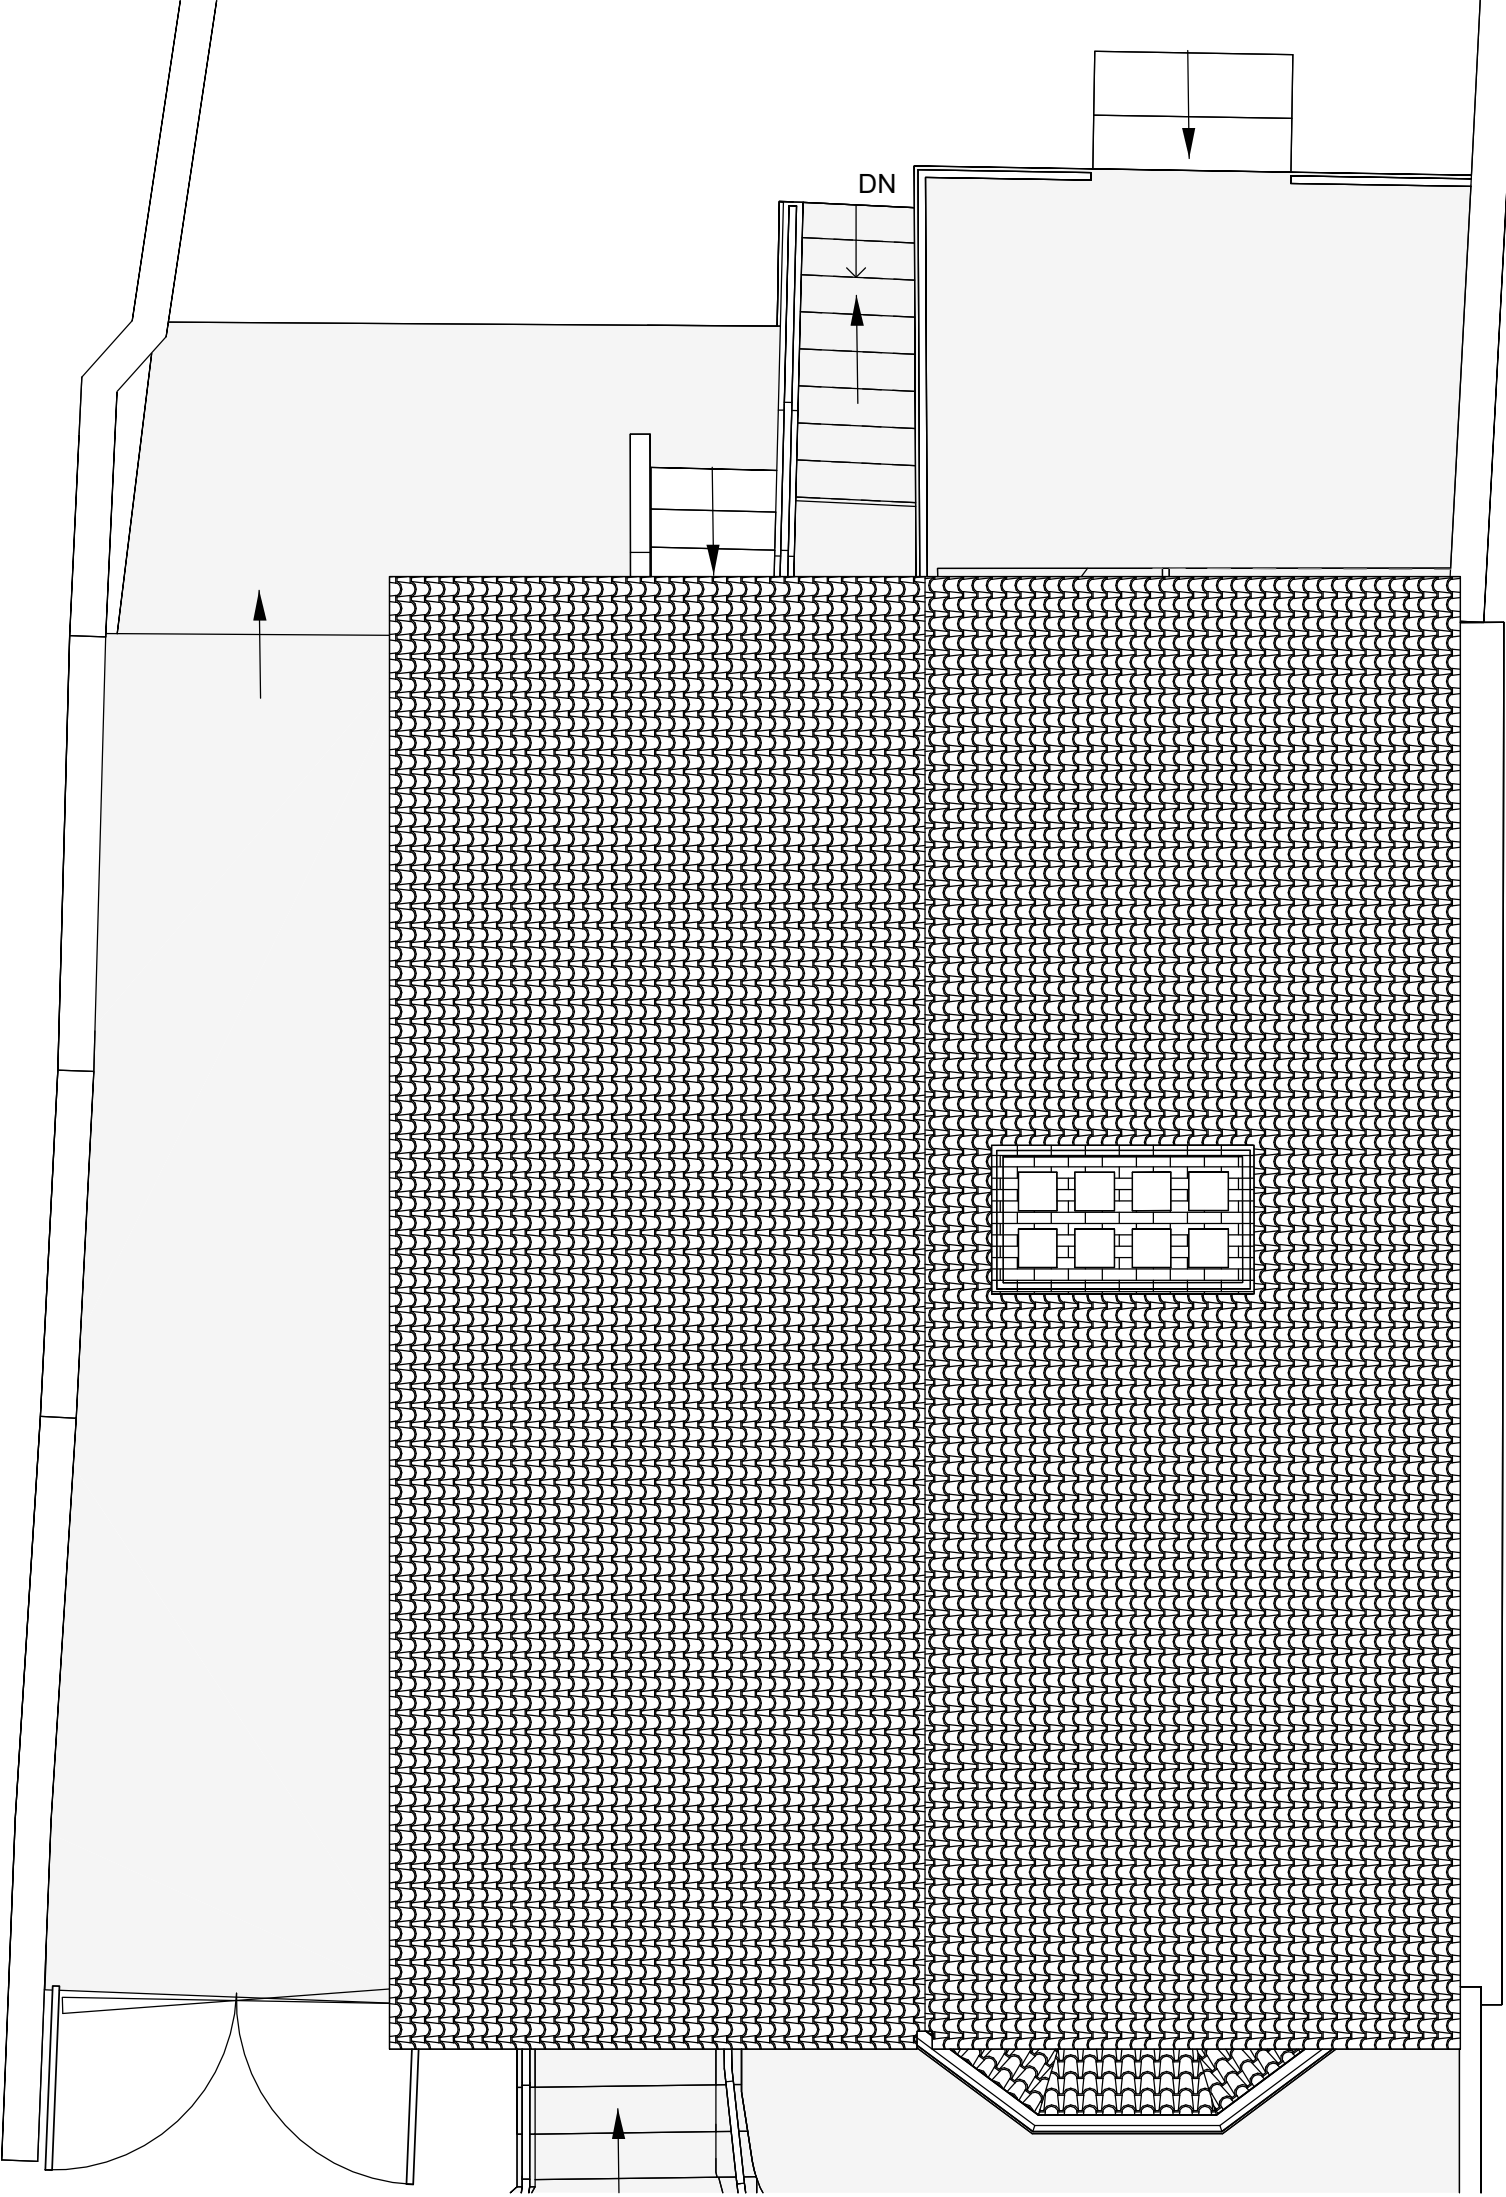

SCALE : 1 to 50

 

Note: This maybe a reduced sized print, check scales below

Revision	Description	Drawn	Date	Checked
----------	-------------	-------	------	---------

Client's Name

Mr and Mrs Thapar

Job Title
37 Broad Street, Wokingham,
RG40 1AU

Drawing Title
Roof Plan - Existing

Scale
1 : 50 @A3

Job No	Drawing No
2174	E07

Status	Rev
--------	-----

