
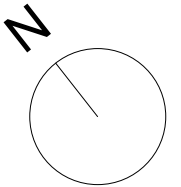


Figured dimensions only are to be taken from this drawing. All dimensions are to be checked on site before any work is put in hand.

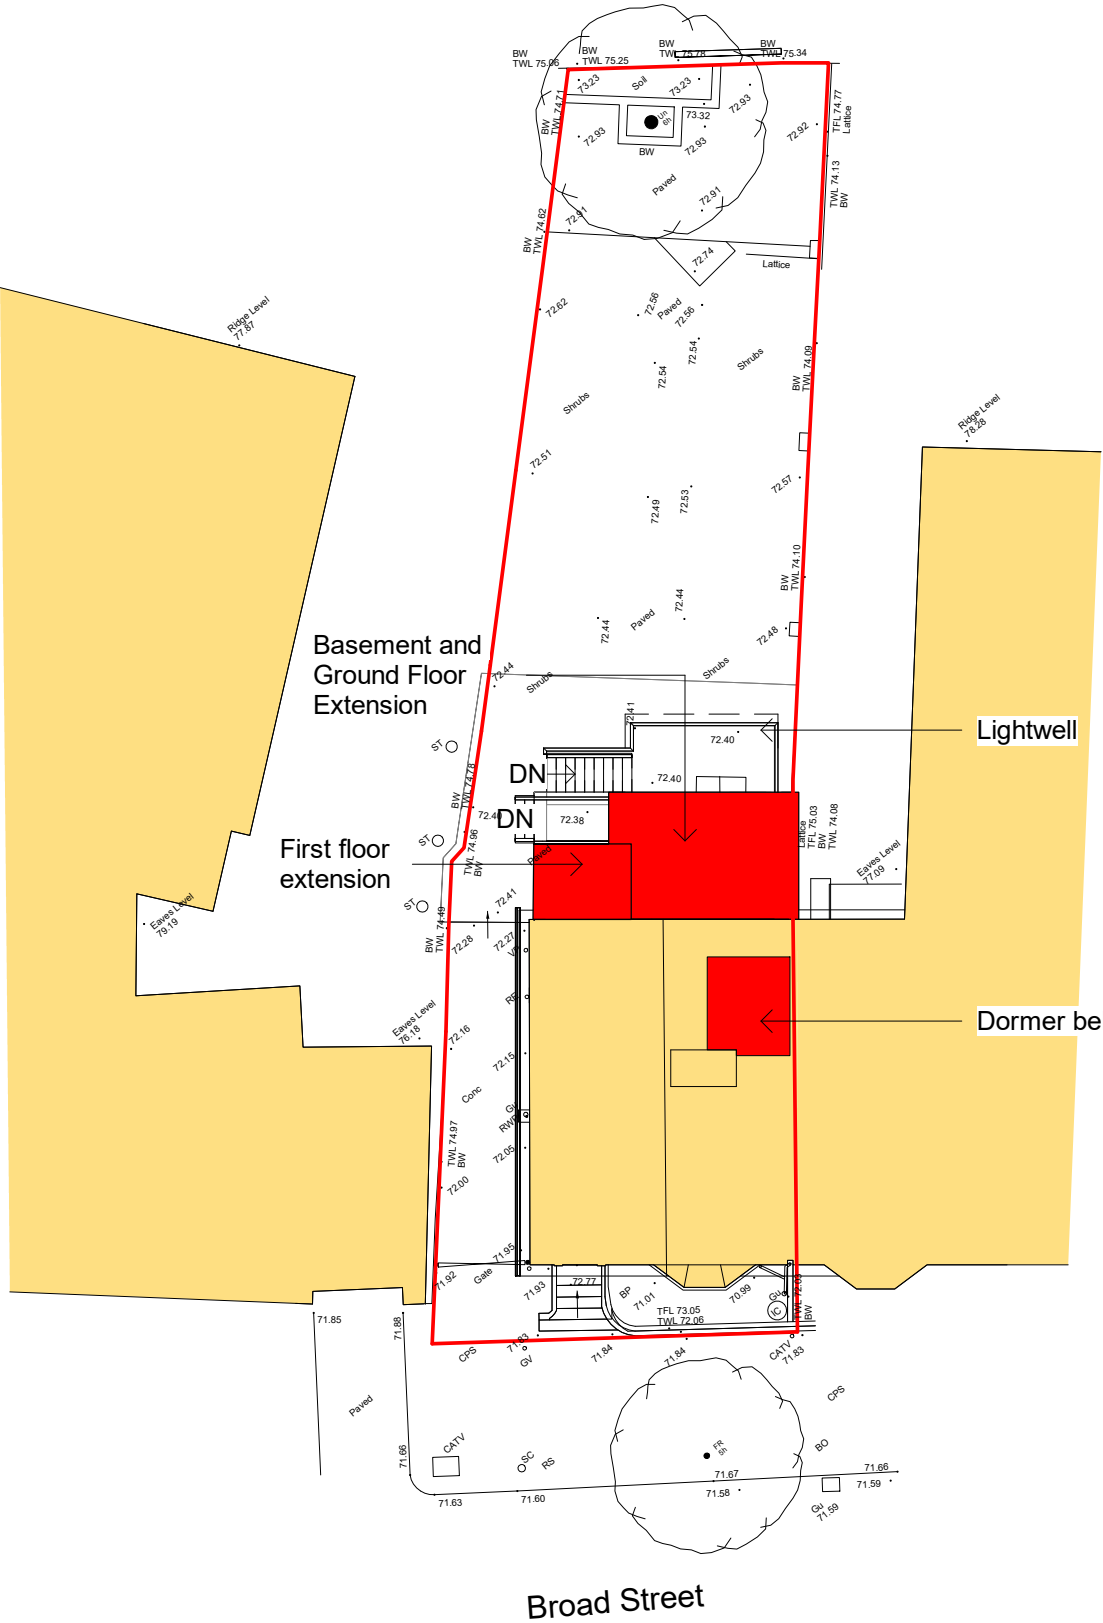

P1	Planning draft		02/09/25	
A	Updated from meeting	CL	09/07/25	MP
Revision	Description	Drawn	Date	Checked

Client's Name _____

Mr and Mrs Thapar

Job Title _____

37 Broad Street, Wokingham,
RG40 1AU

Drawing Title _____

Site Plan Proposed Planning

Scale _____

1 : 200 @A3


Job No _____ Drawing No _____

2174

Status Rev

01

SCALE : 1 to 200

 

Note: This maybe a reduced sized print, check scales below

**HERITAGE
FUSION**
CONSERVING THE PAST,
INSPIRING THE FUTURE