

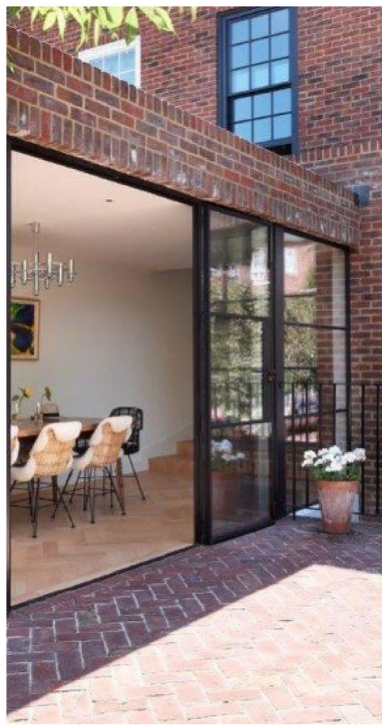


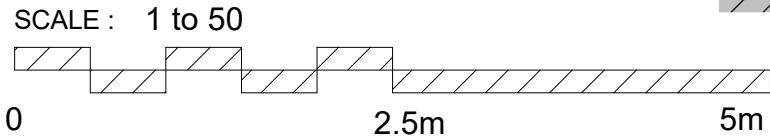

Brickwork to match existing.
Contemporary parapet
detailing

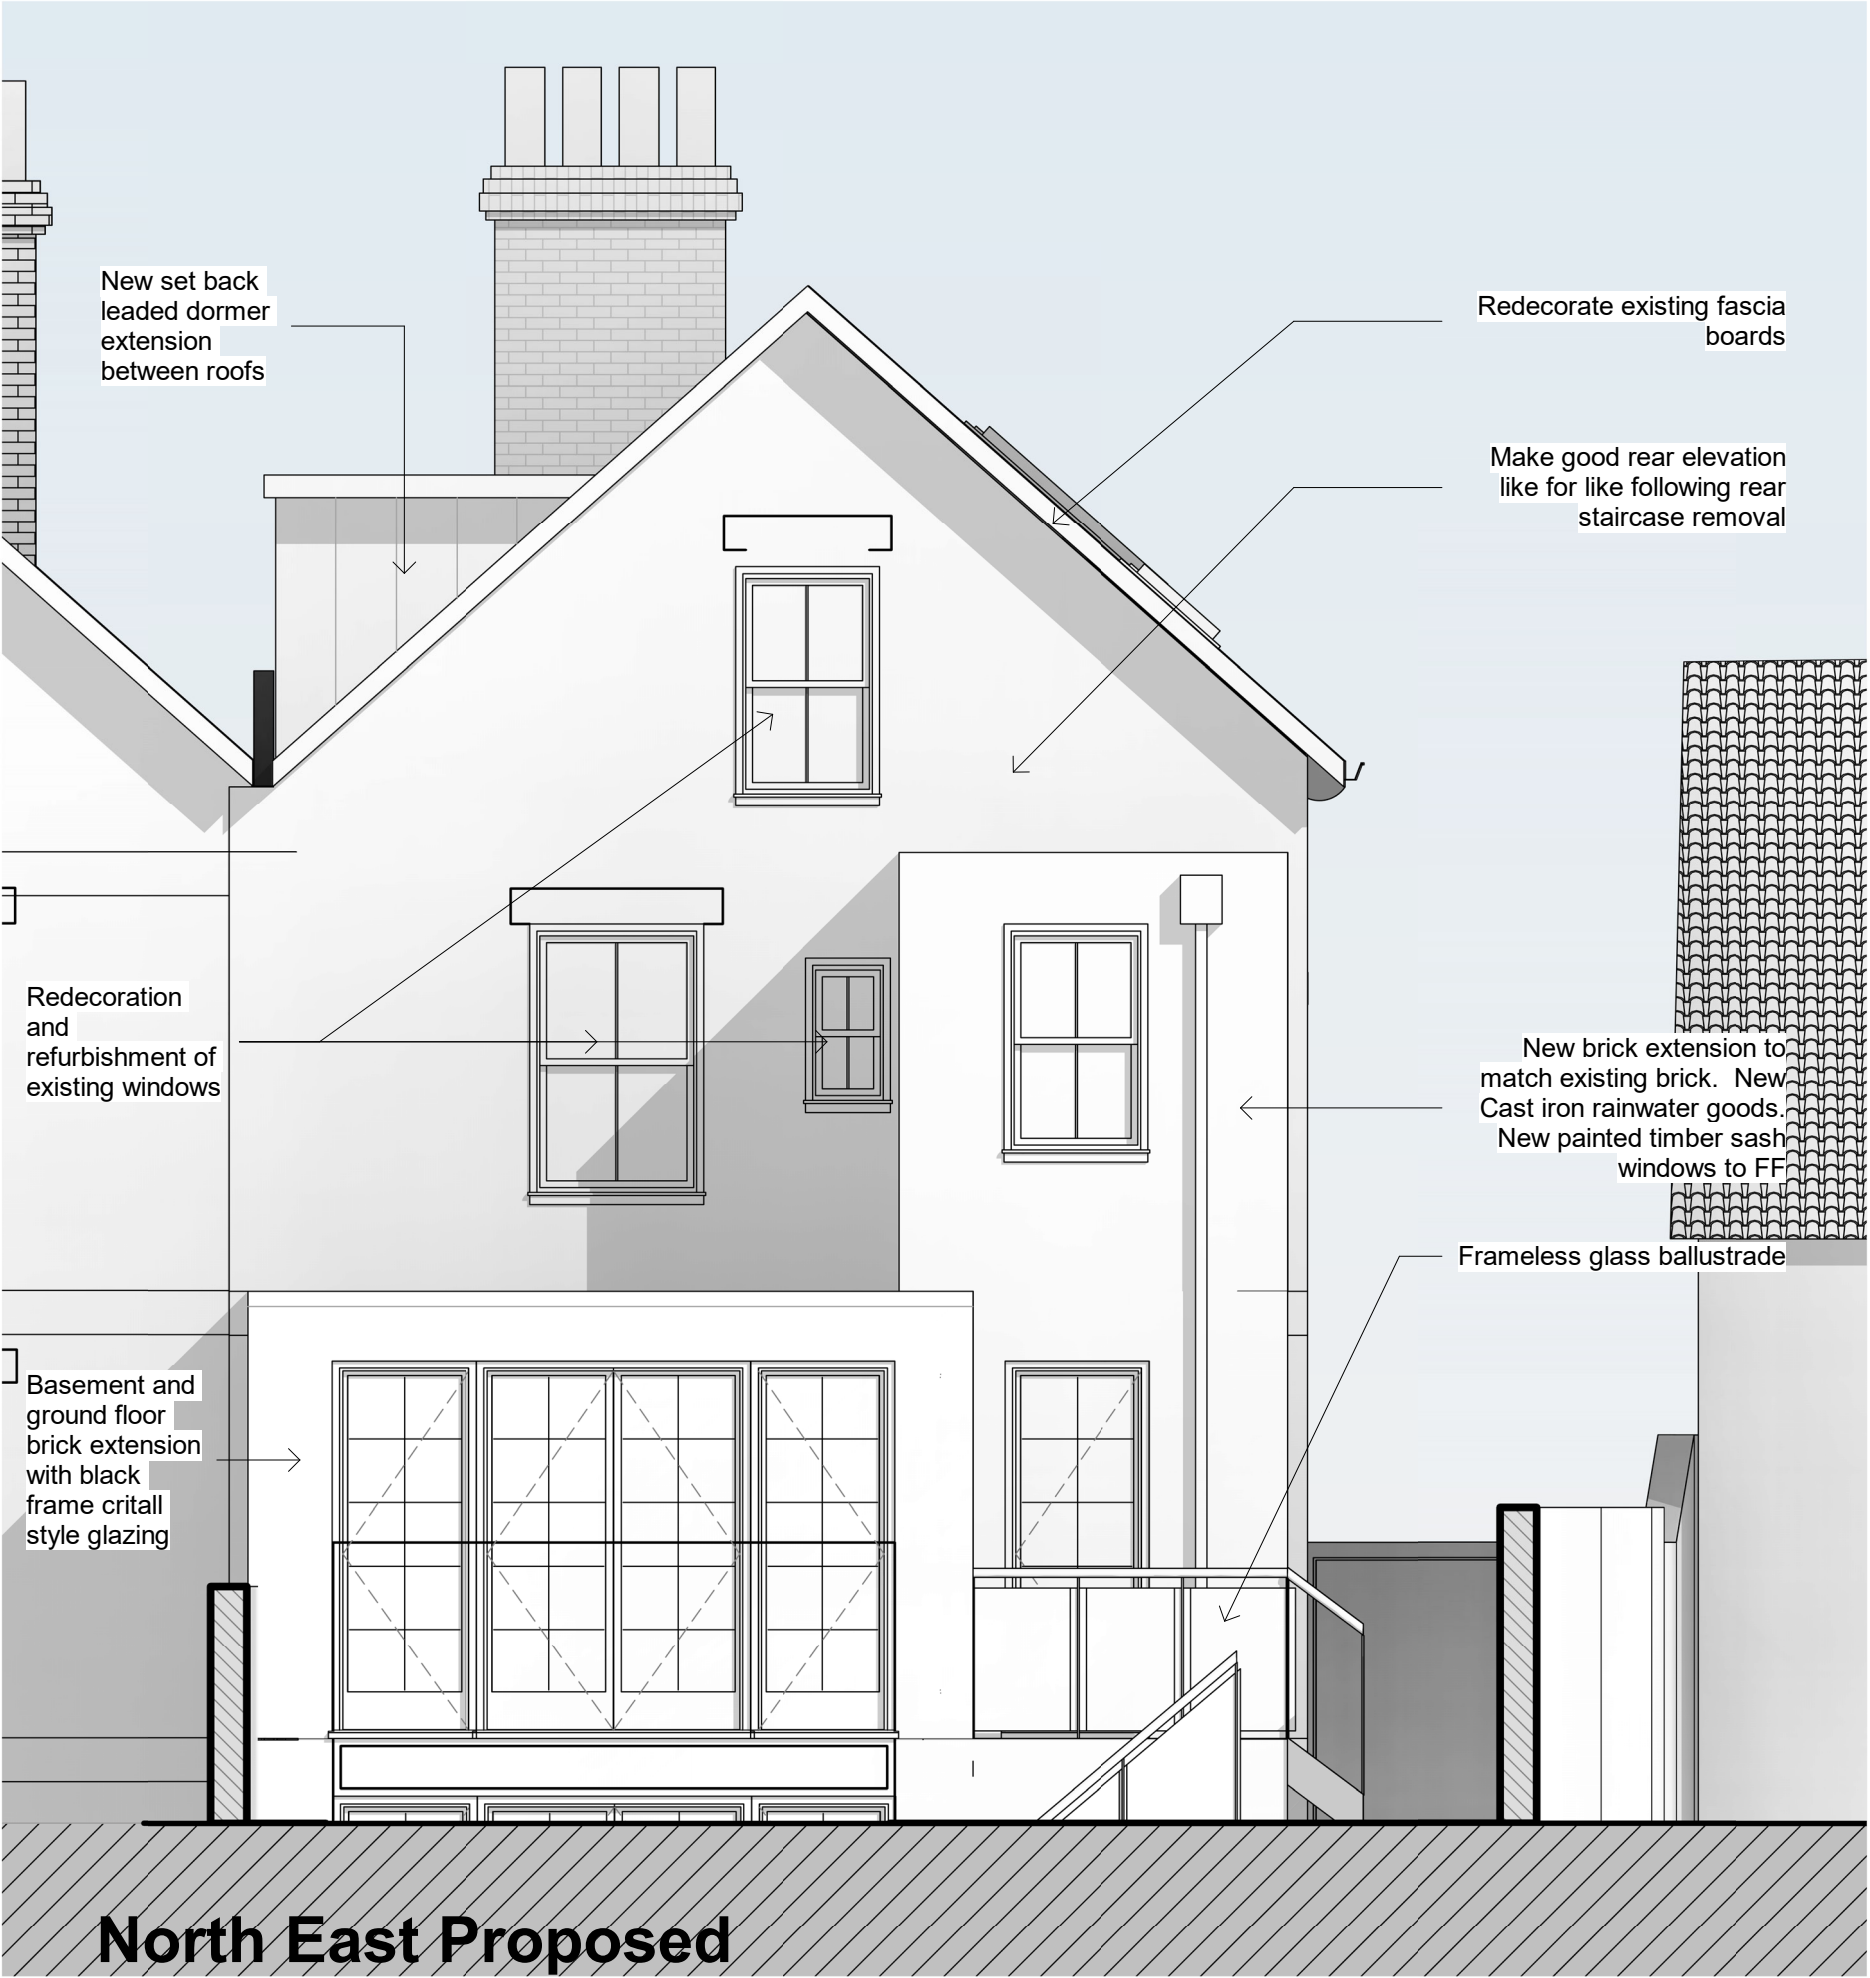

Note: This maybe a reduced sized print, check scales below

Figured dimensions only are to be taken from this drawing. All dimensions are to be checked on site before any work is put in hand.

Revision	Description	Drawn	Date	Checked
A	Updated from meeting	CL	09/07/25	MP

Client's Name
Mr and Mrs Thapar

Job Title
37 Broad Street, Wokingham, RG40 1AU

Drawing Title
Proposed Rear elevation

Scale
1 : 50 @A3

Job No
2174

Drawing No
P31

Status
A

