

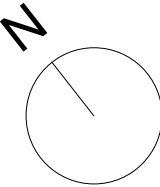


Figured dimensions only are to be taken from this drawing. All dimensions are to be checked on site before any work is put in hand.

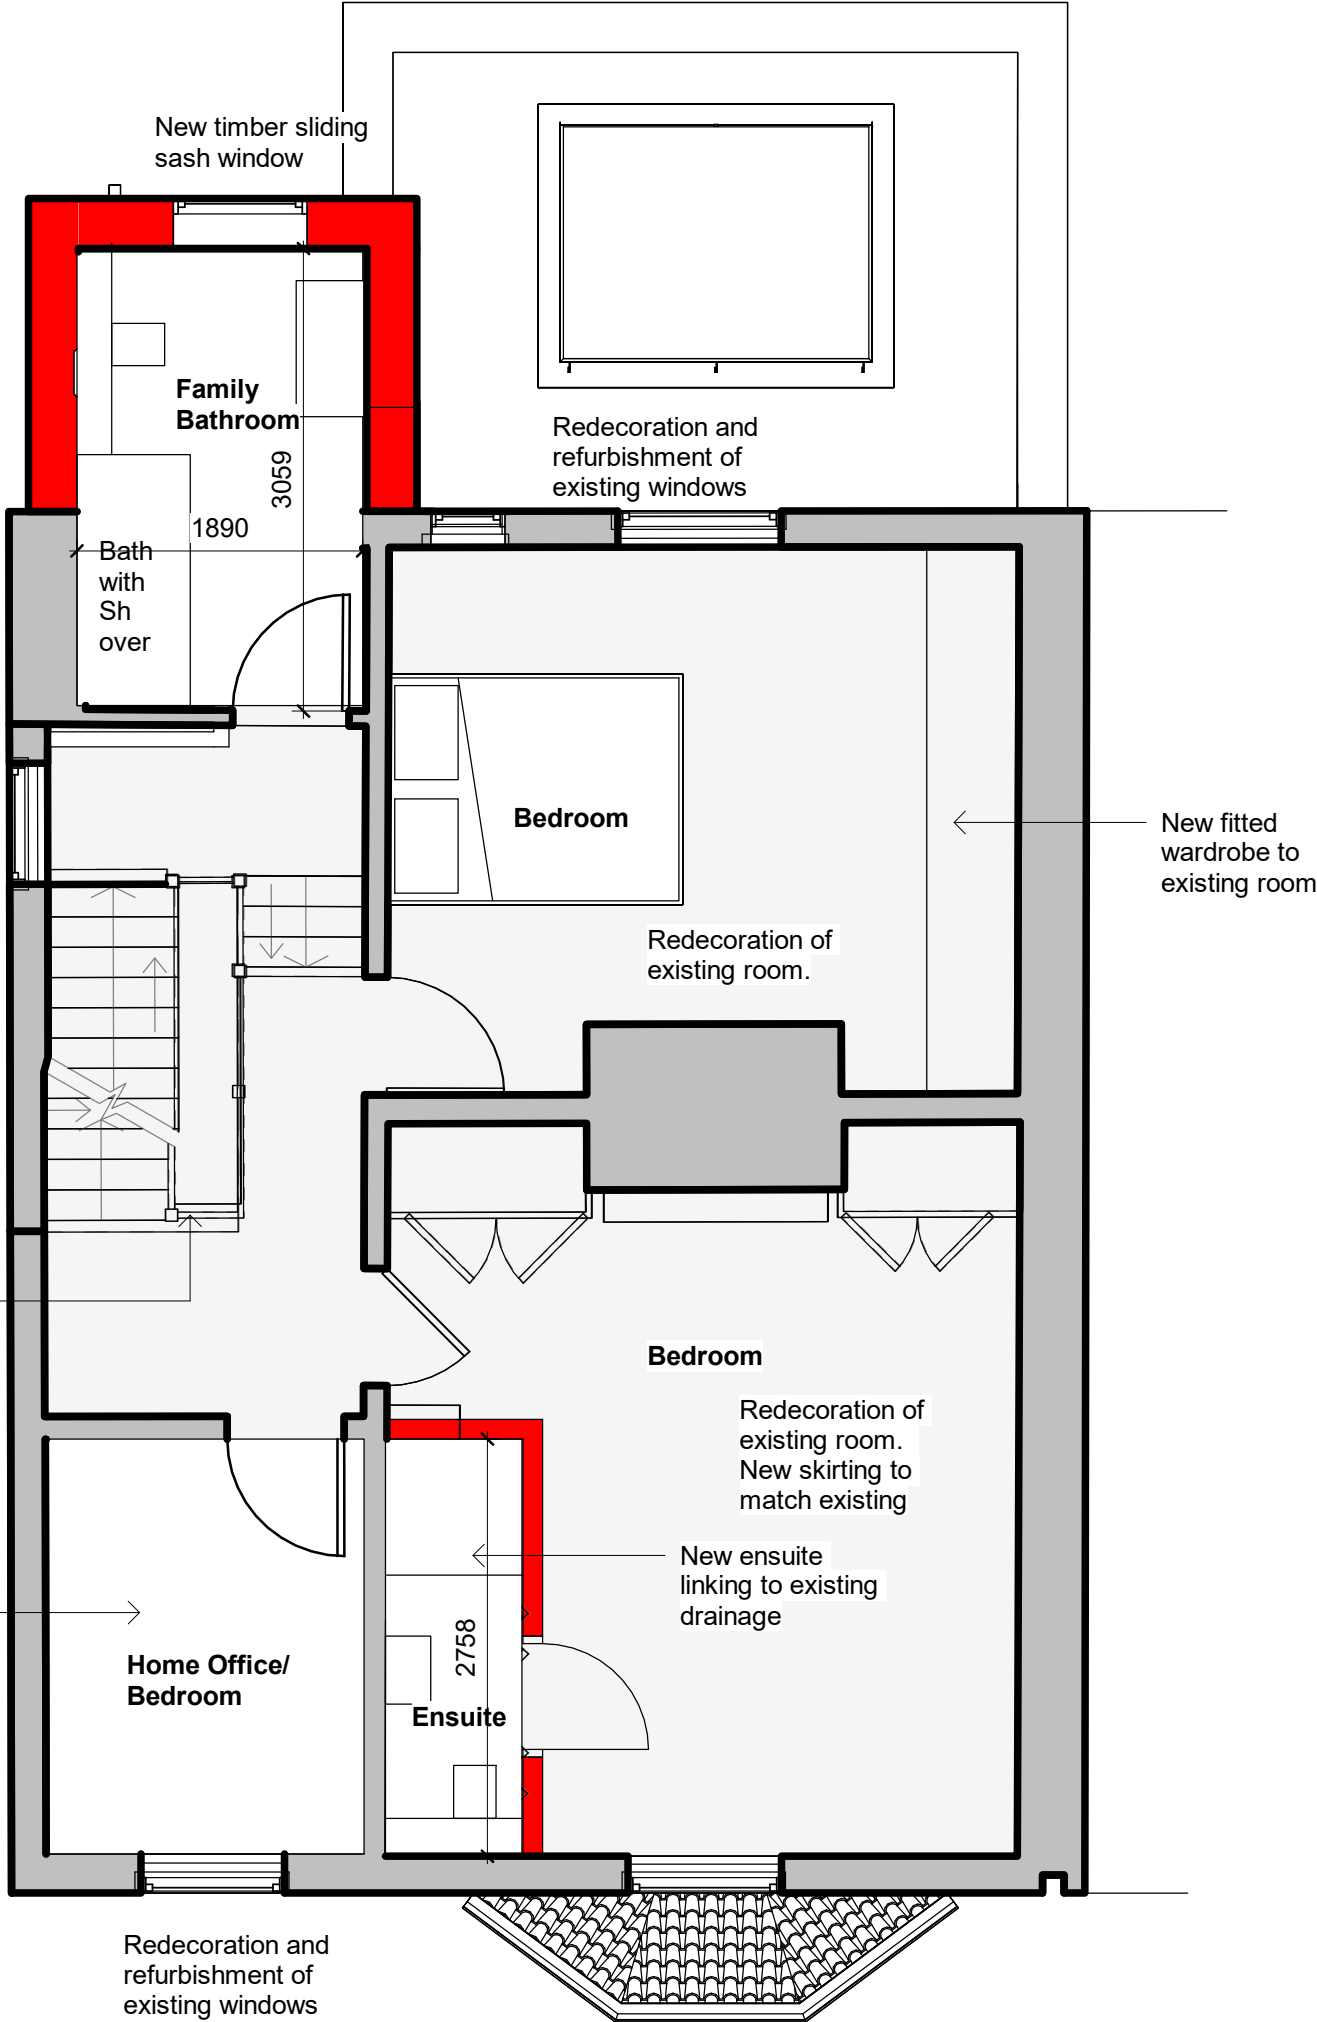

SCALE : 1 to 50

 

Note: This maybe a reduced sized print, check scales below

P2	Revised following client meeting	CL	05/09/25	MP
P1	Planning draft		02/09/25	
A	Updated from meeting	CL	01/07/25	MP
Revision	Description	Drawn	Date	Checked

Client's Name

Mr and Mrs Thapar

Job Title

37 Broad Street, Wokingham,
RG40 1AU

Drawing Title

Proposed First Floor Planning

Scale

1 : 50 @A3

Job No

2174

Drawing No

P22

Status

Rev

P2



01_1st Floor Proposed
1 : 50