


Figured dimensions only are to be taken from this drawing. All dimensions are to be checked on site before any work is put in hand.

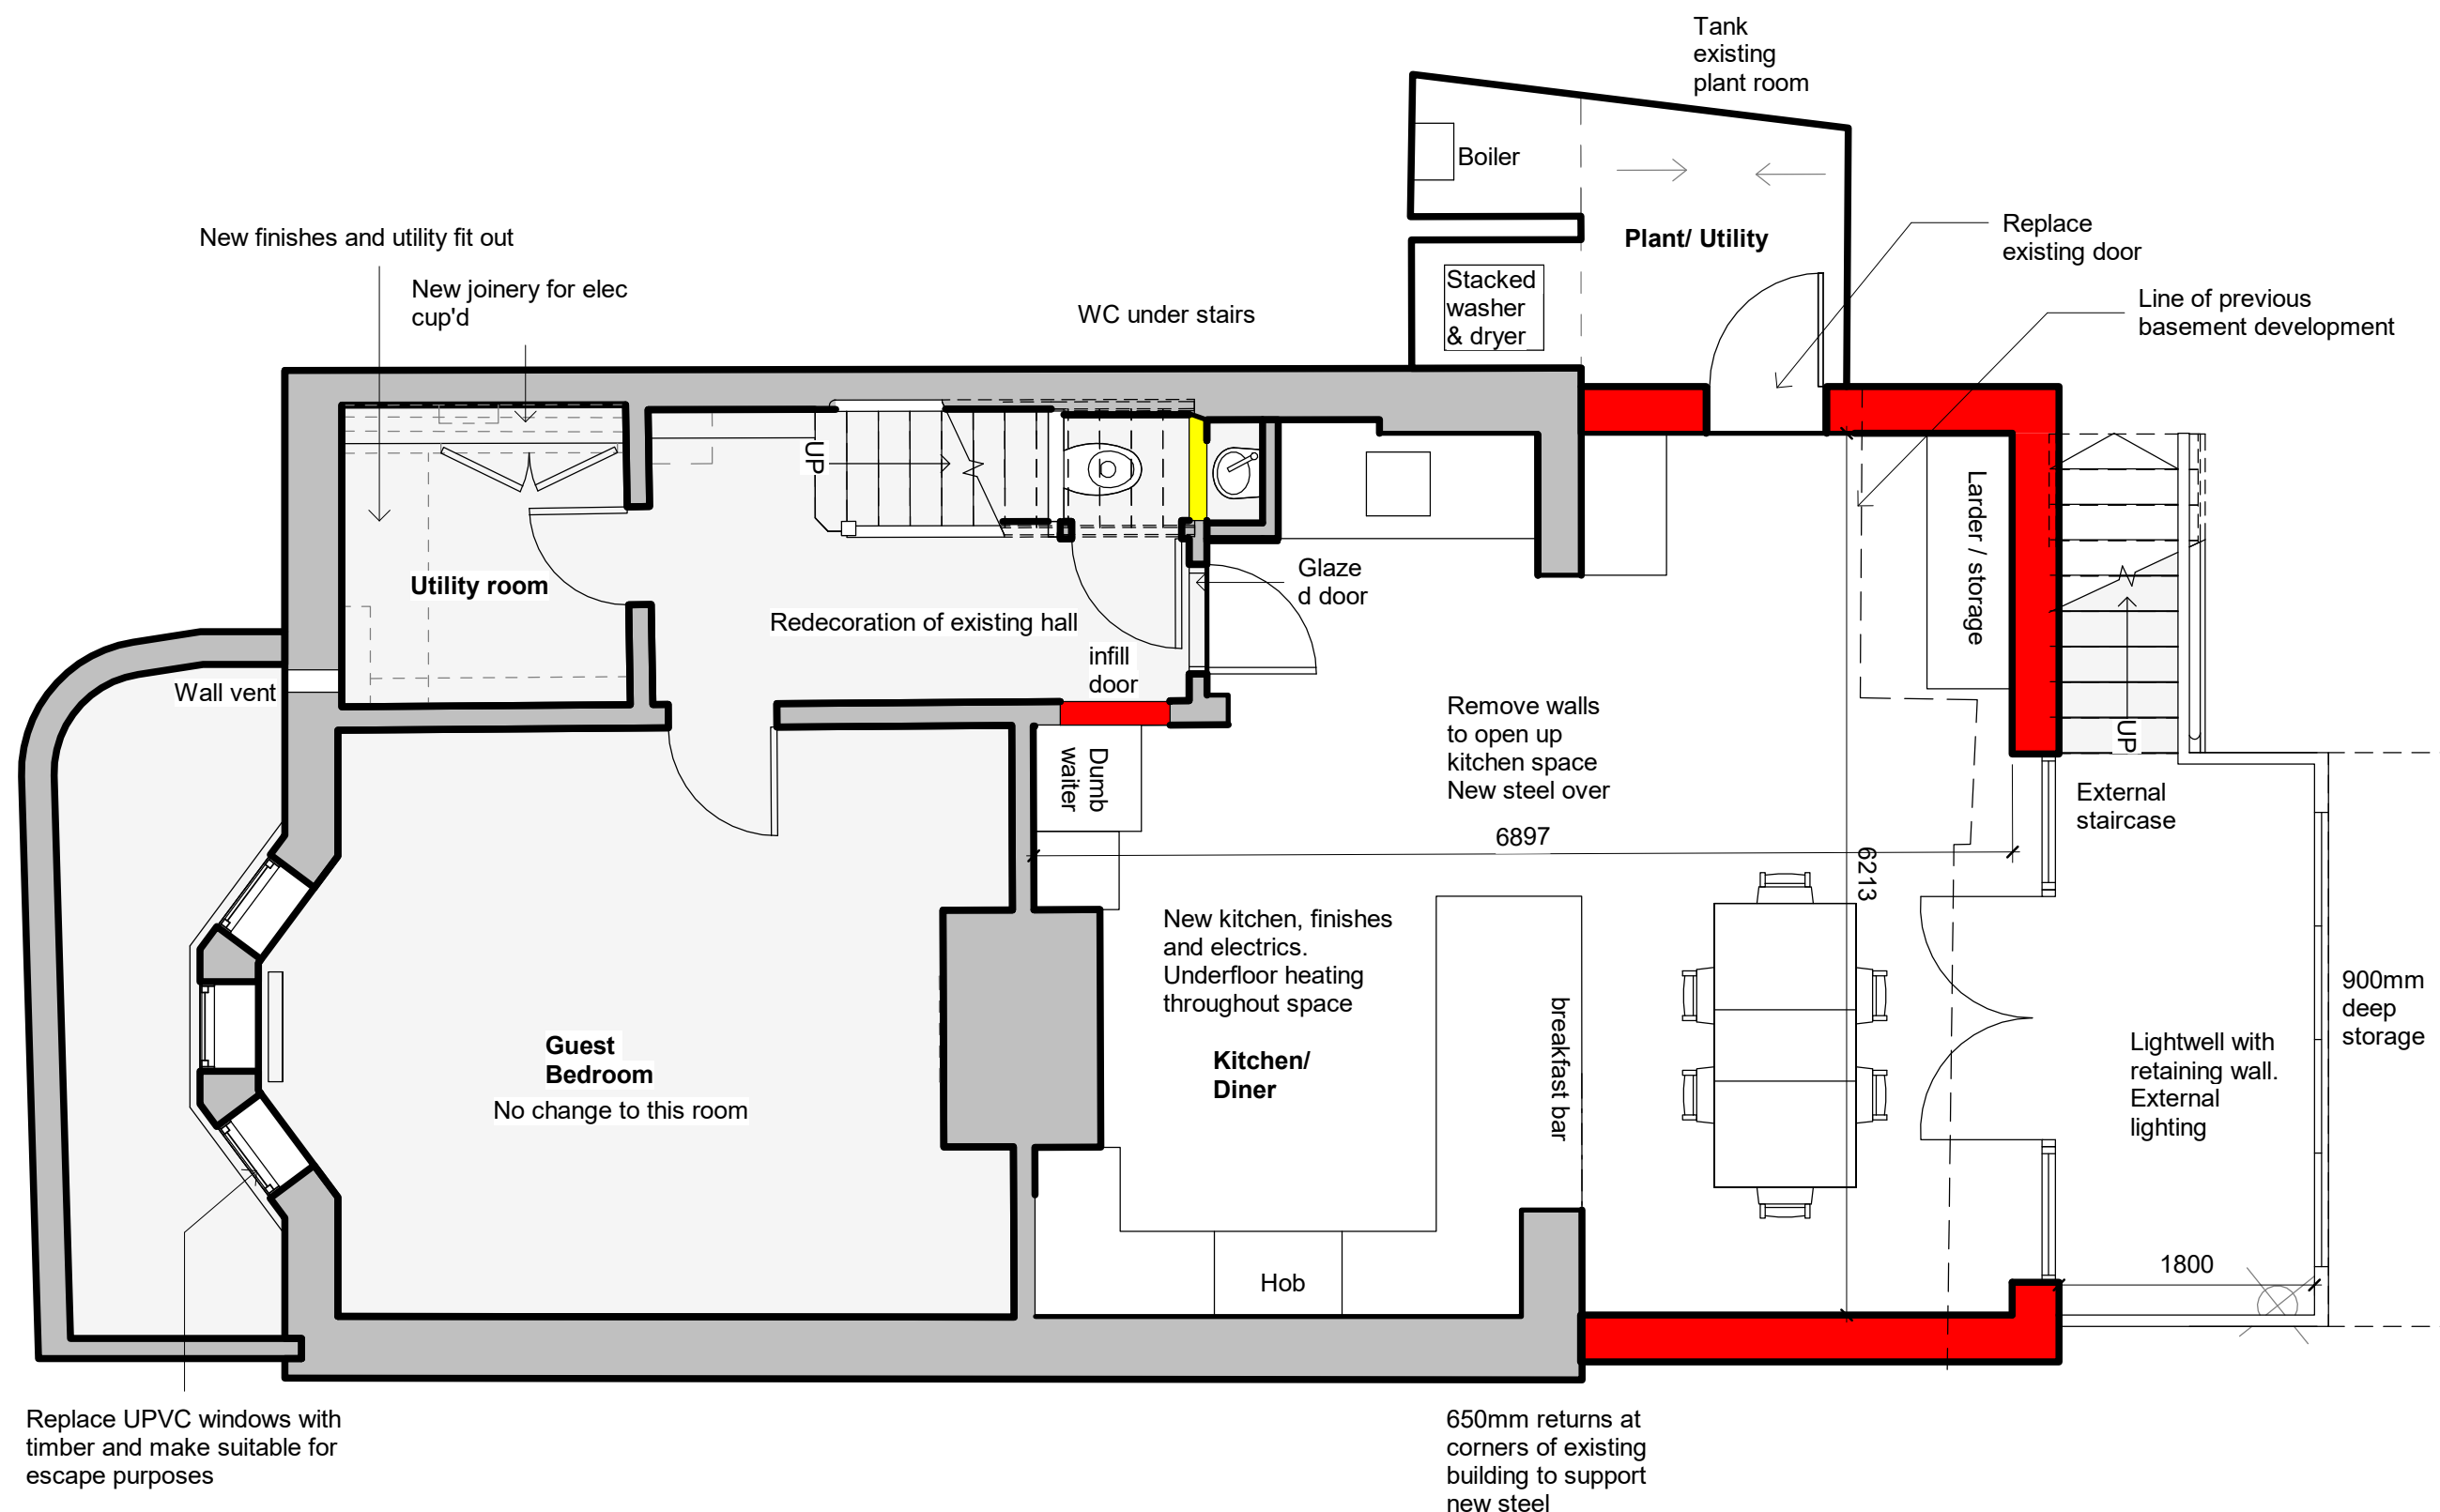

P2	Revised following client meeting	CL	05/09/25	MP
P1	Planning draft		02/09/25	
A	Updated from meeting	CL	01/07/25	MP
Revision	Description	Drawn	Date	Check

Client's Name _____

Mr and Mrs Thapar

Job Title
37 Broad Street, Wokingham,
RG40 1AU

Drawing Title

Proposed Basement Floor Planning


Scale
1 : 50 @A3

Job No	Drawing No
2174	P20

Status	Re
P2	

**HERITAGE
FUSION**
CONSERVING THE PAST,
INSPIRING THE FUTURE

SCALE: 1 to 50

 

Note: This maybe a reduced sized print, check scales below